



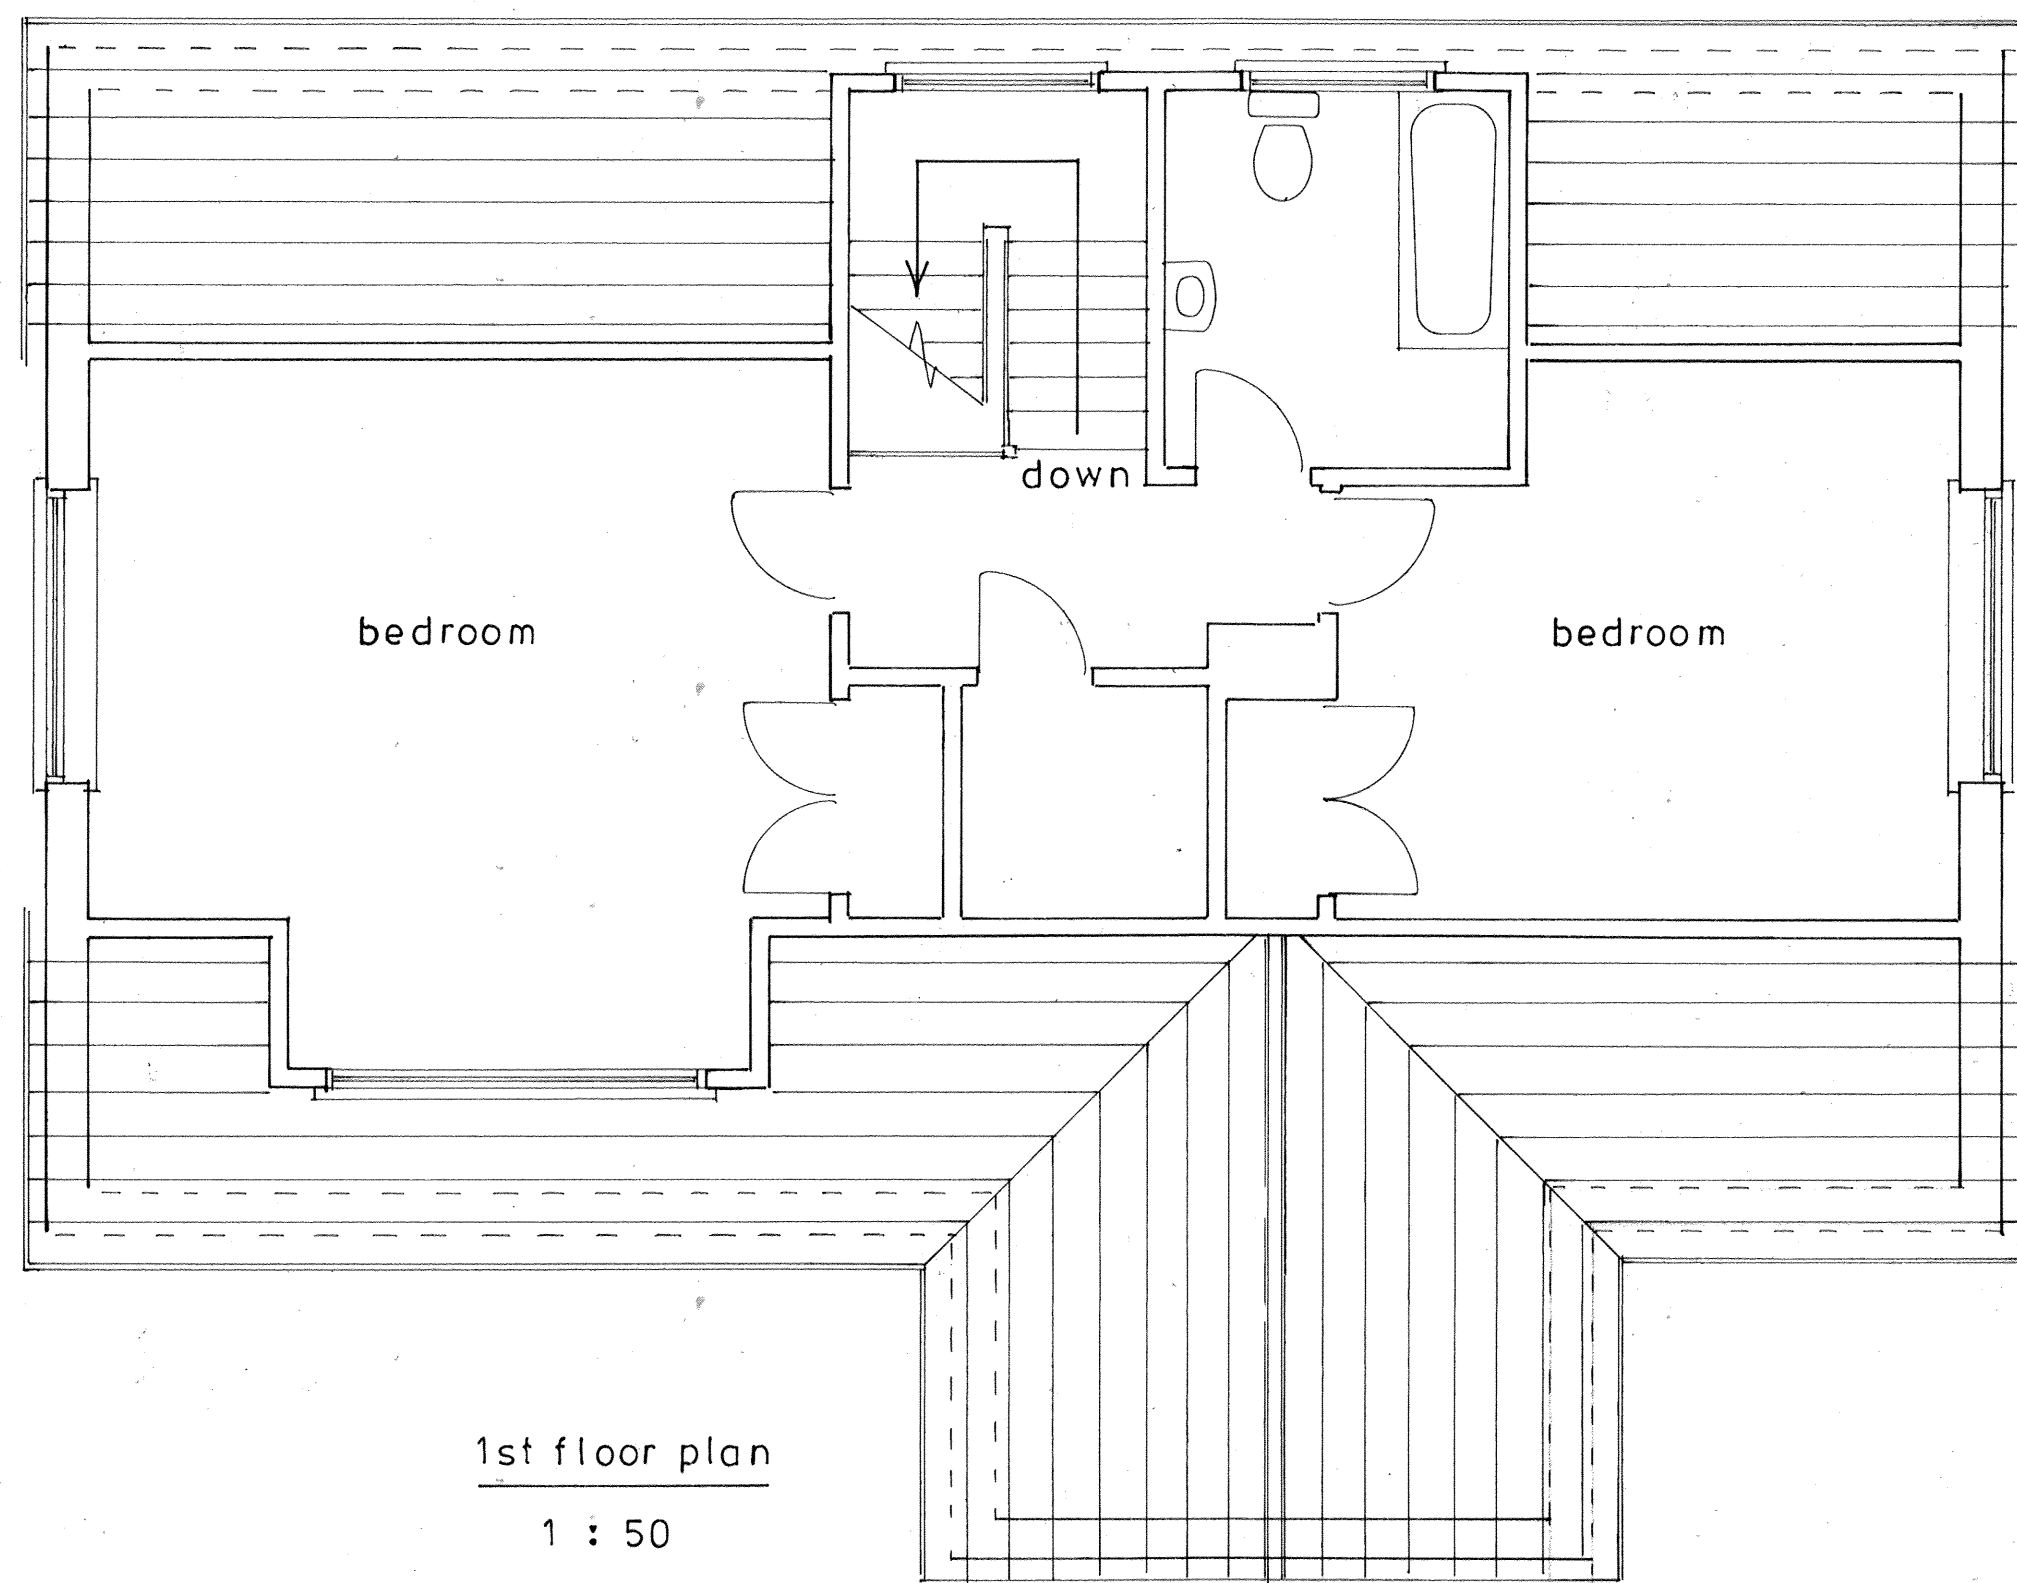


1st floor plan
1 : 50



Existing

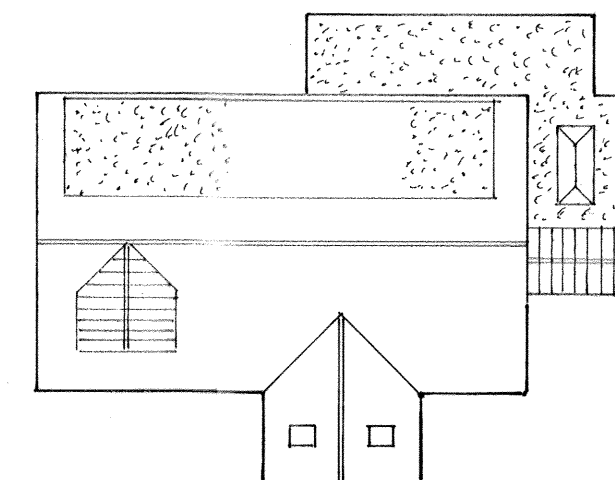

proposed roof plan

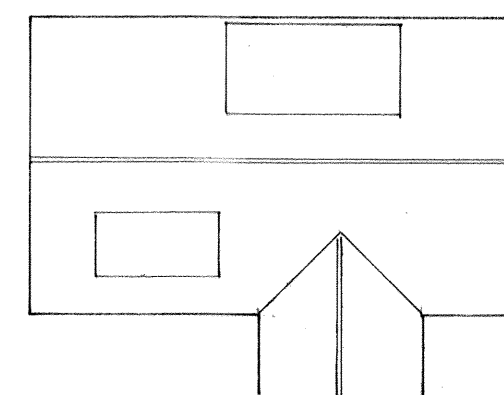

roof plan
1 : 200

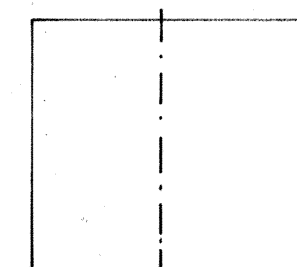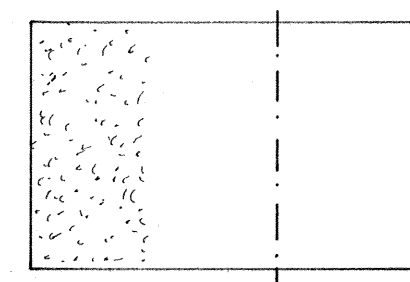

sheet 5 a of 5

PROPOSED SINGLE STOREY EXTENSIONS AND ROOF ALTERATIONS
AT 3, REGIS AVE., ALDWICK FOR MR. & MRS. D. CROSSLEY.

Bryan Butcher
Rainbow Cottage
Nyetimber Lane
Bognor Regis PO21 3JX
01243 266871
07973 233442
bryan.butcher@btinternet.com
www.bryanbutcher.com