


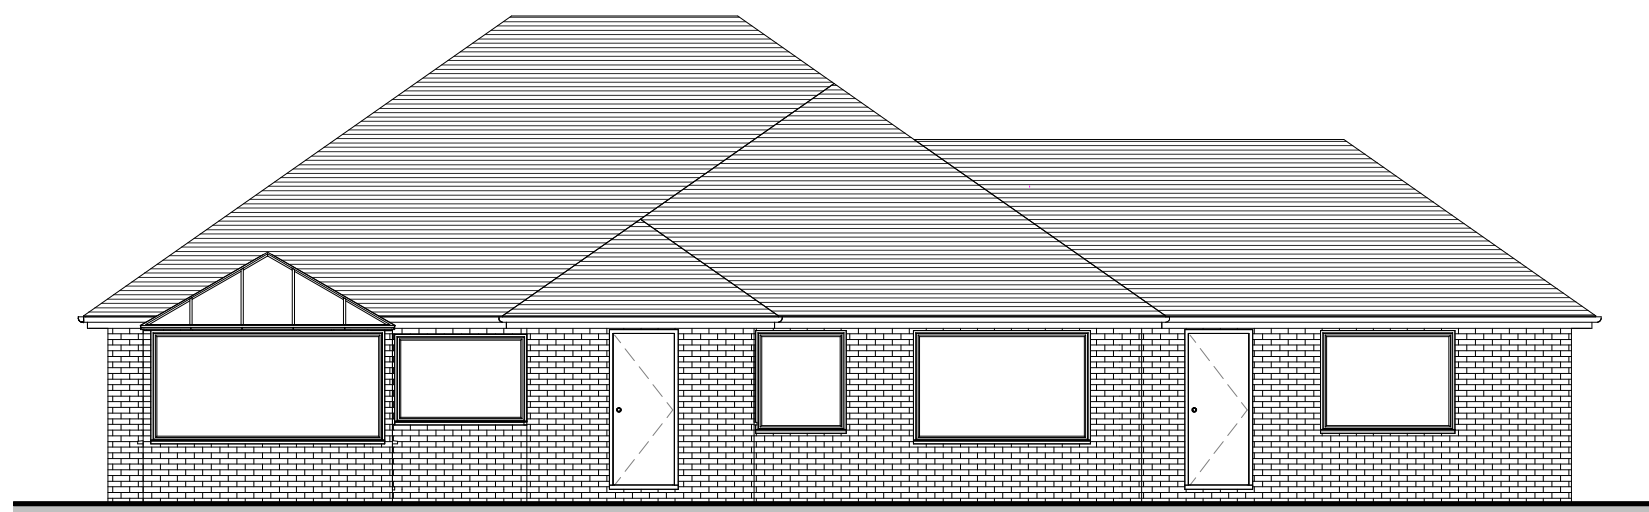


1 South (Front) Elevation Existing
1 : 100




3 North (Rear) Elevation Existing
1 : 100




2 South (Front) Elevation Proposed
1 : 100

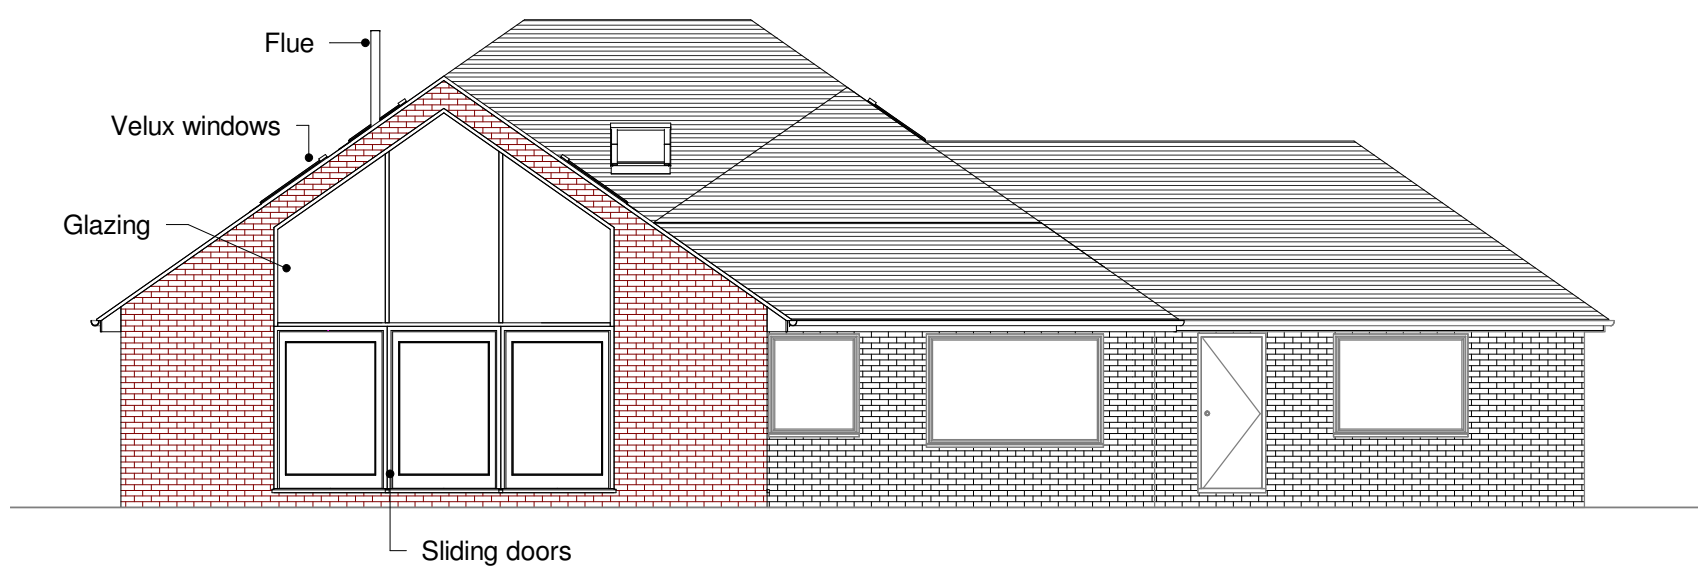


4 North (Rear) Elevation Proposed
1 : 100

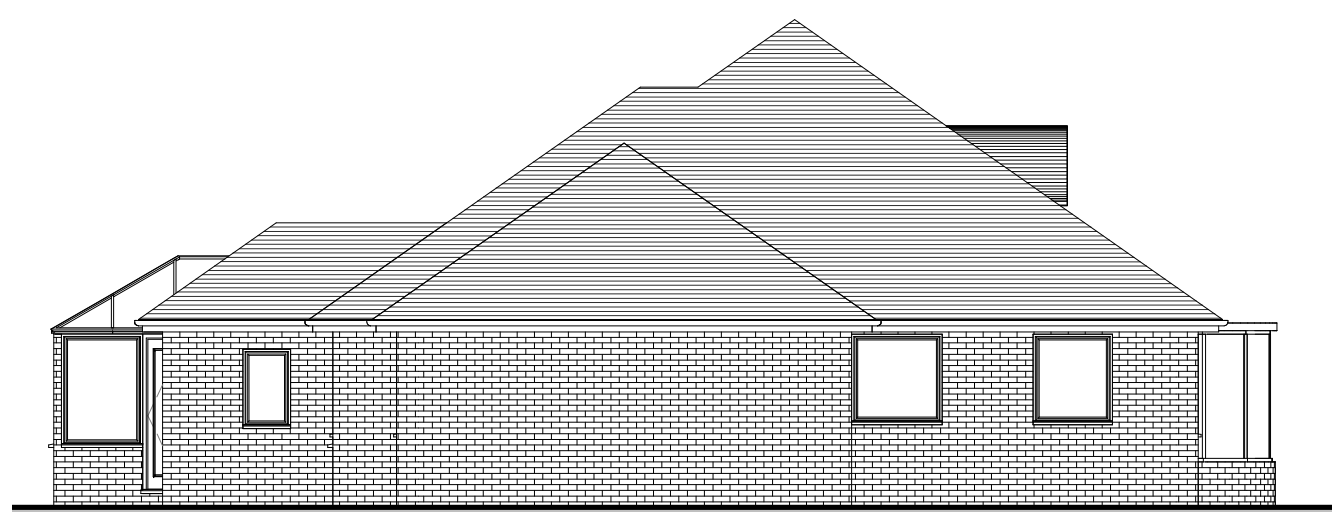


5 West (Side) Elevation Existing
1 : 100

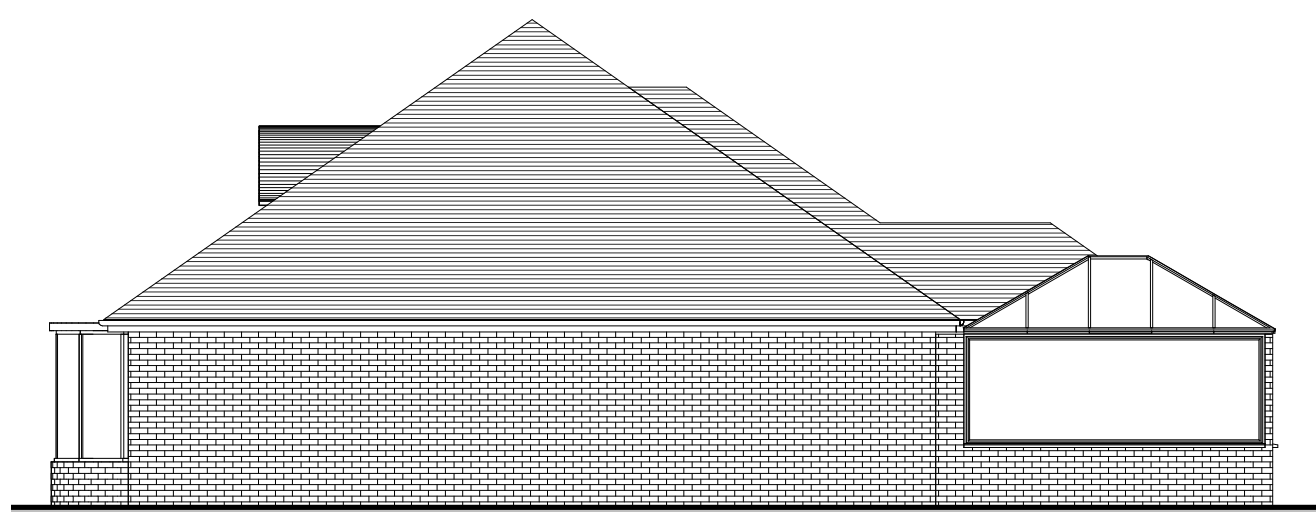


7 East (Side) Elevation Existing
1 : 100

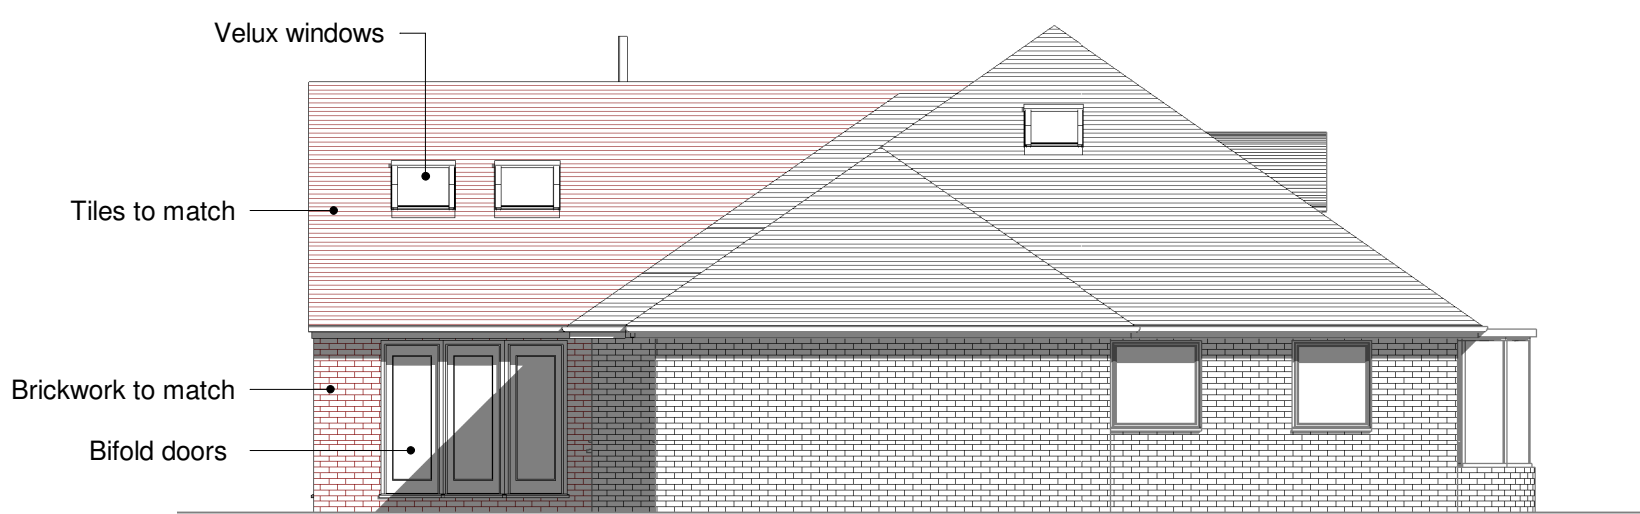

6 West (Side) Elevation Proposed
1 : 100

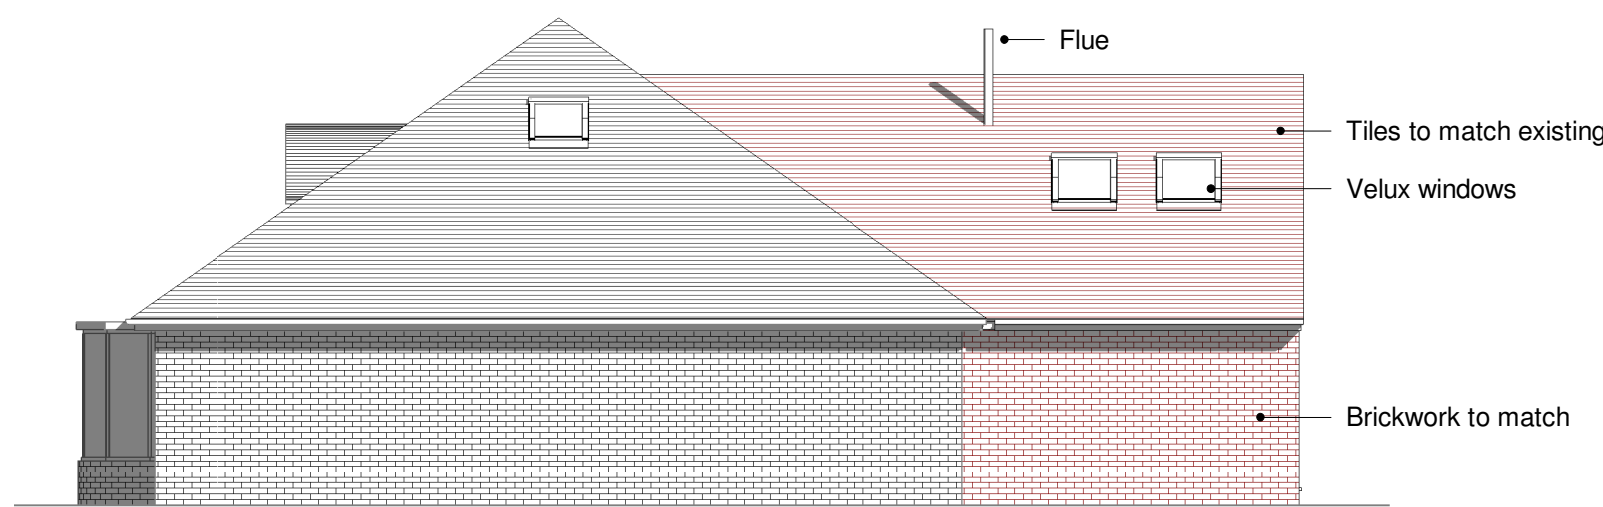

8 East (Side) Elevation Proposed
1 : 100

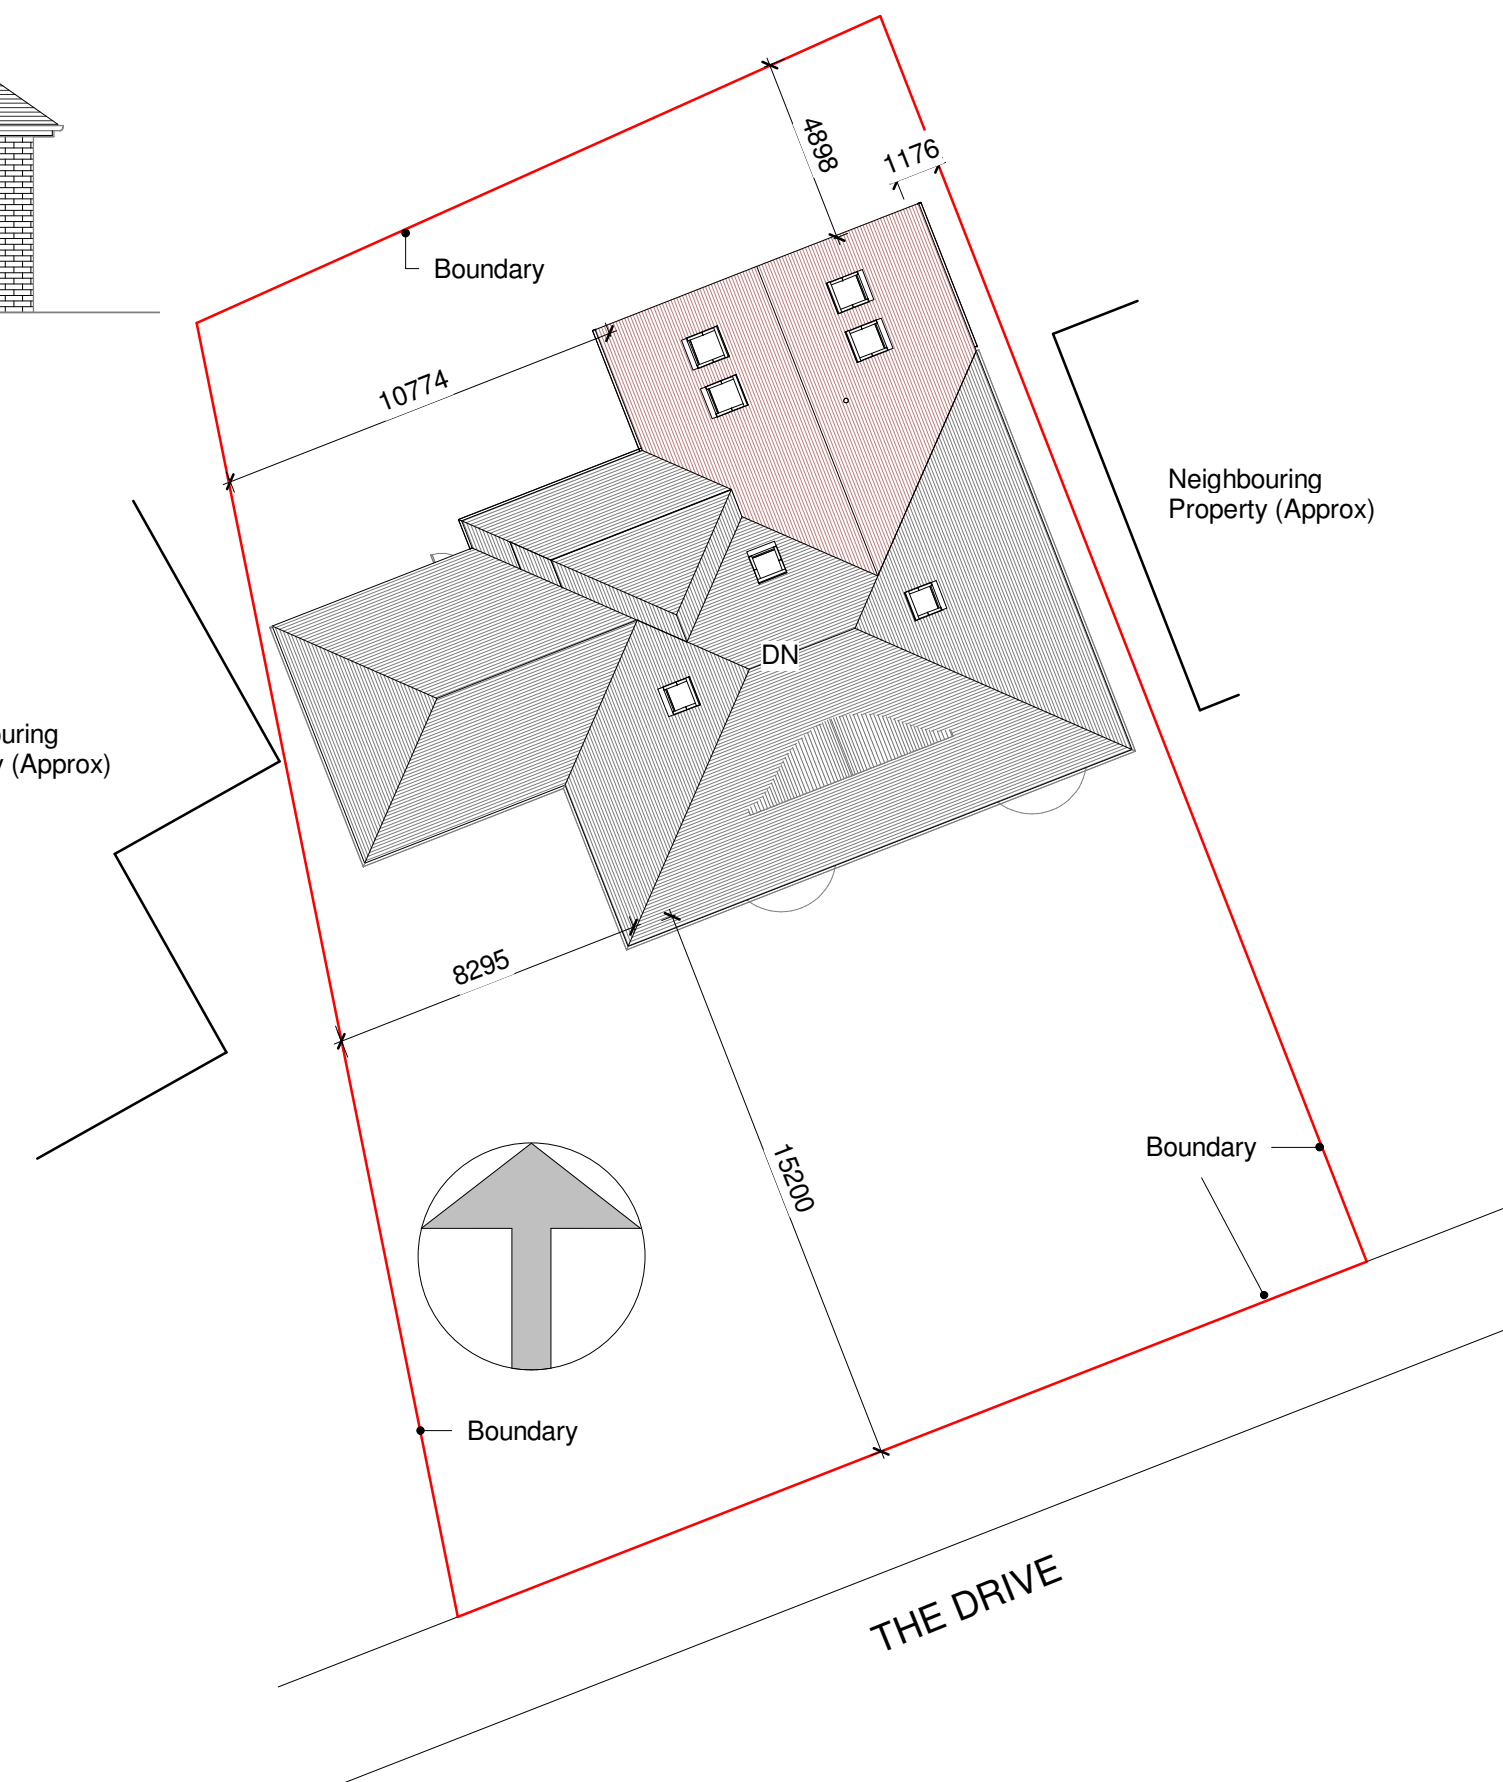

9 Block Plan Proposed
1 : 200

Do not scale, except for Planning purposes.
Use figured dimensions only.
This drawing is subject to copyright and
must not be reproduced without the
consent of Forty Four Design Ltd

Revisions:

44 FORTY FOUR

Alan Prior MCIAT
Southmead
West Bracklesham Drive
Bracklesham Bay
Chichester
West Sussex
PO20 8PH
01243 672589
fortyfourdesign.co.uk



PROJECT

Ground & 1st Floor
Extension

TITLE

Elevations

CLIENT

Mr and Mrs
Whitehouse, 49
The Drive, Aldwick,
PO21 4DS

DRAWN BY AP	CHECKED BY AP	DATE Jan 2022
SCALE (@ A1) As indicated	PROJECT NUMBER 44/163/Whitehouse	
DRAWING NUMBER 163/01		