




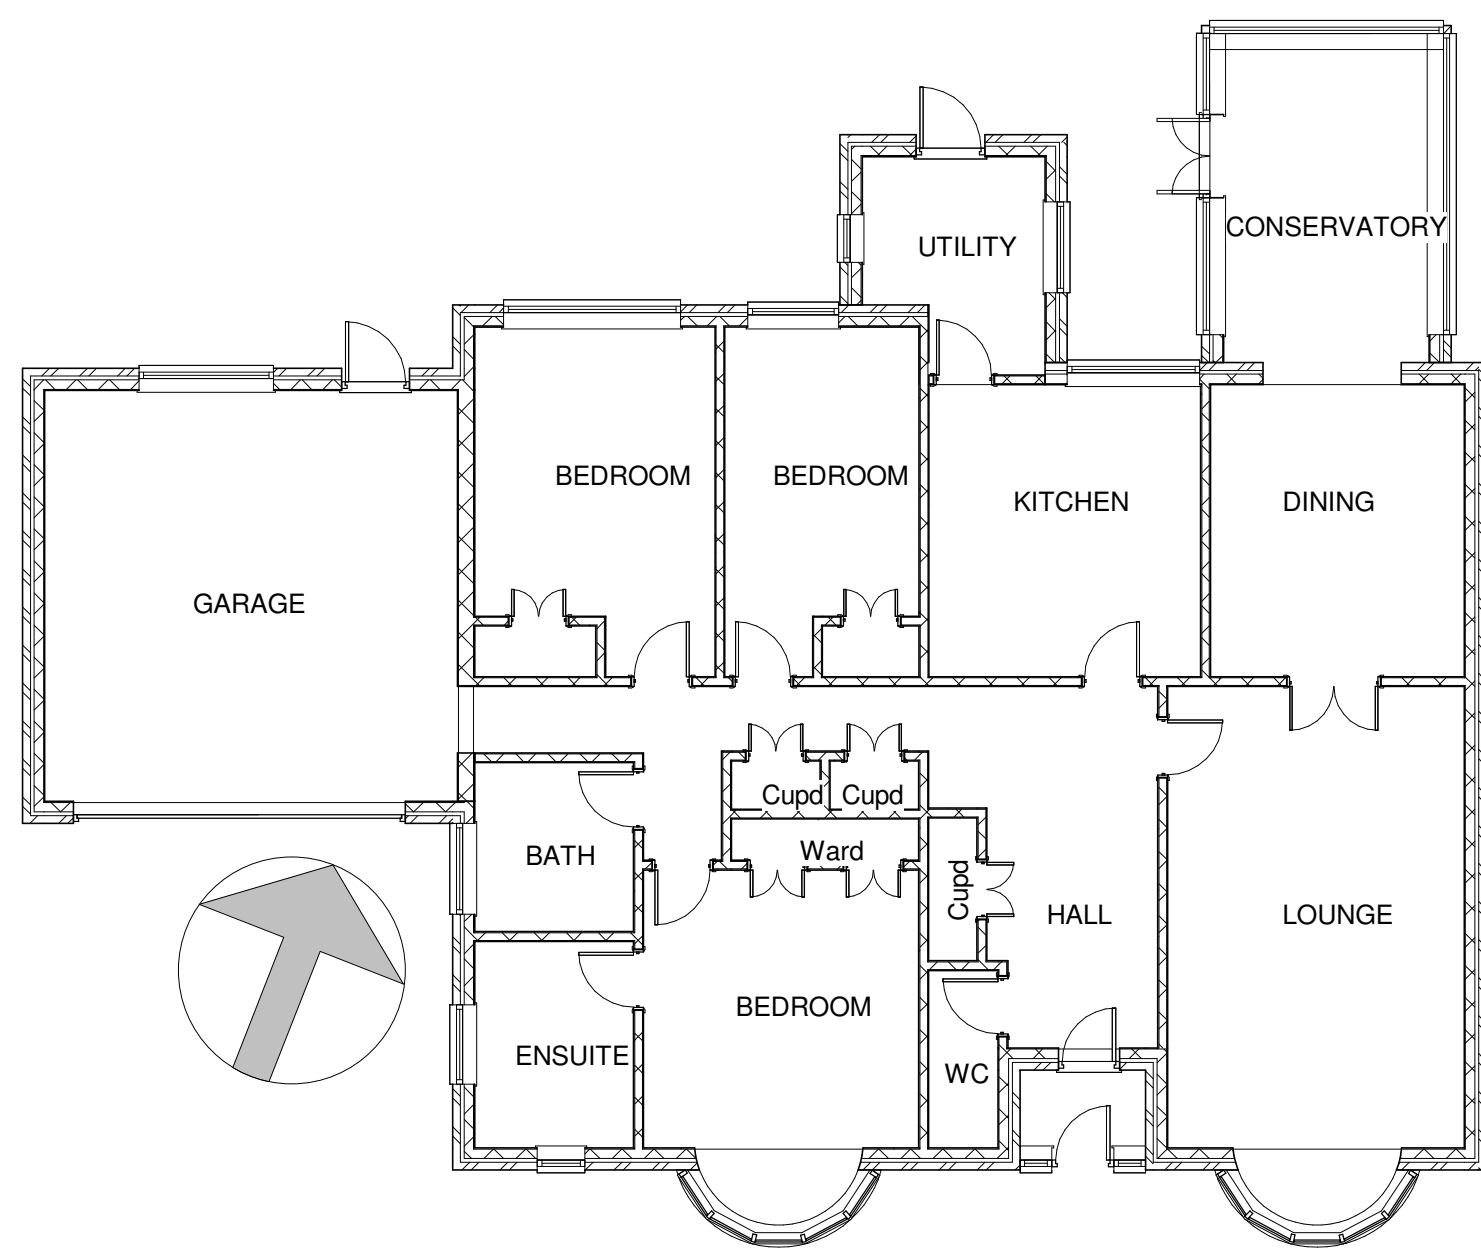

1 Finished Floor Level Existing
1 : 100

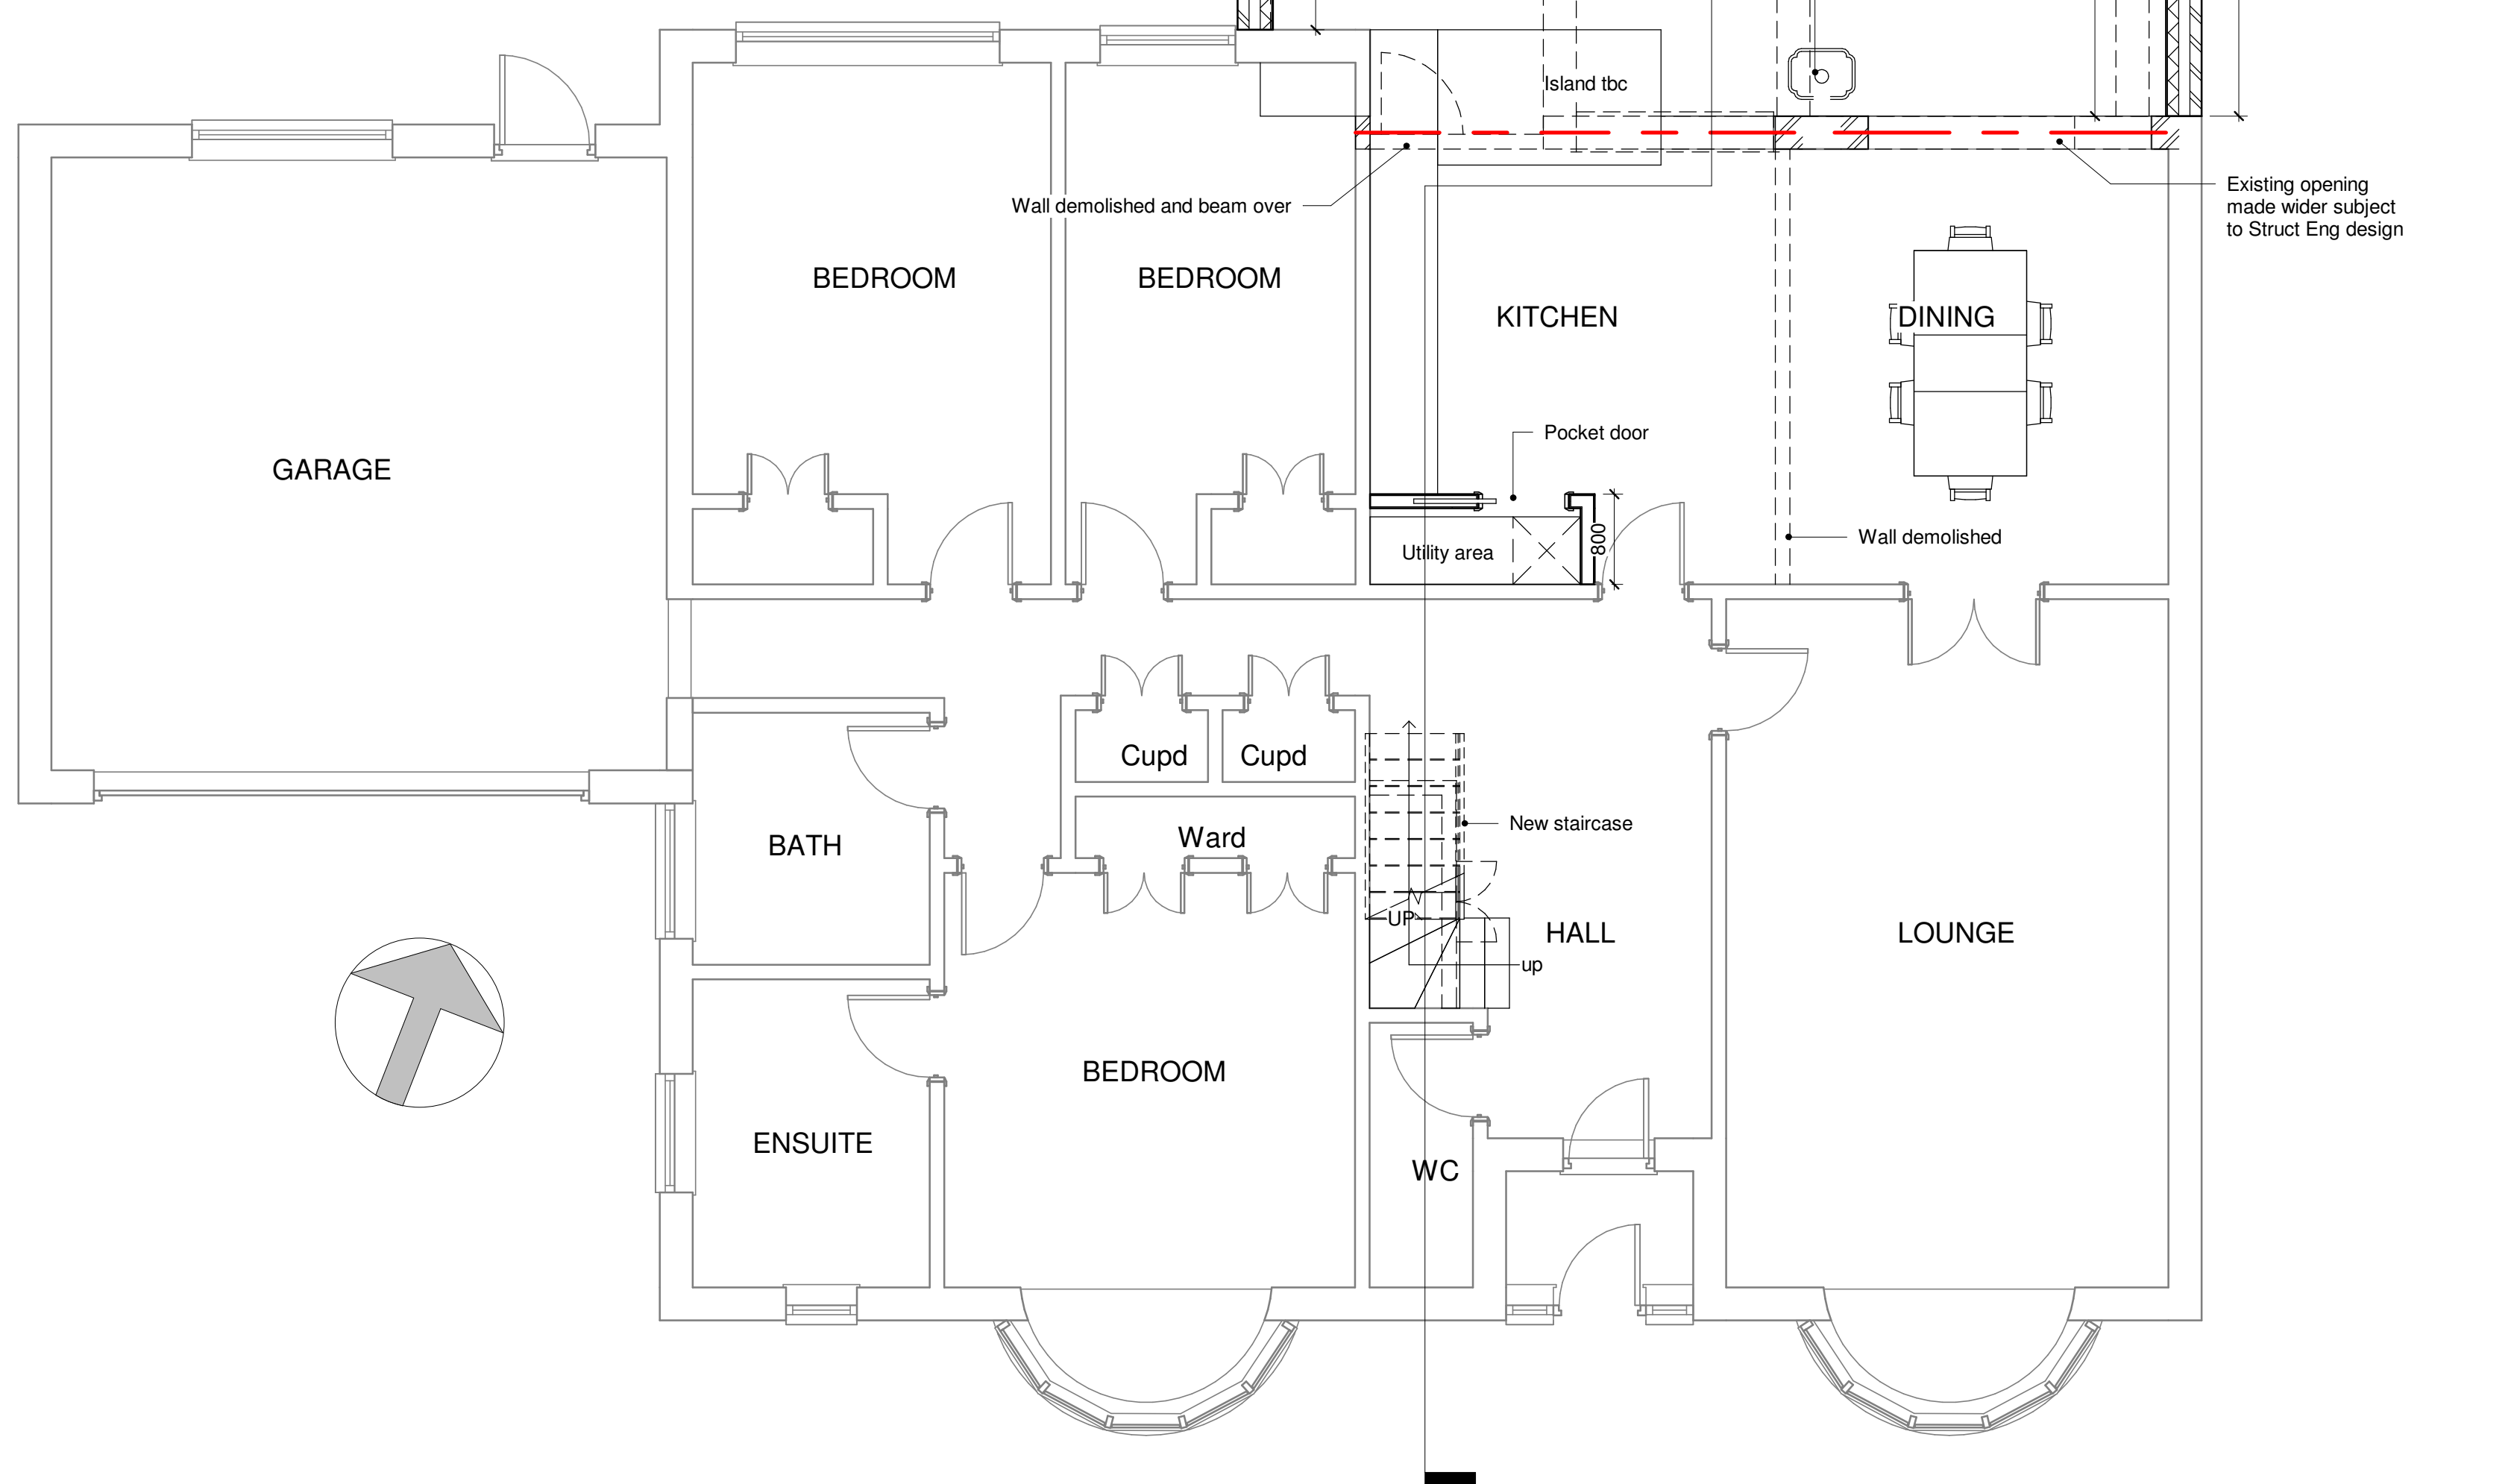

2 Finished Floor Level Proposed
1 : 50

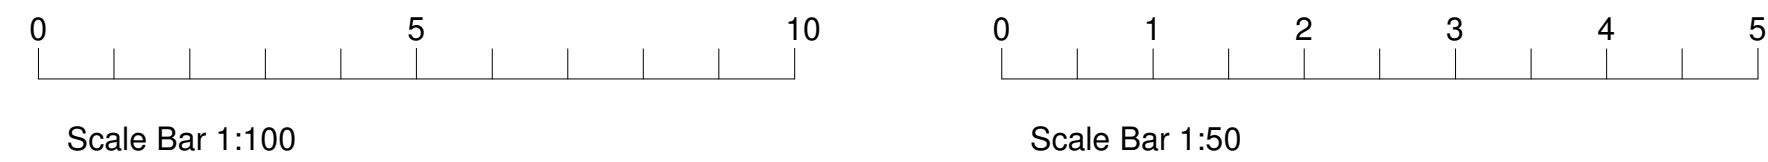

Do not scale, except for Planning purposes.
Use figured dimensions only.
This drawing is subject to copyright and
must not be reproduced without the
consent of Forty Four Design Ltd

Revisions:

44 FORTY FOUR

Alan Prior MCIAT
Southmead
West Bracklesham Drive
Bracklesham Bay
Chichester
West Sussex
PO20 8PH
01243 672589
fortyfourdesign.co.uk



PROJECT

Ground & 1st Floor
Extension

TITLE

Ground Floor
Plans

CLIENT

Mr and Mrs
Whitehouse, 49
The Drive, Aldwick,
PO21 4DS

DRAWN BY AP	CHECKED BY AP	DATE Jan 2022
SCALE (@ A1) As indicated	PROJECT NUMBER 44/163/Whitehouse	
DRAWING NUMBER 163/02		