


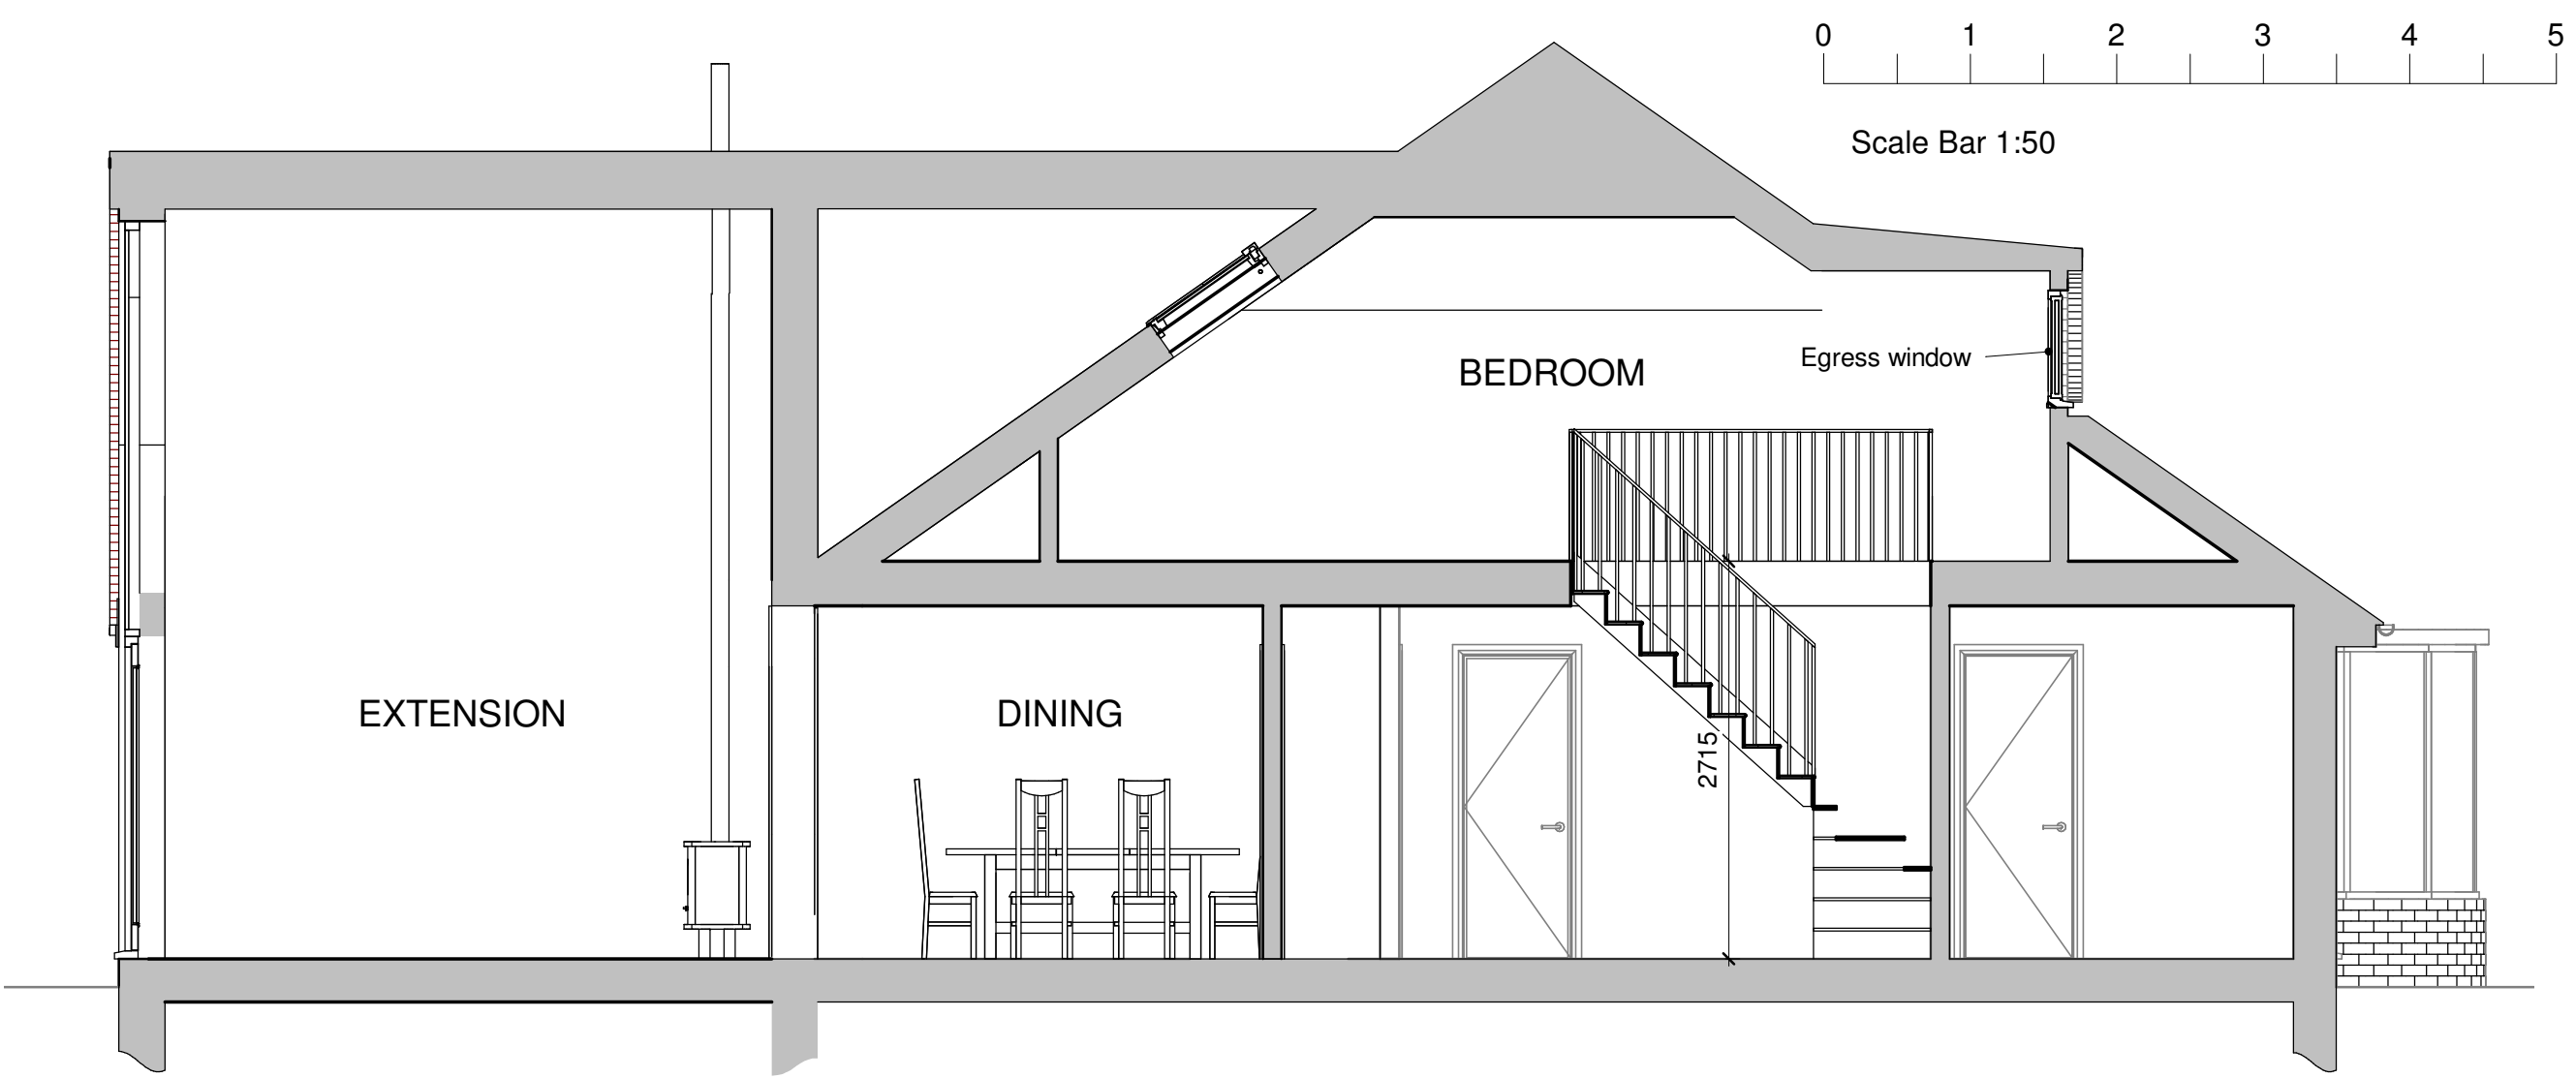

Do not scale, except for Planning purposes.
Use figured dimensions only.
This drawing is subject to copyright and
must not be reproduced without the
consent of Forty Four Design Ltd

Revisions:

44 FORTY FOUR

Alan Prior MCIAT
Southmead
West Bracklesham Drive
Bracklesham Bay
Chichester
West Sussex
PO20 8PH
01243 672589
fortyfourdesign.co.uk



PROJECT

Ground & 1st Floor
Extension

TITLE


Section & 3D

CLIENT


Mr and Mrs
Whitehouse, 49
The Drive, Aldwick,
PO21 4DS

DRAWN BY AP	CHECKED BY AP	DATE Sep 2021
SCALE (@ A1) 1 : 50	PROJECT NUMBER 44/163/Whitehouse	
DRAWING NUMBER 163/04		

1 Section 9 Stairs
1 : 50

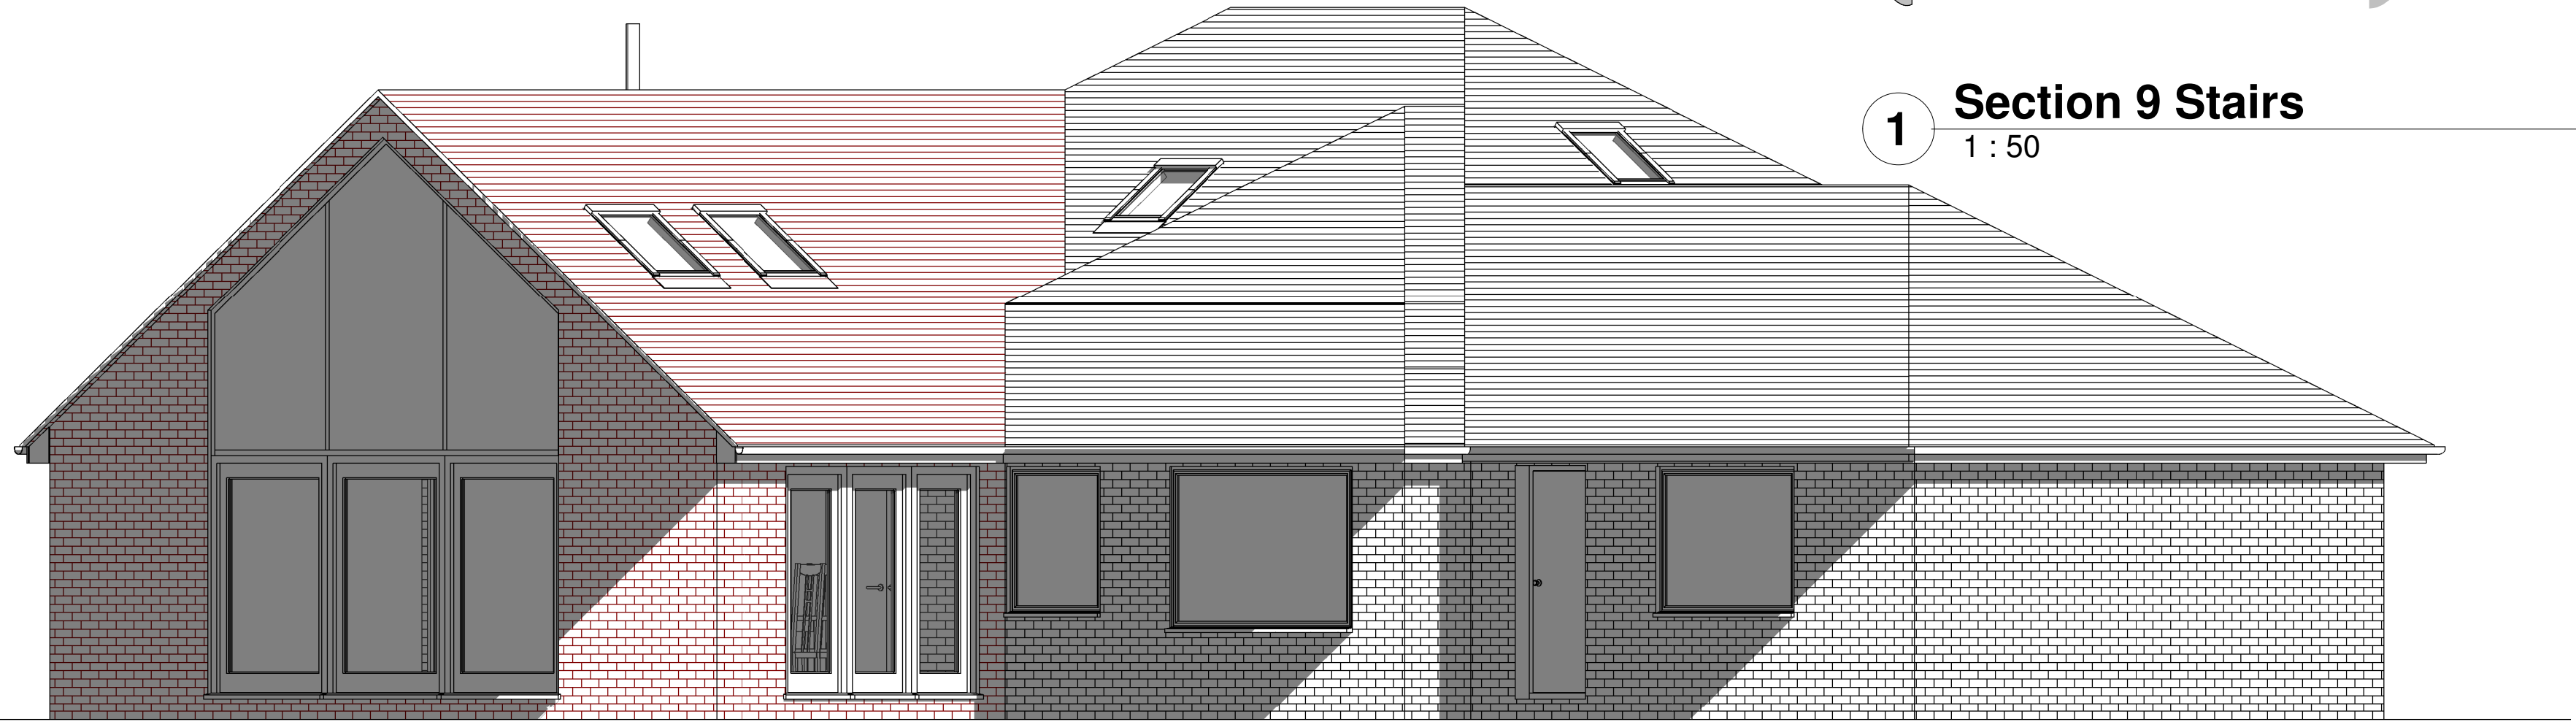

2 3D Proposed Rear

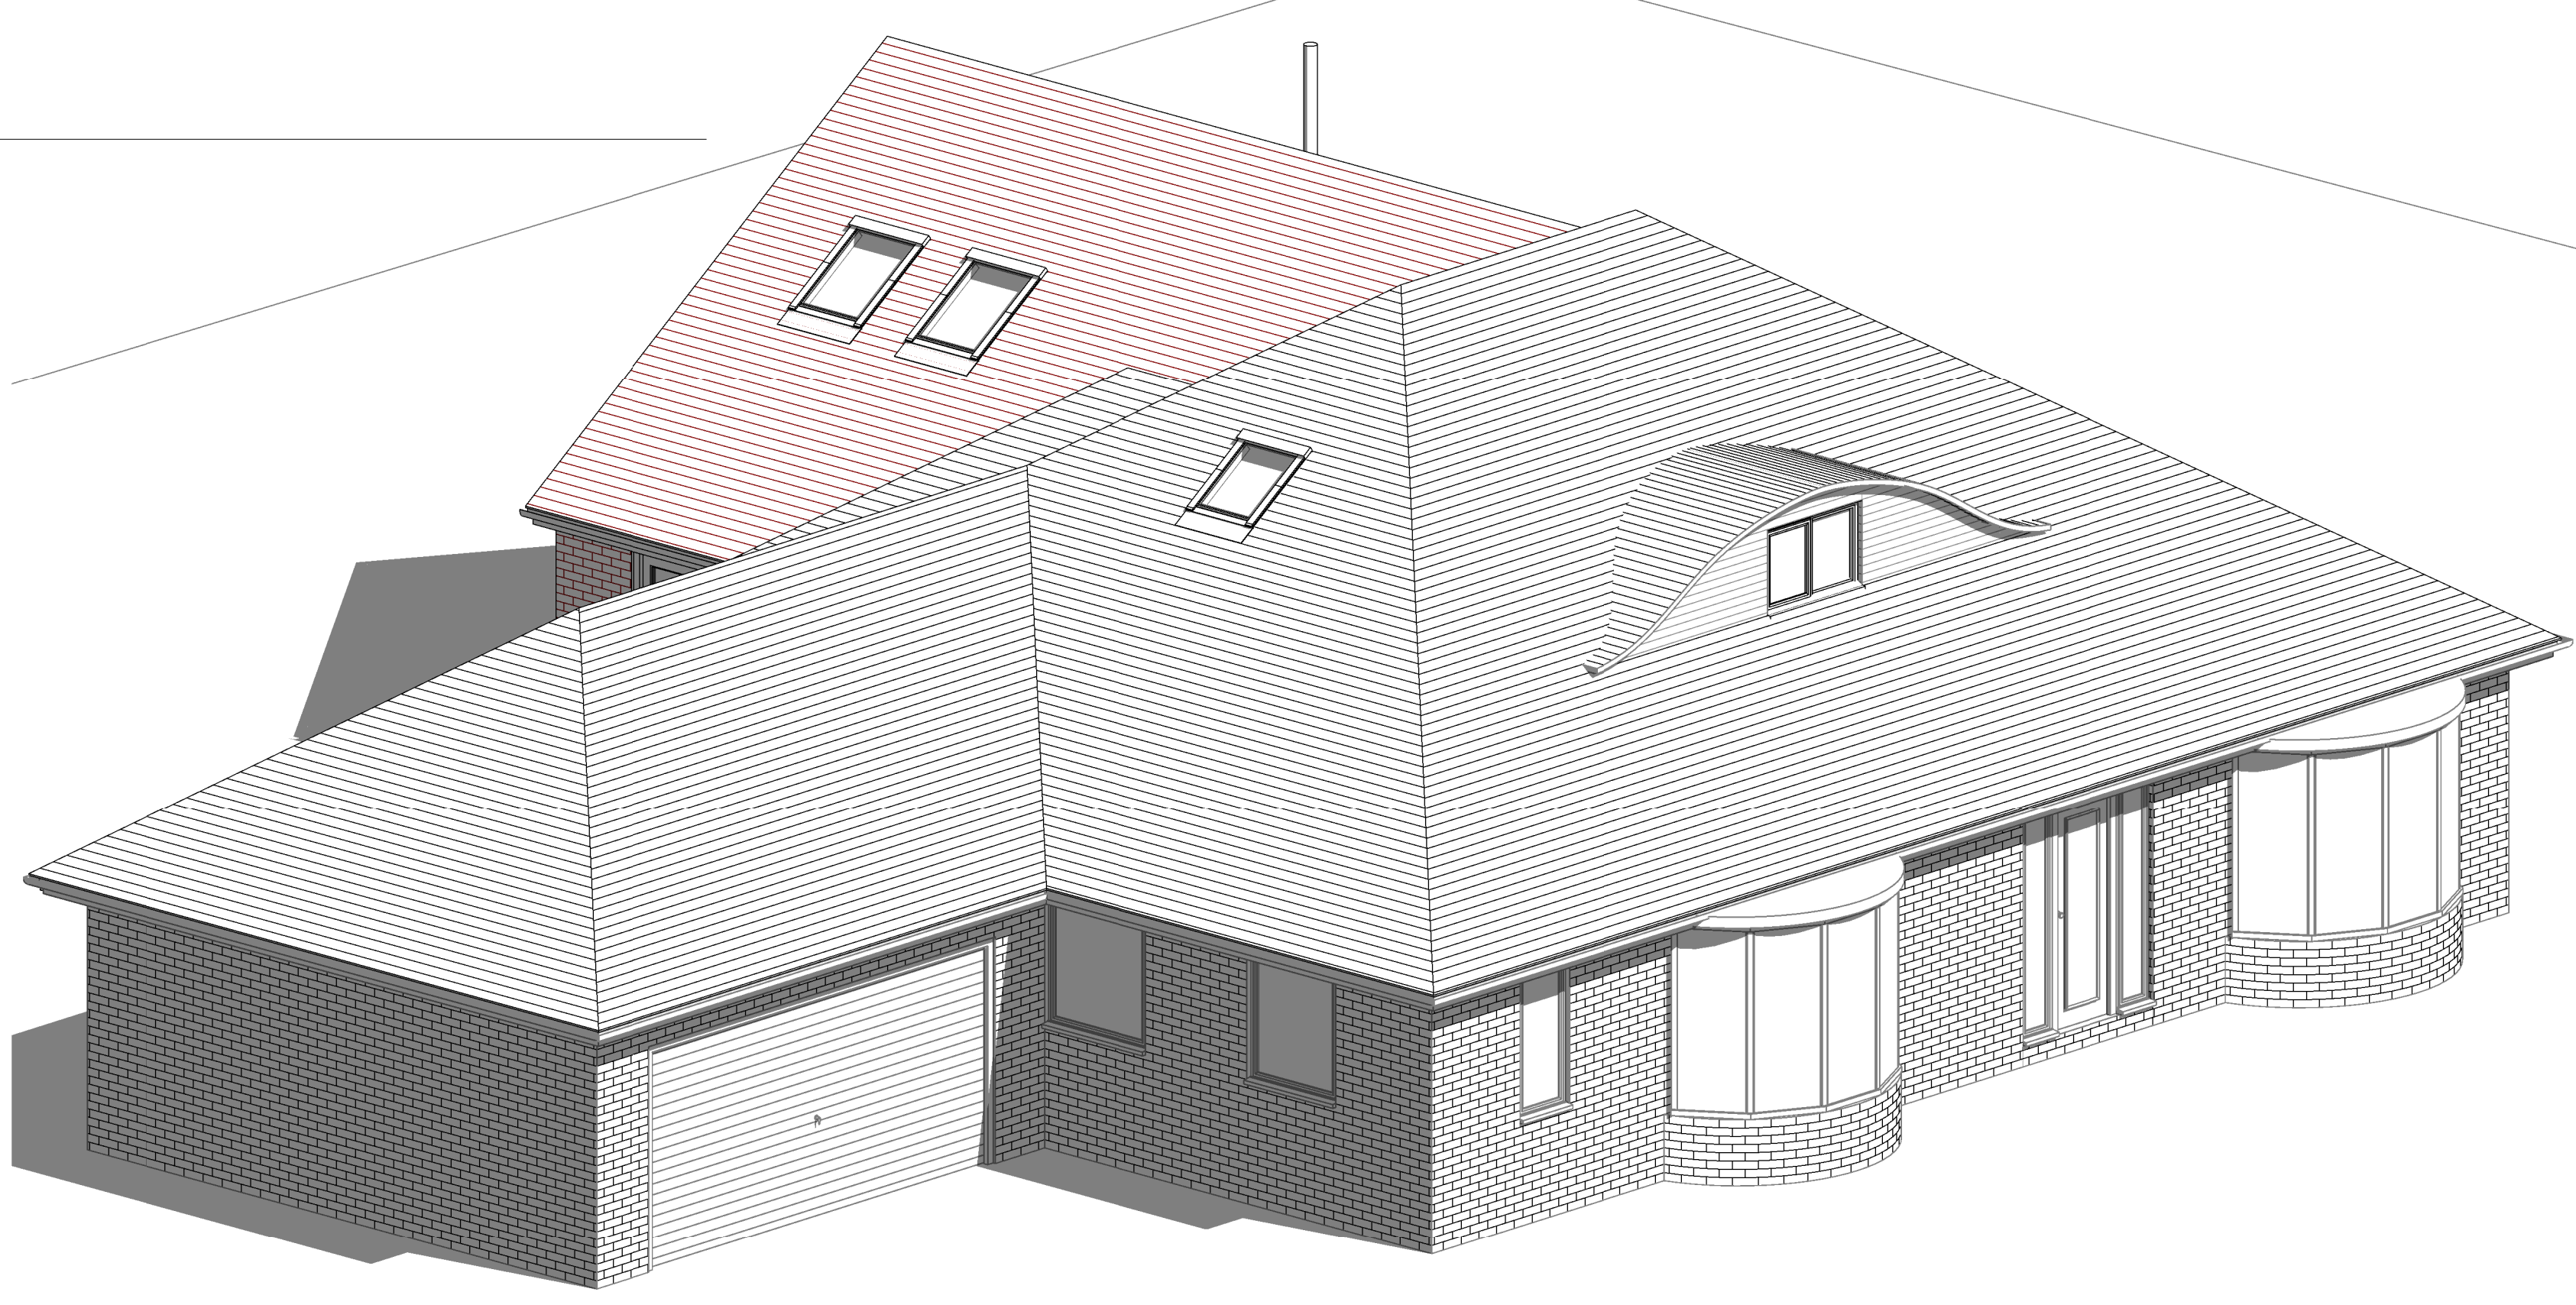

3 3D Proposed Front