
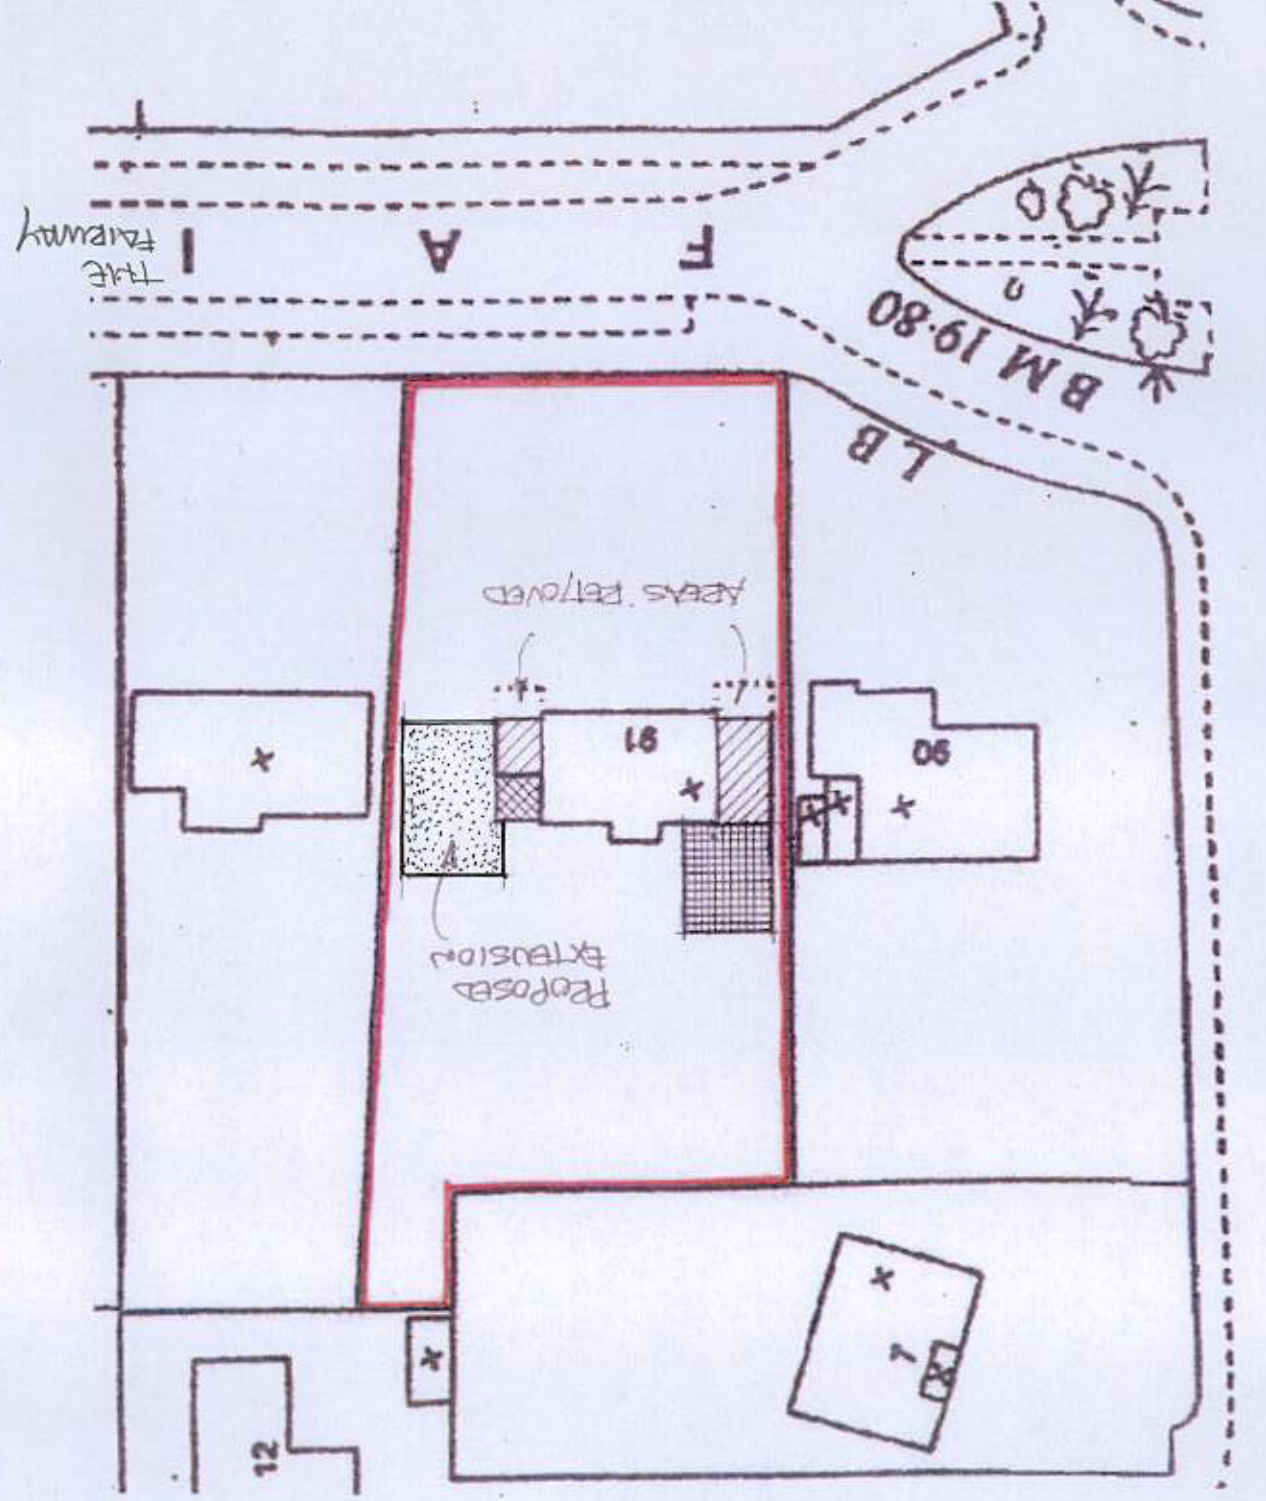


91 THE FAIRWAY ALDWICK BAY ESTATE
 SITE/LOCATION PLANS
 LOCATION PLAN 1-1250
 MARCH 12 DEC 92

SITE PLAN 1-500

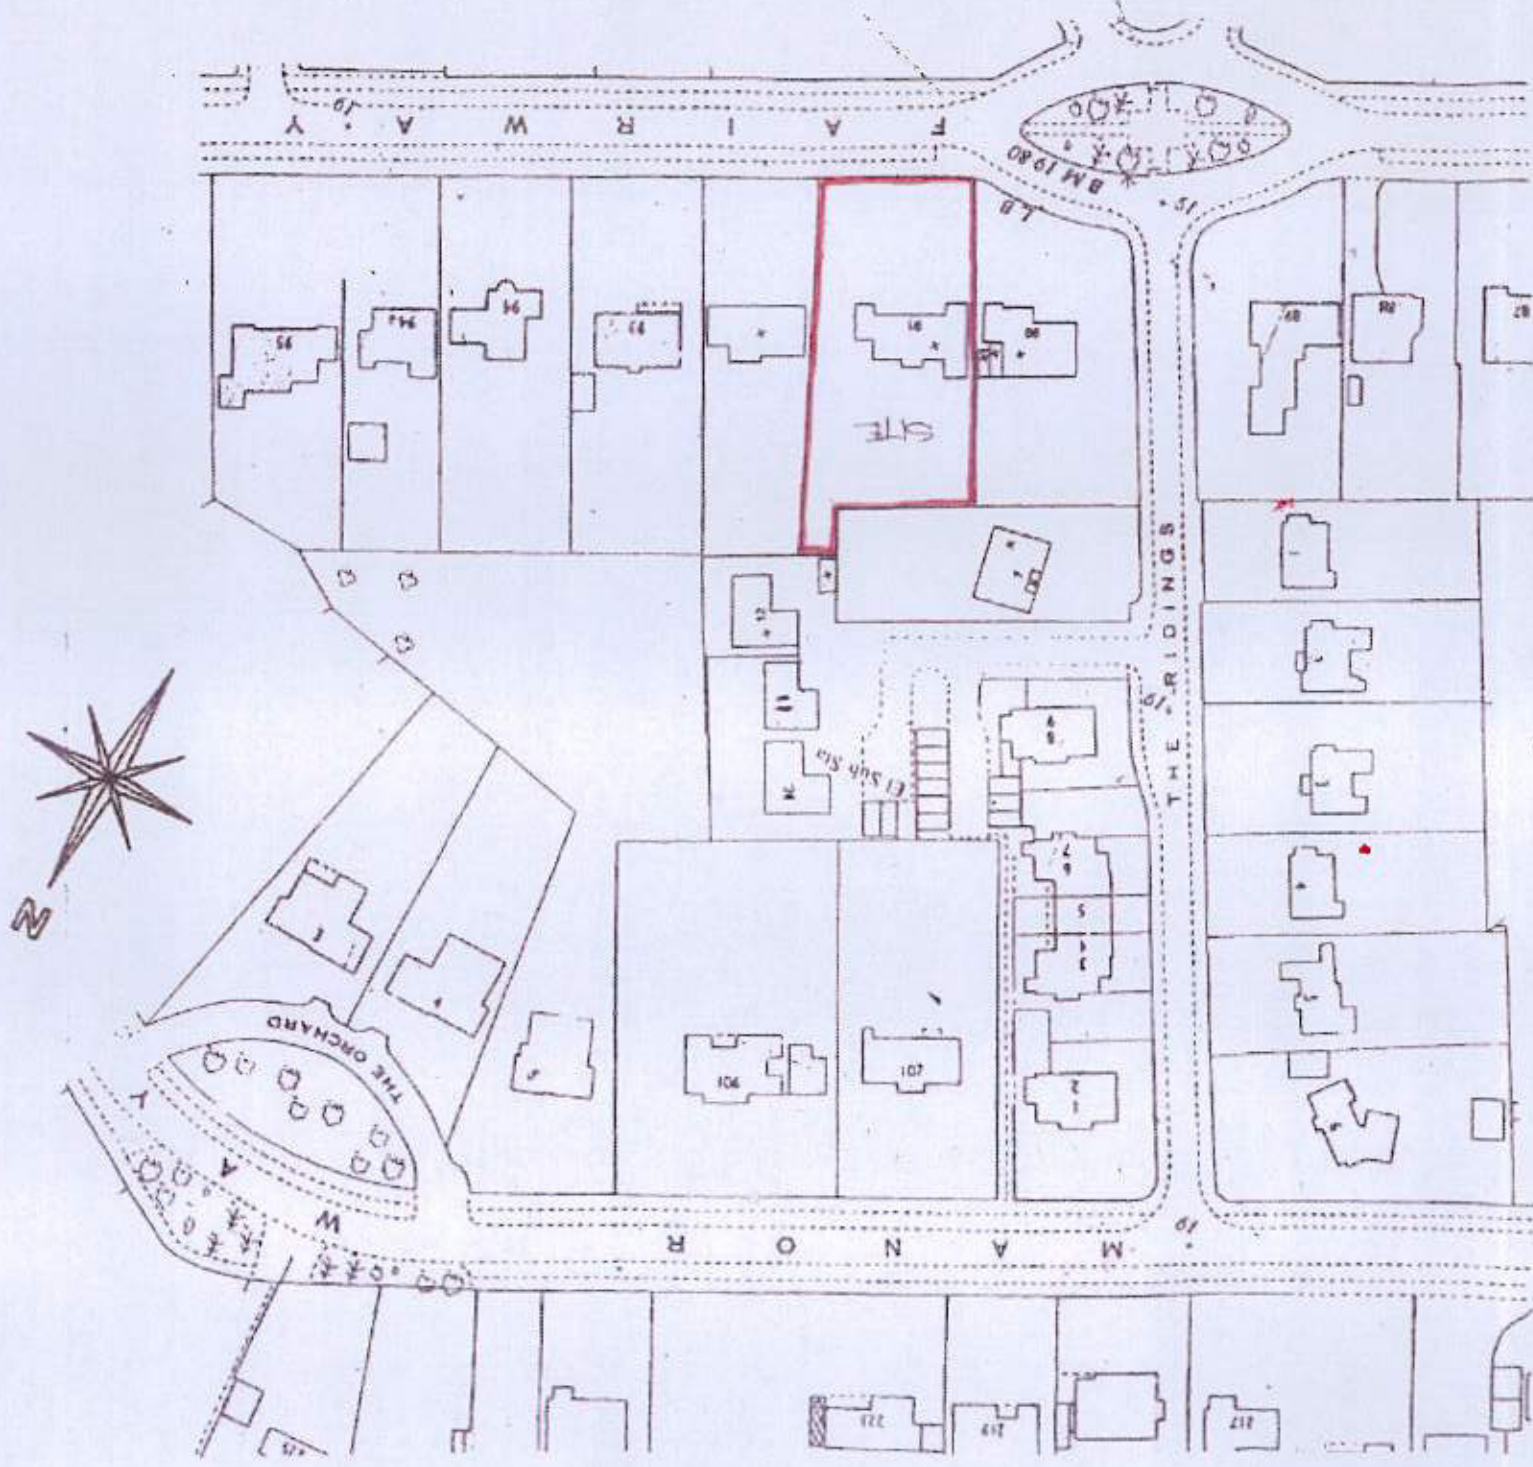

First Floor Extension (Approved) [hatched box] Proposed Side Extension [dotted box]
 AW/230/12 - NOT YET BUILT

2 Storey Extension (Approved) [cross-hatched box]
 AW/83/12 - BUILT
 First Floor Extension (Approved) [hatched box]
 AW/83/12 - BUILT