
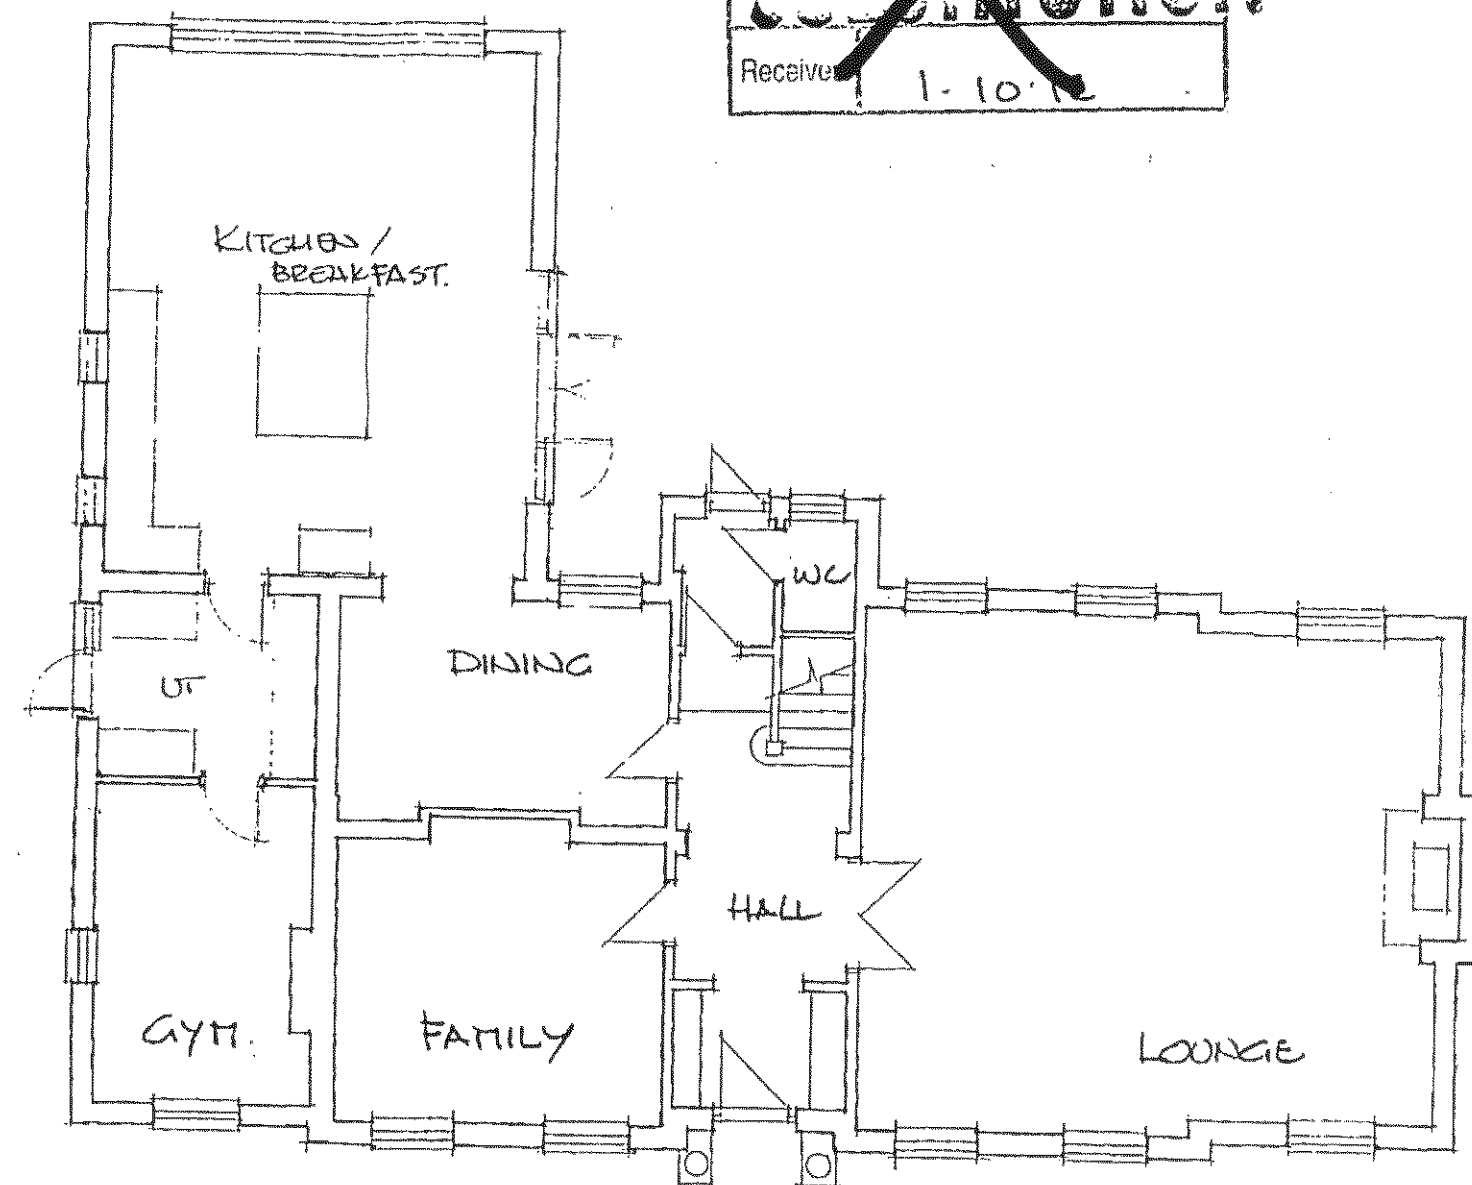


ARUN DISTRICT COUNCIL			
No.	AW	230	12
RECEIVED			
Received	1.10.12		

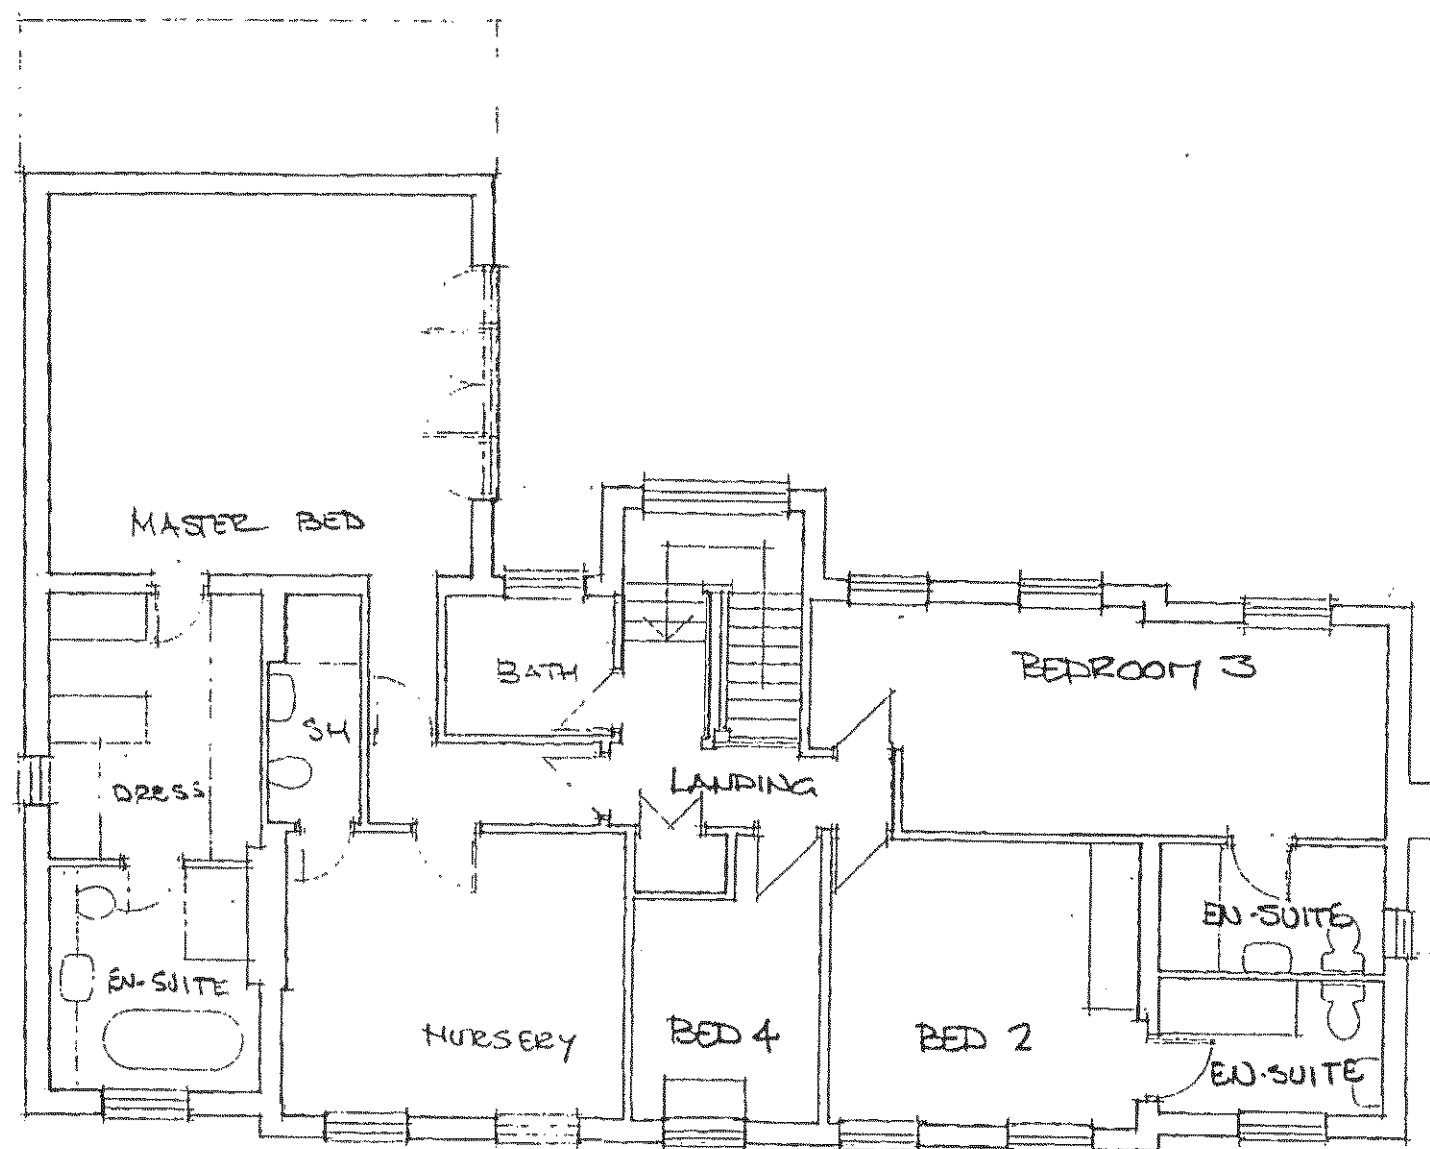

FIRST FLOOR PLAN 1-100

GROUND FLOOR PLAN 1-100
 AS APPROVAL AW/230/12 - ^{Existing} ~~PROPOSED~~ PLANS
 91 THE FAIRWAY ALDWICK BAY ESTATE

MARCH 12 DRG 7/13

B. H. EL. BED WINDOW REMOVED 24.9.12.
 C LOUNGE E WINDOWS RETAINED 27.1.13.