



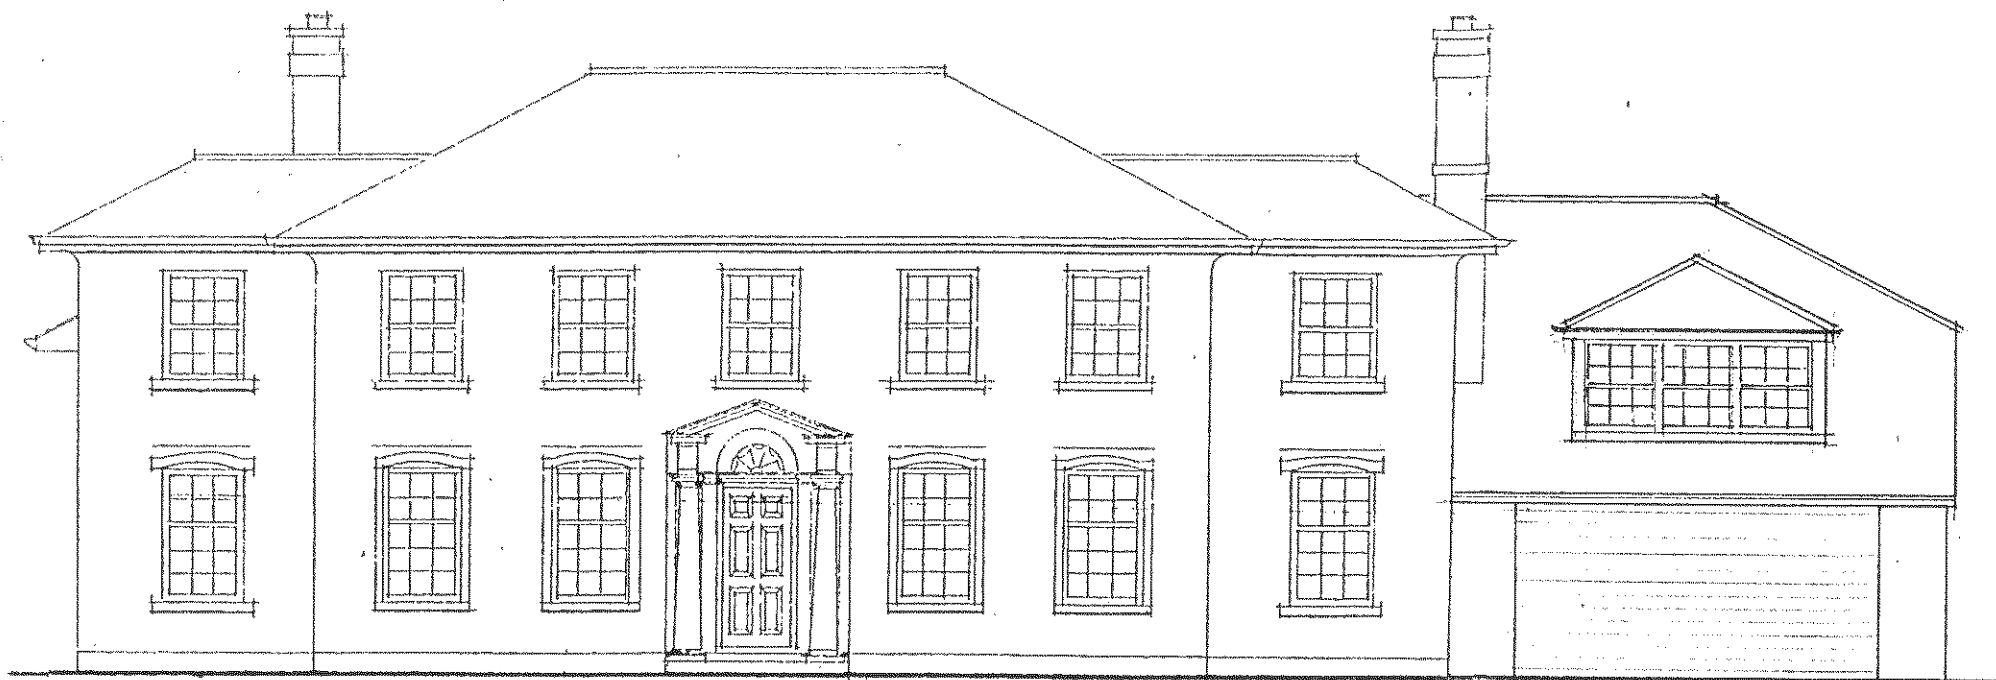


FRONT ELEVATION (SOUTH) PROPOSED 1:100.

EXTENSION

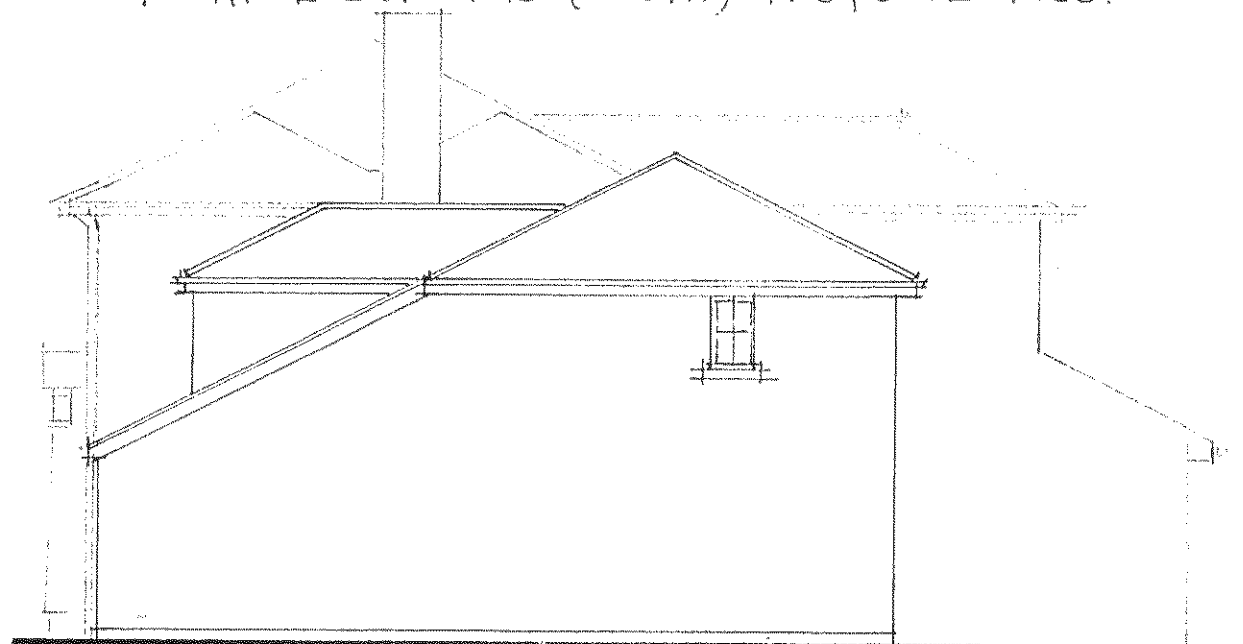

SIDE ELEVATION (EAST) PROPOSED 1:100.

EXTENSION

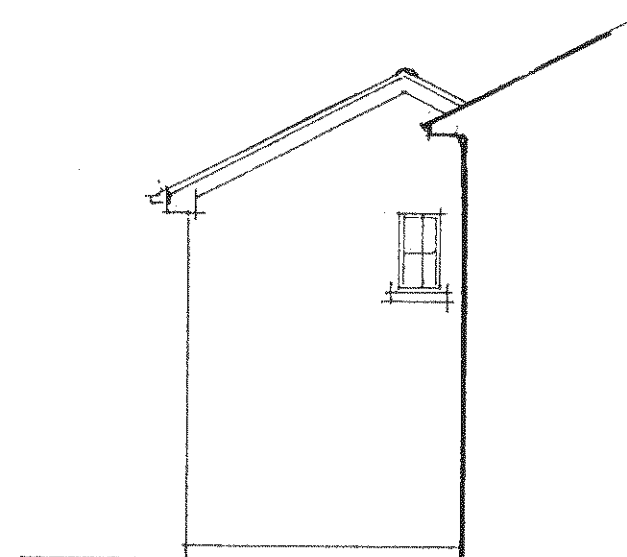


SIDE EL. (WEST) 1:100

EXTENSION




EXTENSION

REAR ELEVATION (NORTH) 1:100

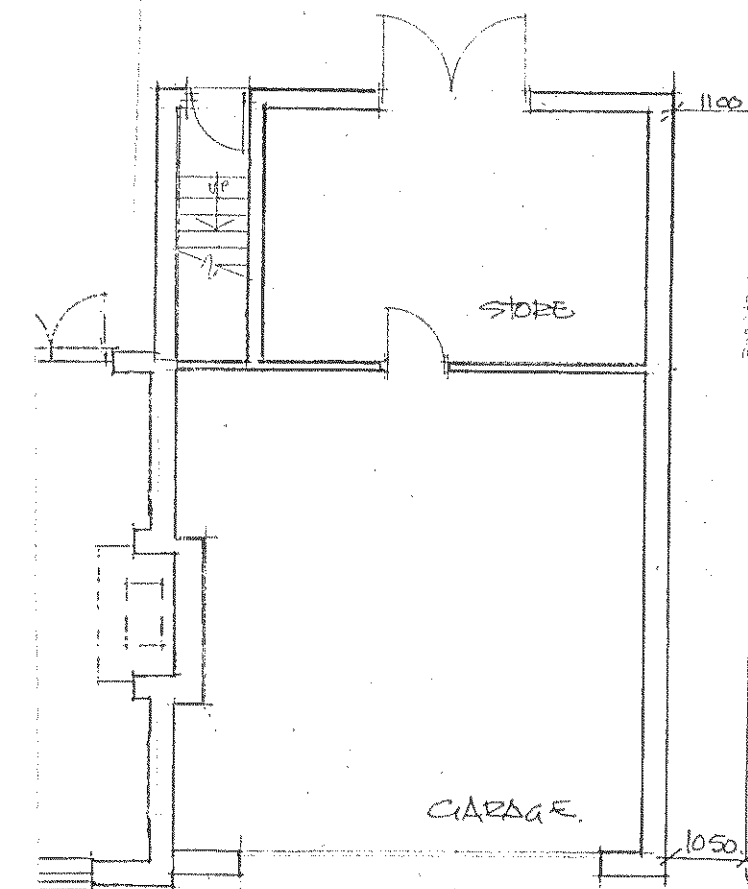

GROUND FLOOR PLAN PROPOSED 1:100

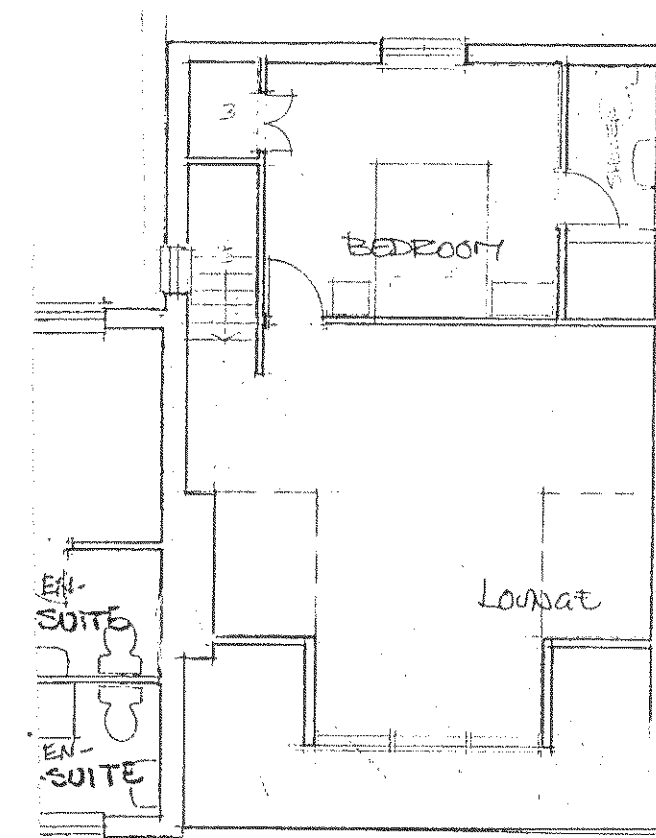

FIRST FLOOR PLAN PROPOSED 1:100.

91 THE FAIRWAY
ALDWICK BAY ESTATE.

DEC 2014
DEG 9A

REV. A.
BOUNDARY
DIFFS
ADDED.
27.1.15.