


north


south

1 : 100

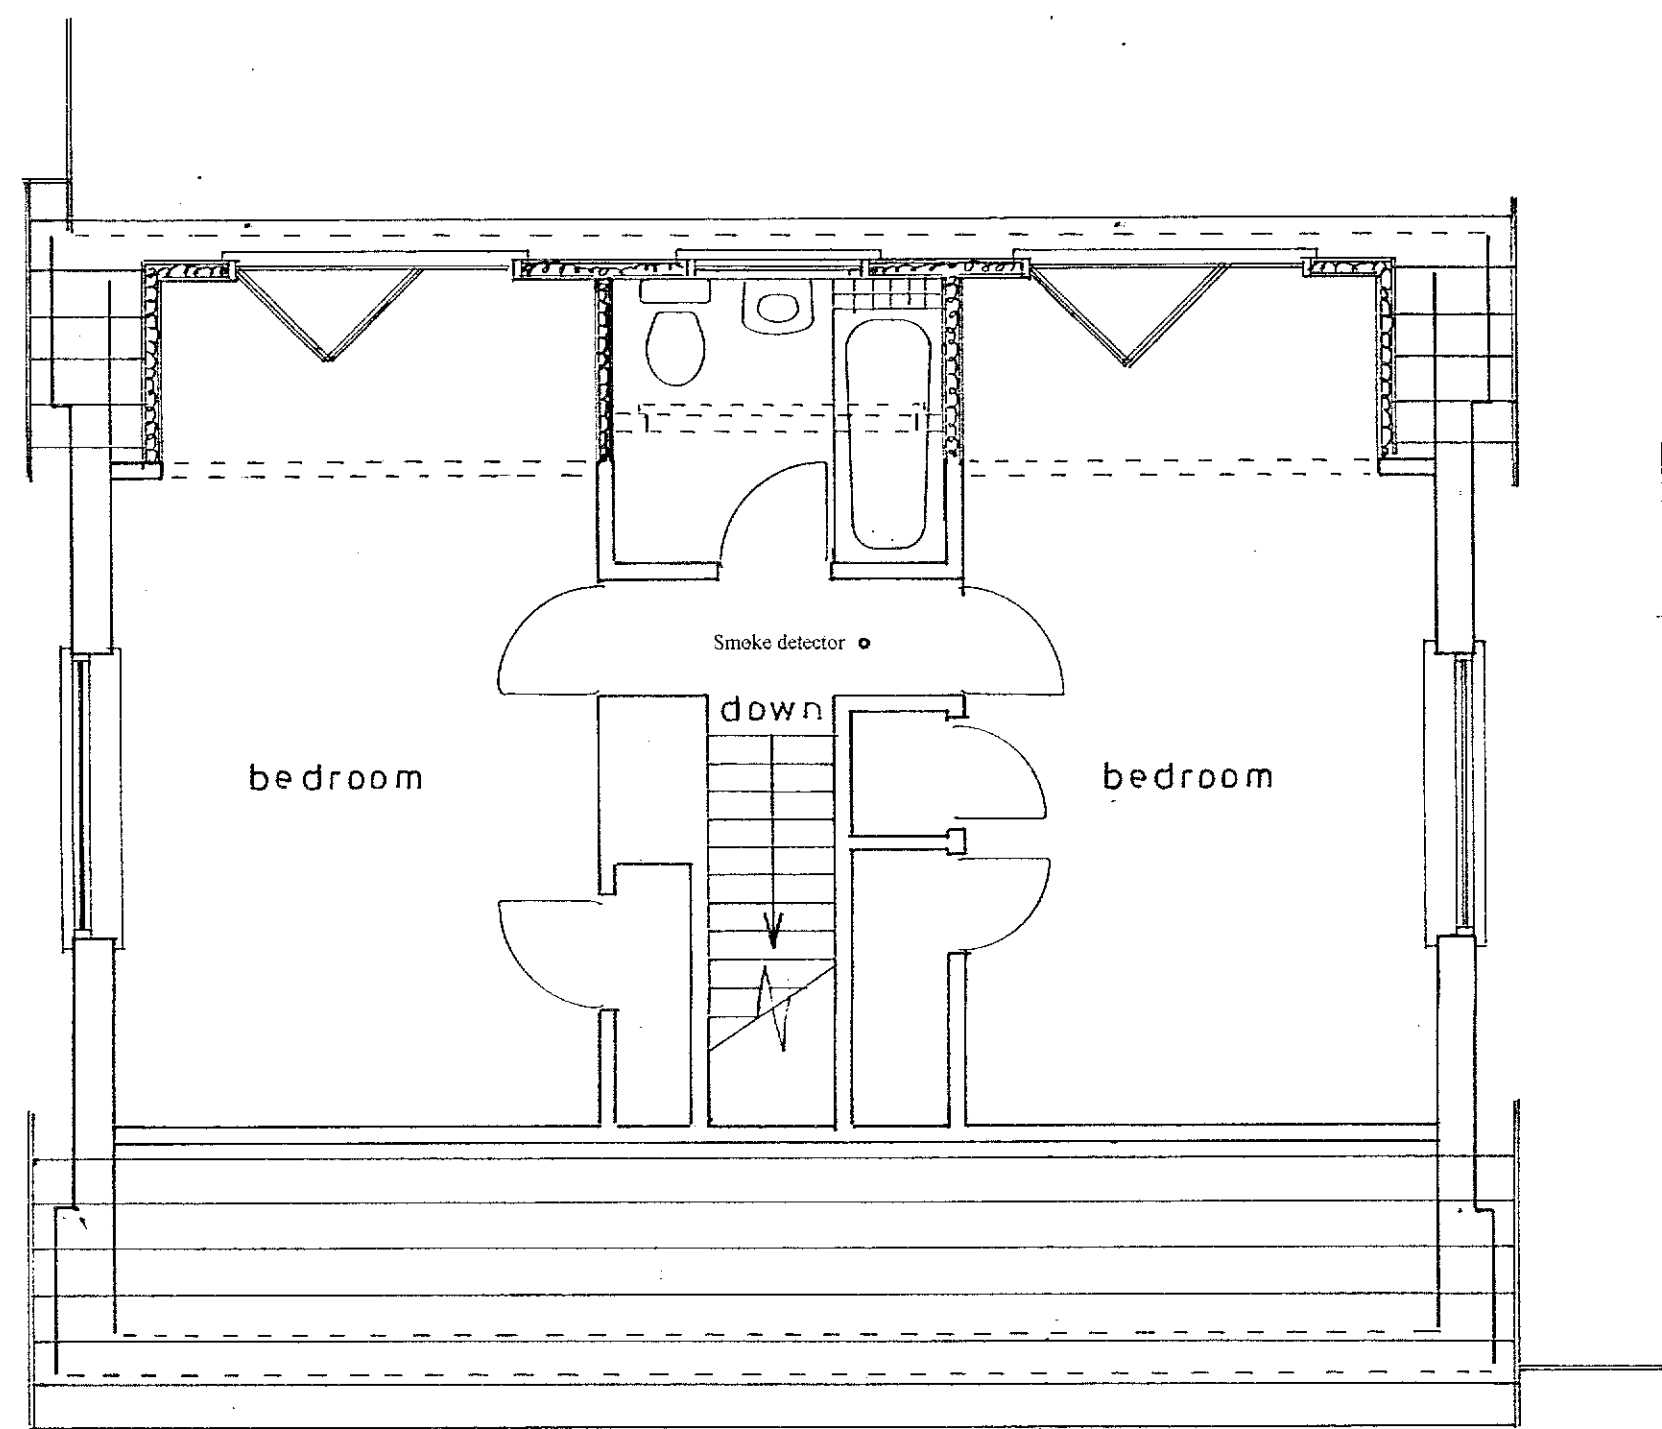

1st floor plan


1 : 50

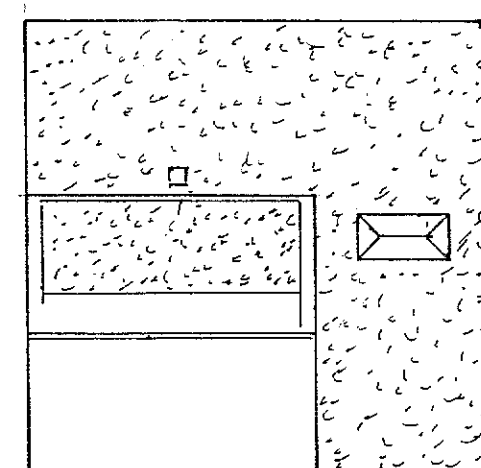


roof plan

1 : 200

Facing brickwork to match existing.

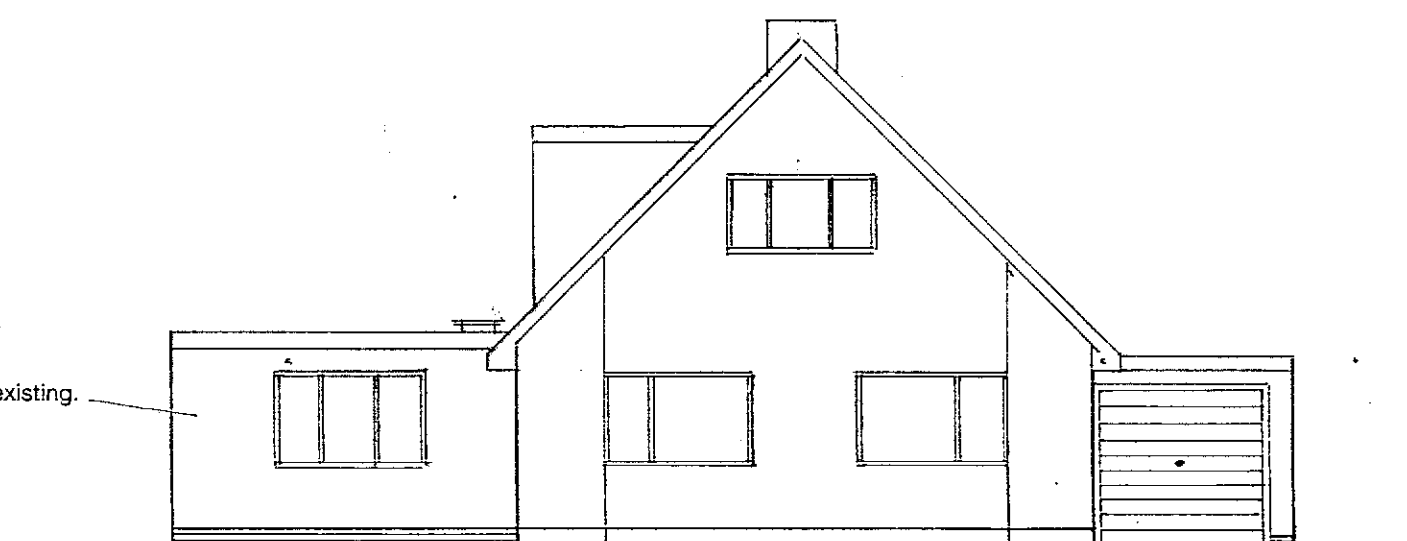

east

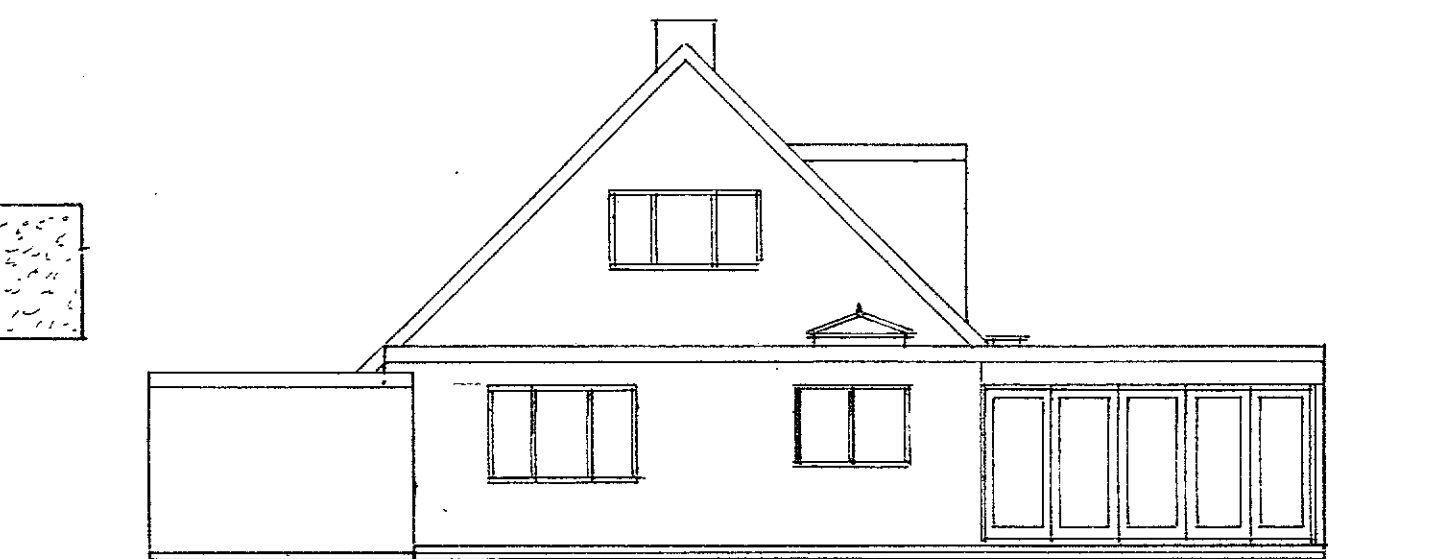

west

sheet 2

of 3

Proposed

PROPOSED SINGLE STOREY EXTENSION, 1ST FLOOR DORMER PROJECTION AND
DETACHED GARAGE AT 18, GUNWIN COURT, ALDWICK FOR MR. & MRS. A. AYLMOORE

Bryan Butcher
Rainbow Cottage
Nyetimber Lane
Bognor Regis PO21 3JX
01243 266871
07973 233442
bryan.butcher@btinternet.com
www.bryanbutcher.com