


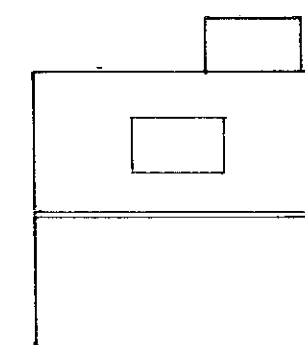


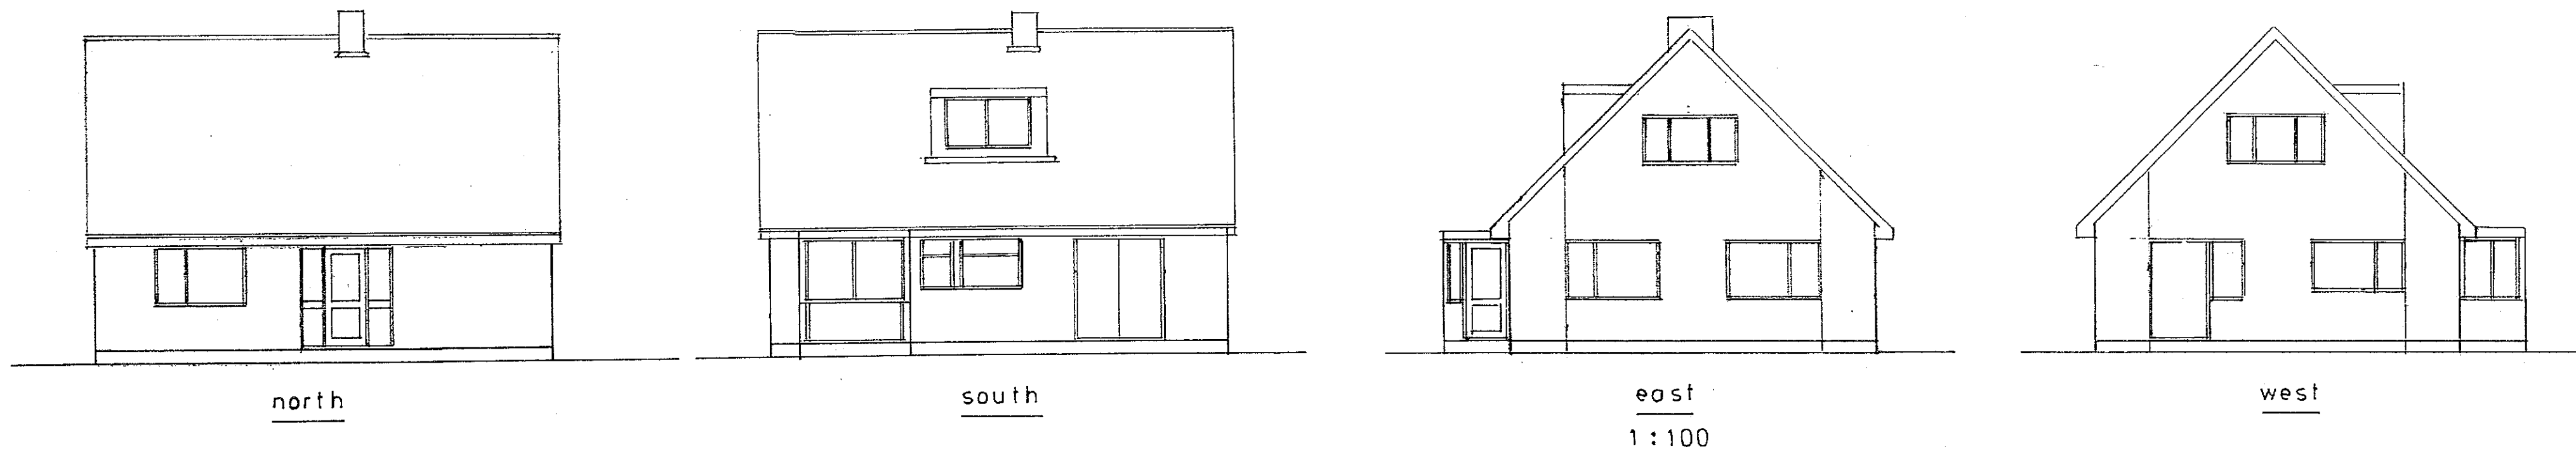

roof plan
1 : 200

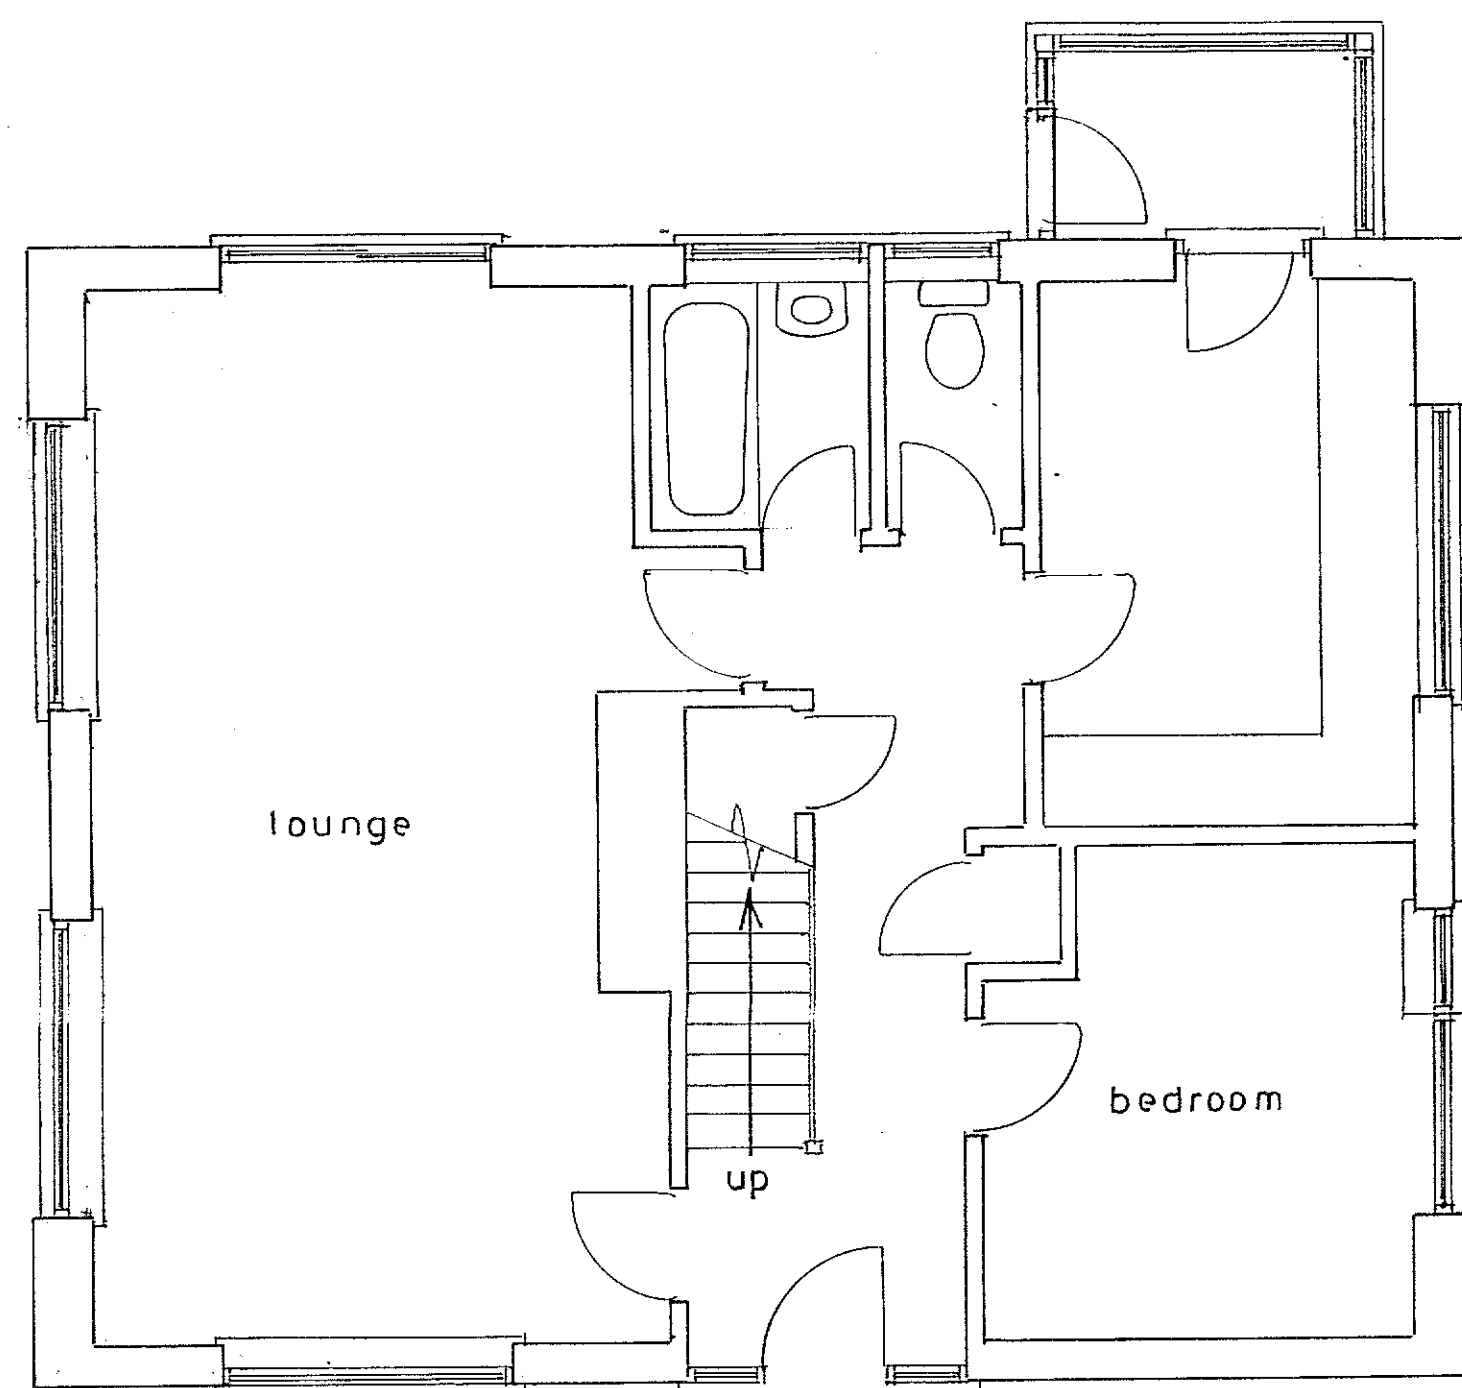

Ground floor plan
1 : 50

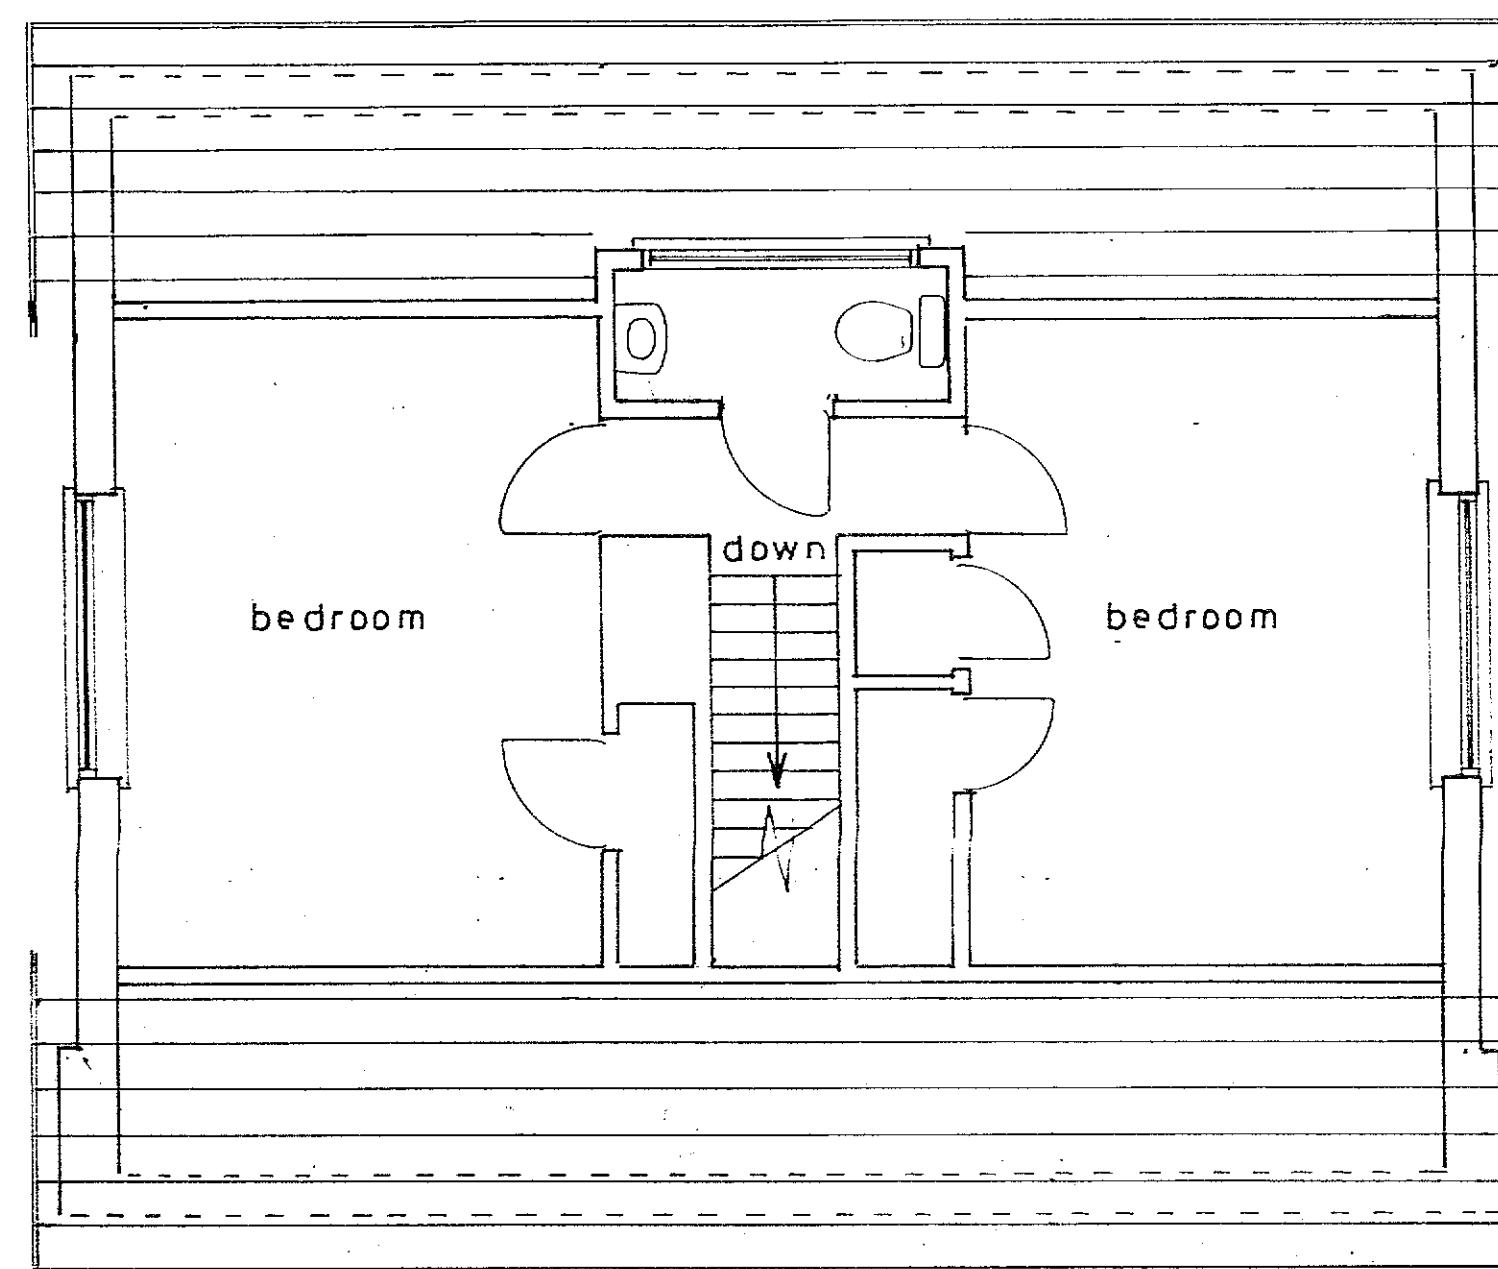

1st floor plan

Existing

PROPOSED SINGLE STOREY EXTENSION, 1ST FLOOR DORMER PROJECTION AND
DETACHED GARAGE AT 18, GUNWIN COURT, ALDWICK FOR MR. & MRS. A. AYLMORE

sheet 3 of 3

Bryan Butcher
Rainbow Cottage
Nyetimber Lane
Bognor Regis PO21 3JX
01243 266871
07973 233442
bryan.butcher@btinternet.com
www.bryanbutcher.com