


4500


BOUNDARY

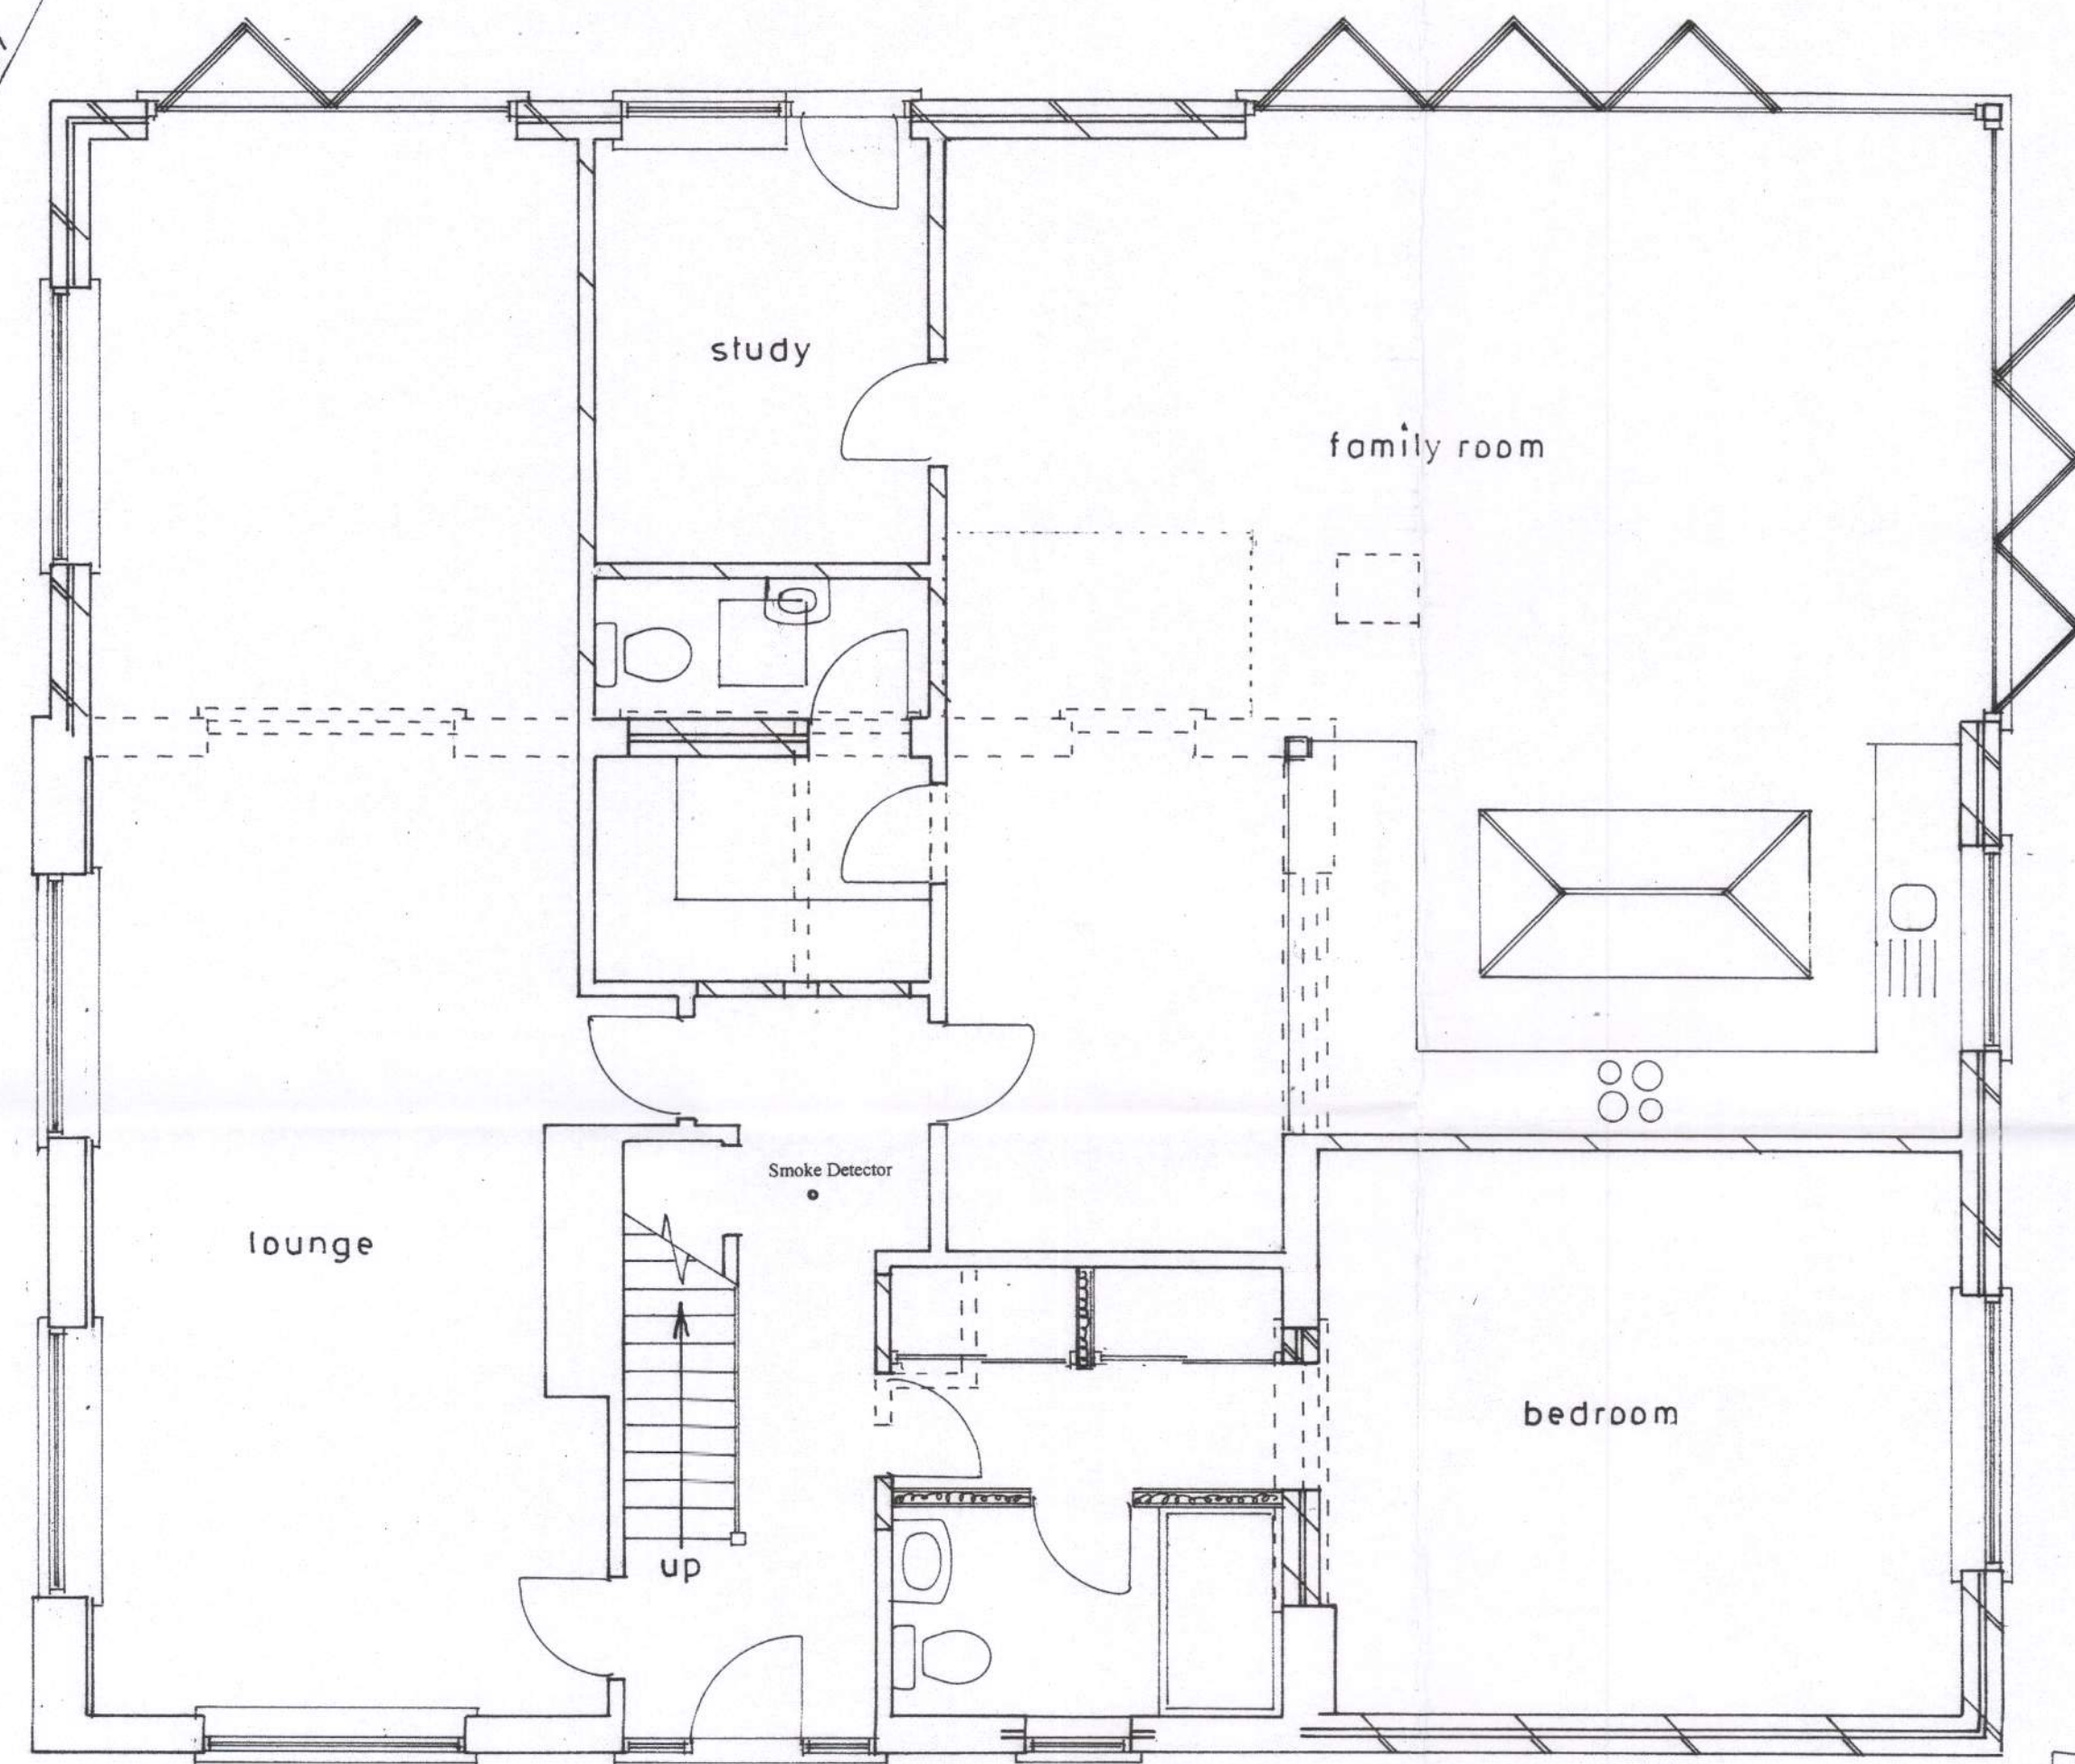

Ground floor plan  
1 : 50

5000

BOUNDARY

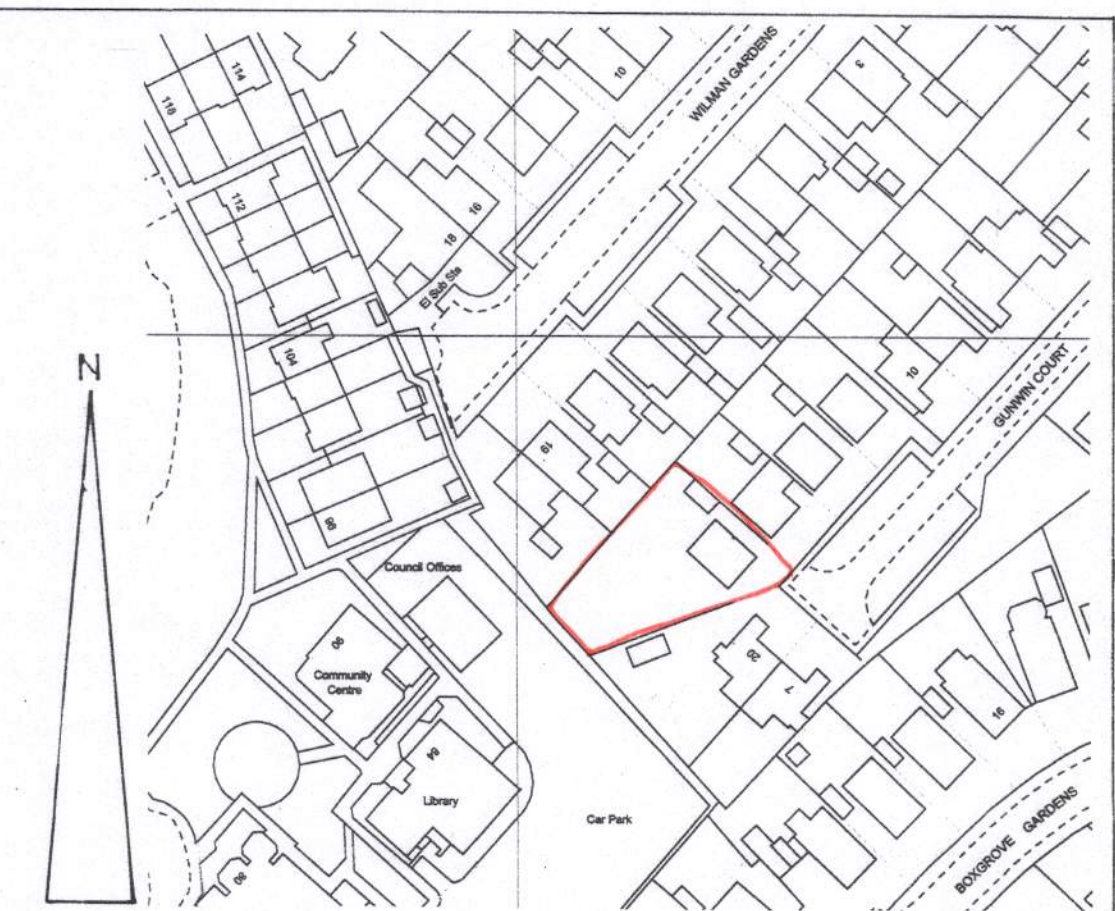


location plan  
1 : 1250



block plan  
1 : 500

Ordnance Survey  
Paper Map Copying  
Licence No.  
100056538

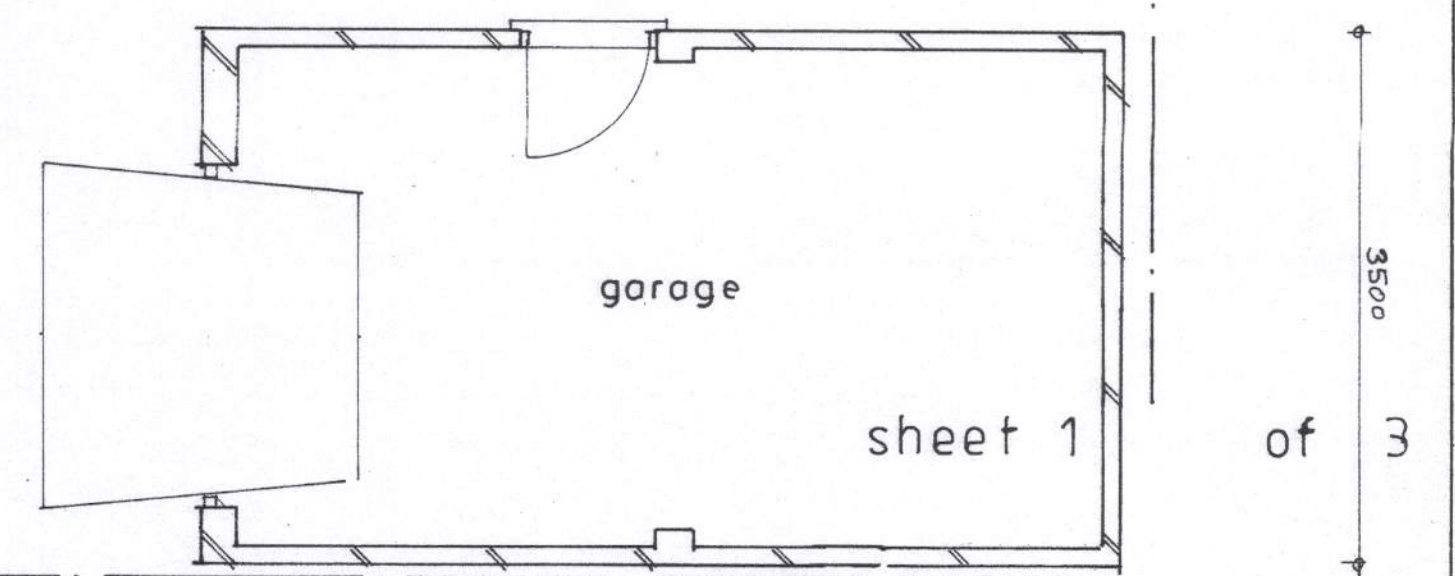

Proposed

PROPOSED SINGLE STOREY EXTENSION, 1ST FLOOR DORMER PROJECTION  
AND DETACHED GARAGE AT 18, GUNWIN COURT, ALDWICK FOR MR. & MRS. A. AYLMORE.

Bryan Butcher  
Rainbow Cottage  
Nyetimber Lane  
Bognor Regis PO21 3JX  
01243 266871  
07973 233442  
bryan.butcher@btinternet.com  
www.bryanbutcher.com