



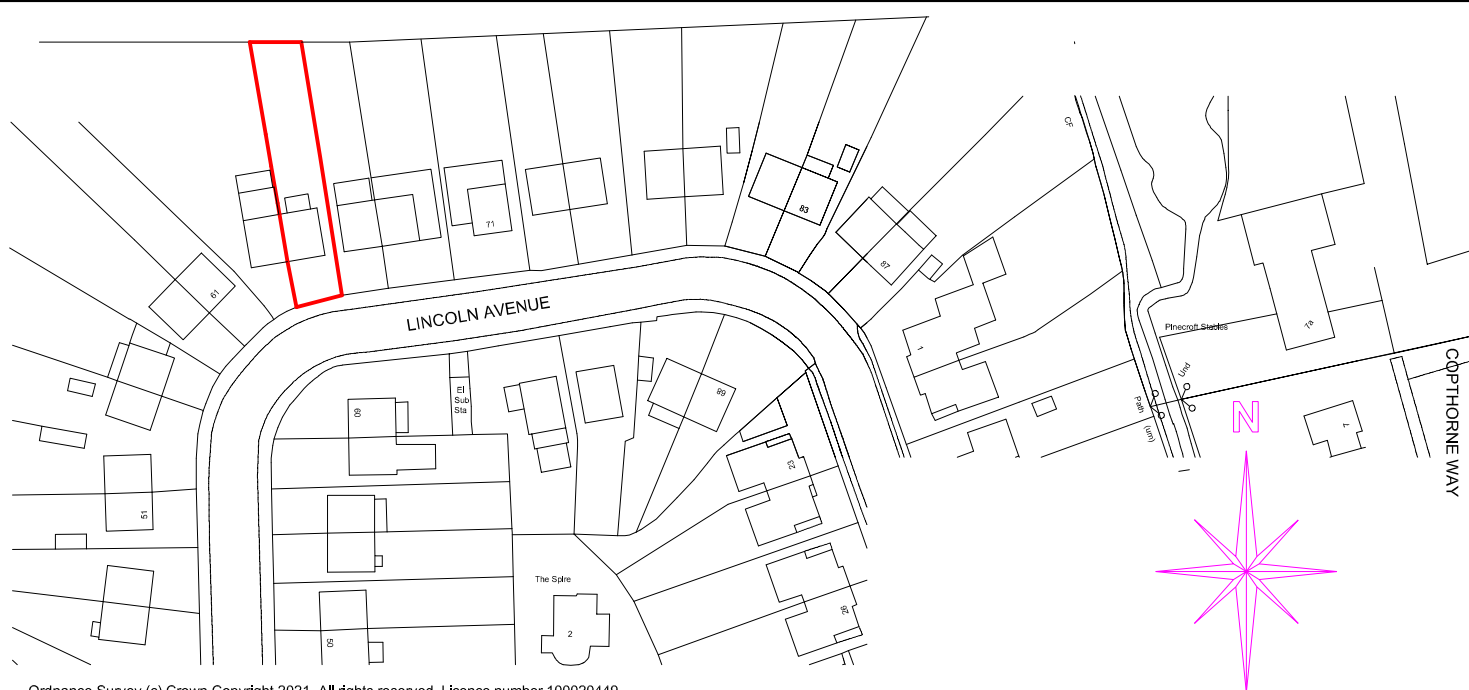

LOCATION PLAN - 1/1250

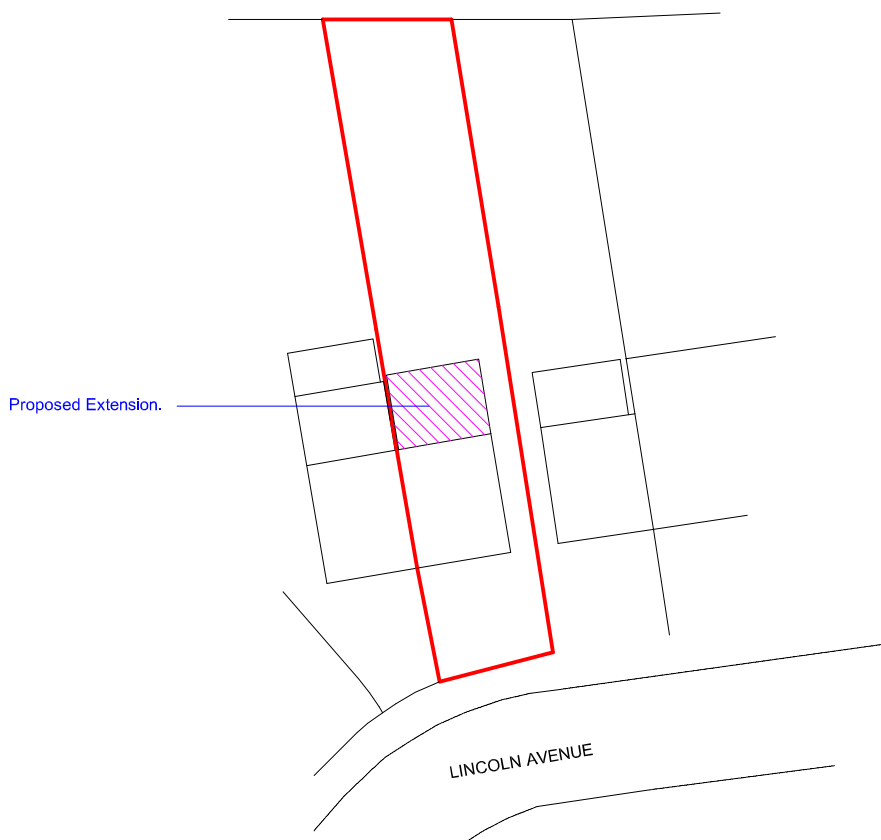

SITE PLAN - 1/500

1/1250 and 1/500 on A4 paper.

SUSSEX BUILDING CONSULTANCY LIMITED

65 LINCOLN AVENUE, ROSE GREEN,
BOGNOR REGIS, WEST SUSSEX.

SCALE - 1/1250 REV - DATE - 21/10/2021



LABC

3 NORTHCOTE ROAD
BOGNOR REGIS
PO21 5LZ

TEL/FAX - (01243) 861379