


BOUNDARY

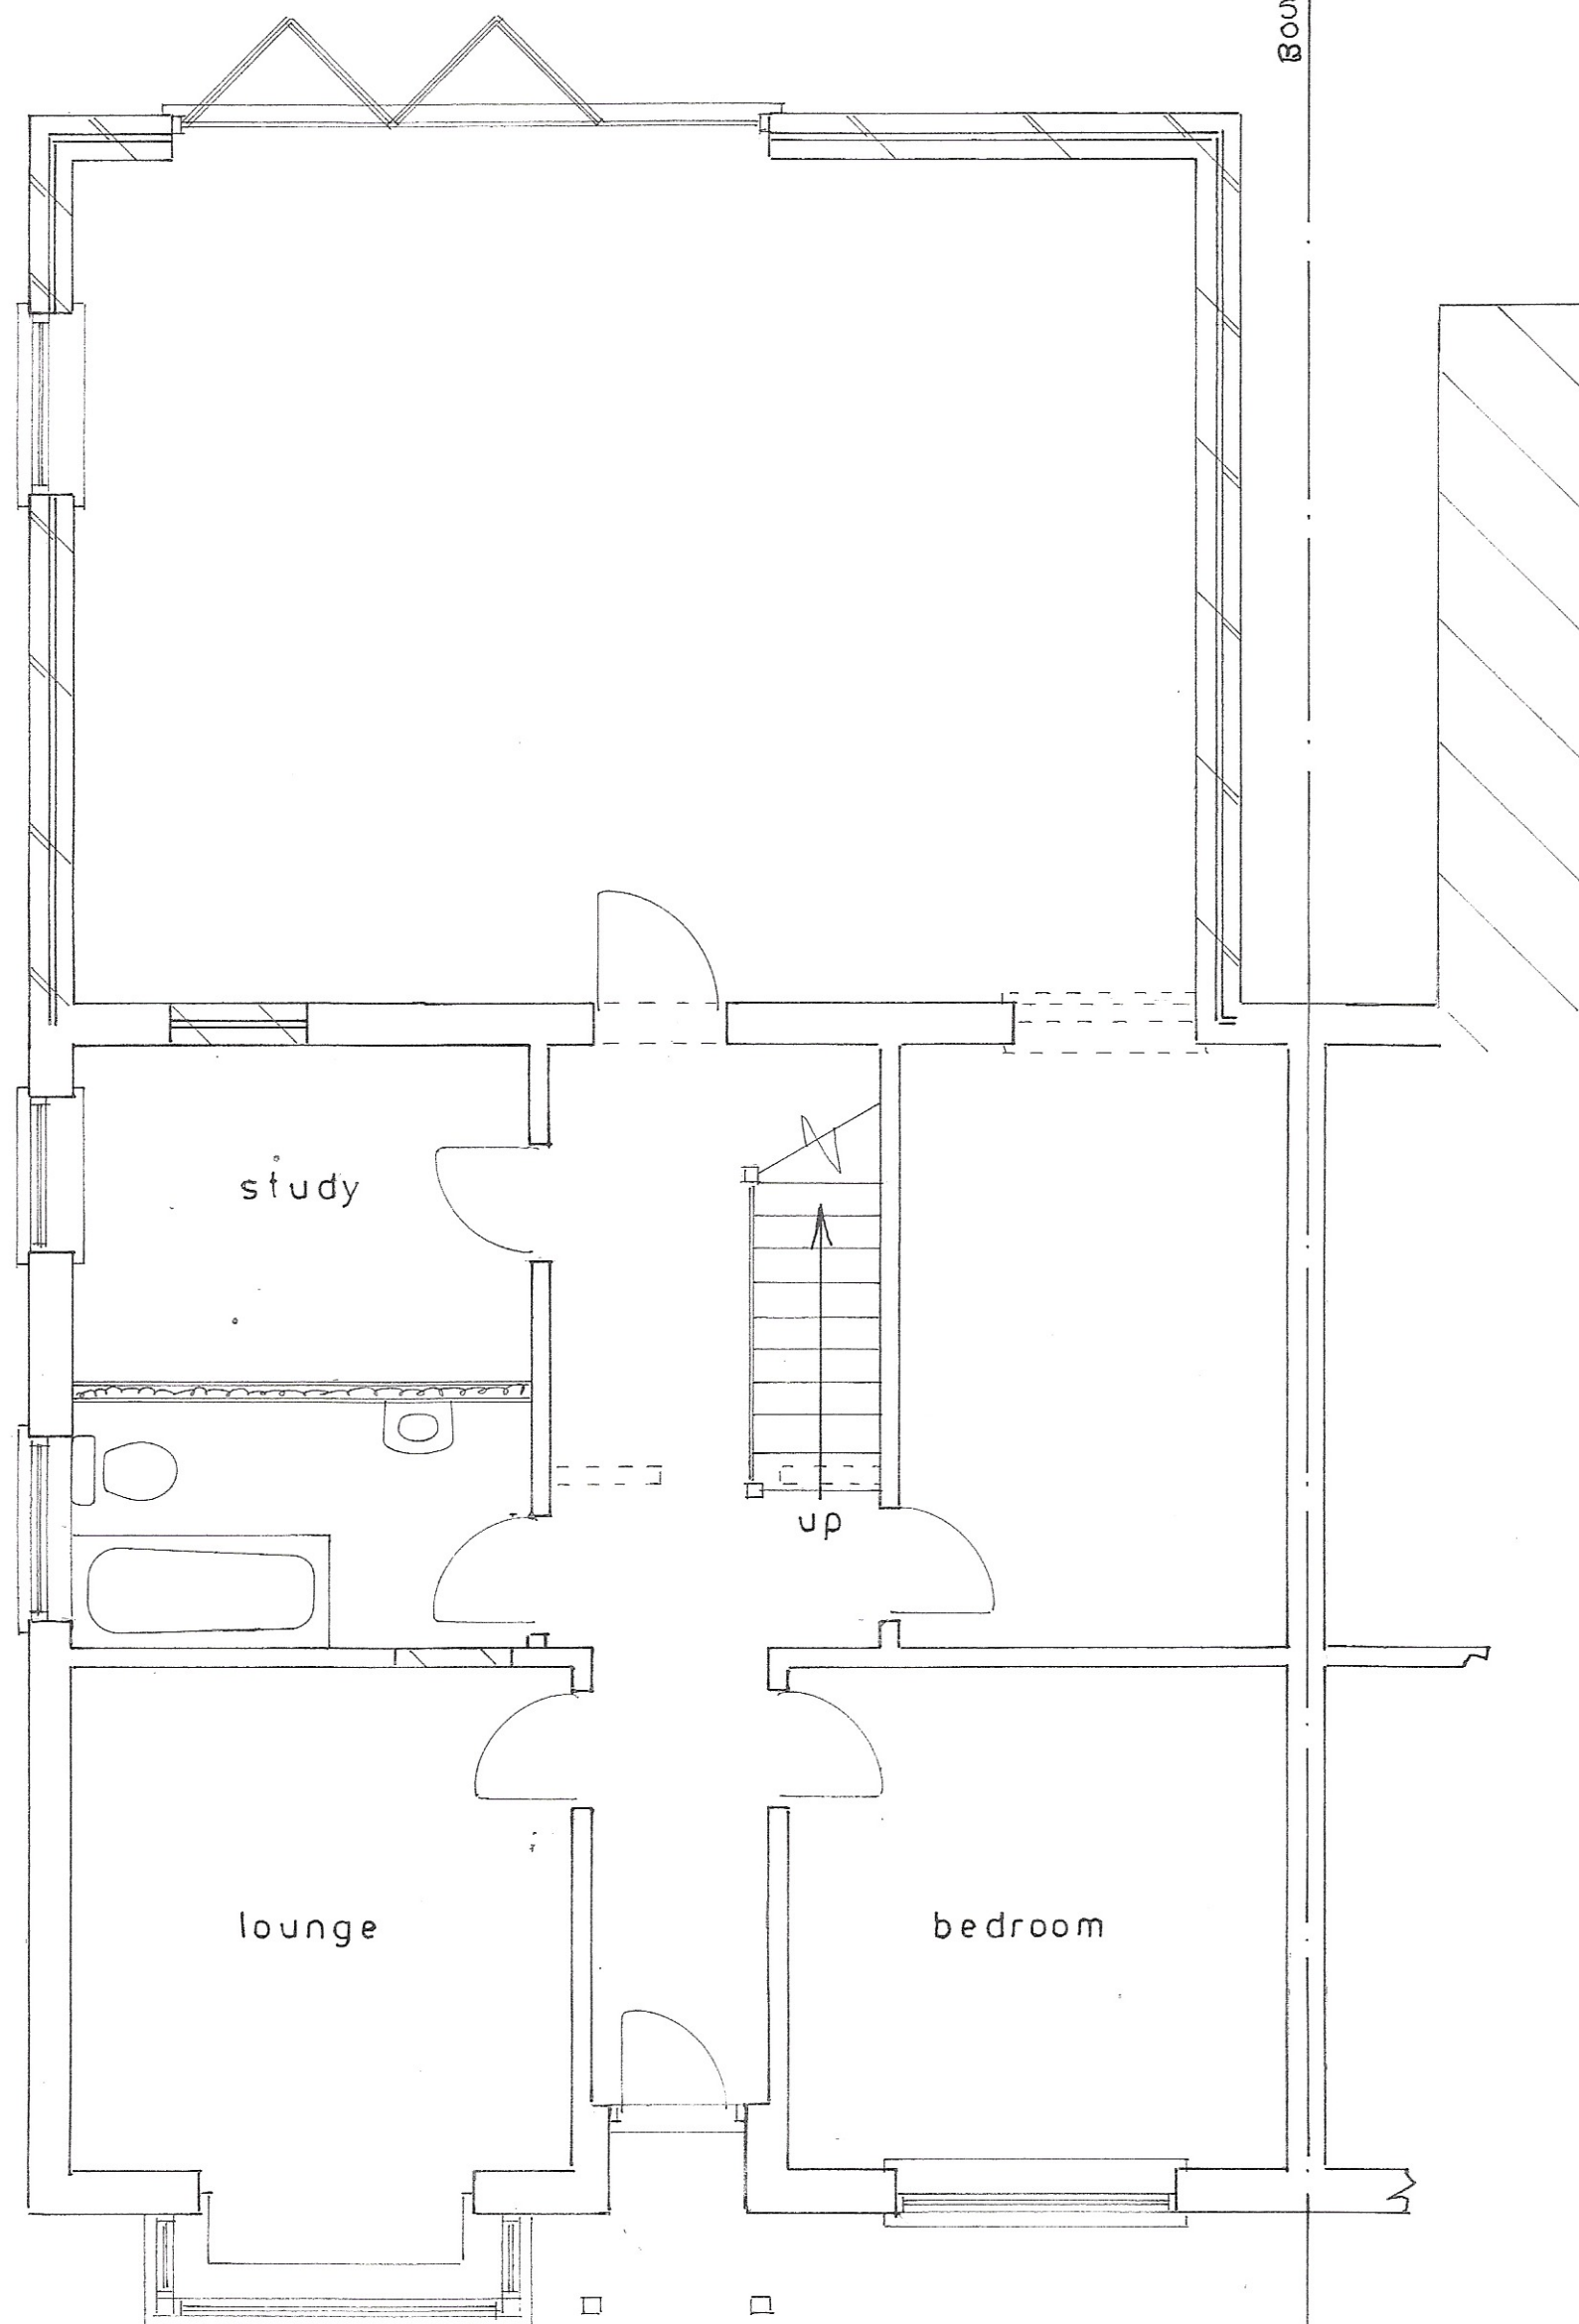

Ground floor plan

1 : 50


Proposed

PROPOSED SINGLE STOREY EXTENSION AND LOFT CONVERSION TO FORM NEW 1ST FLOOR
AT 23, ROSE GREEN ROAD, ROSE GREEN FOR MISS. H. DE LA FUENTE.



location plan

1 : 1250

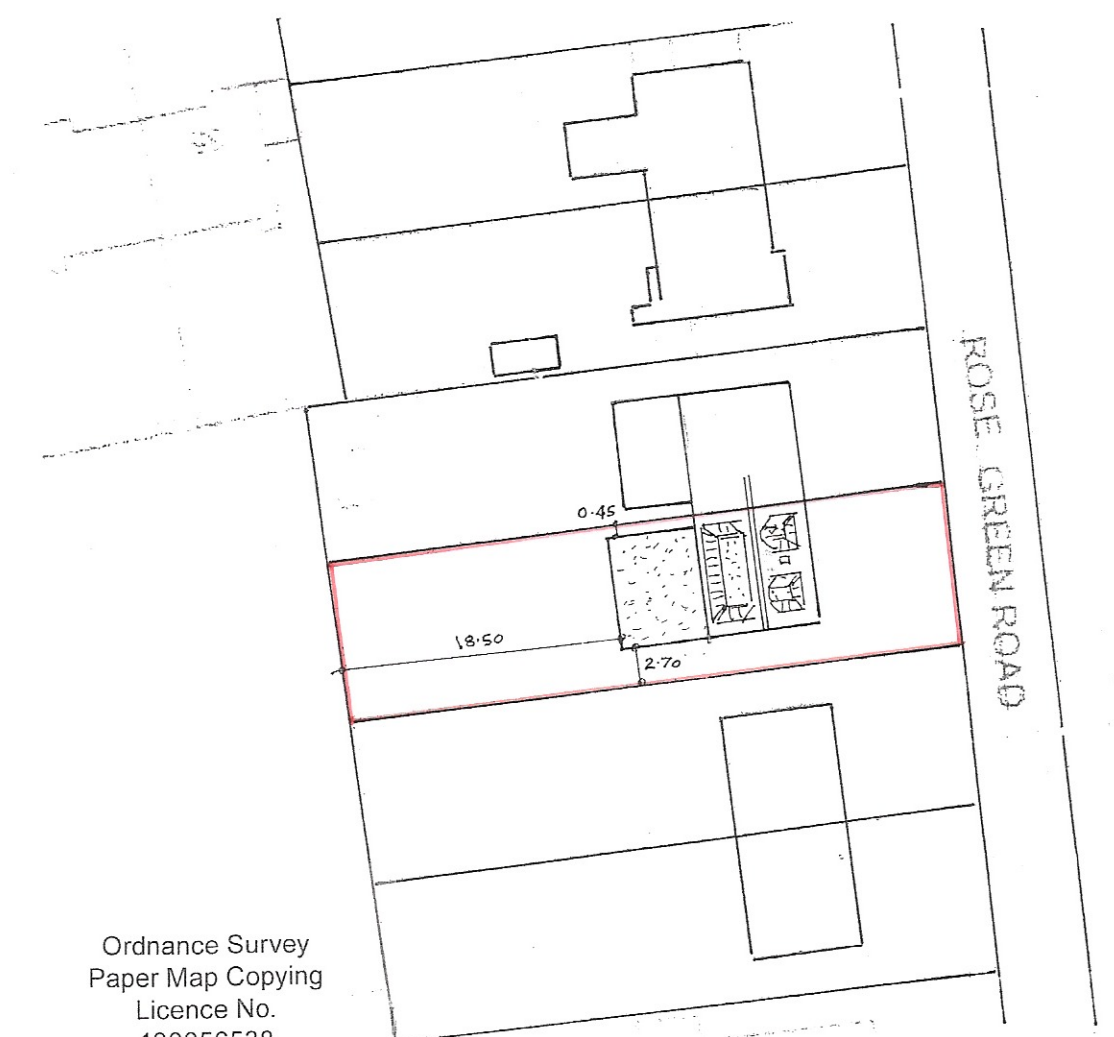

Ordinance Survey
Paper Map Copying
Licence No.
100056538

block plan

1 : 500

sheet 1 of 3

Bryan Butcher
Rainbow Cottage
Nyetimber Lane
Bognor Regis PO21 3JX
01243 266871
07973 233442
bryan.butcher@btinternet.com
www.bryanbutcher.com