




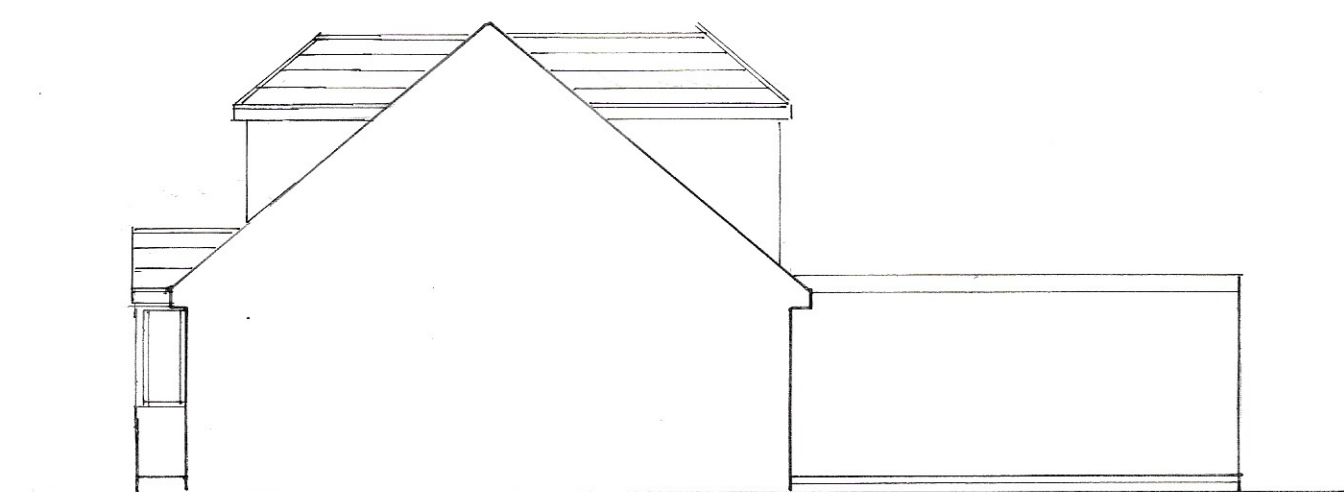

north

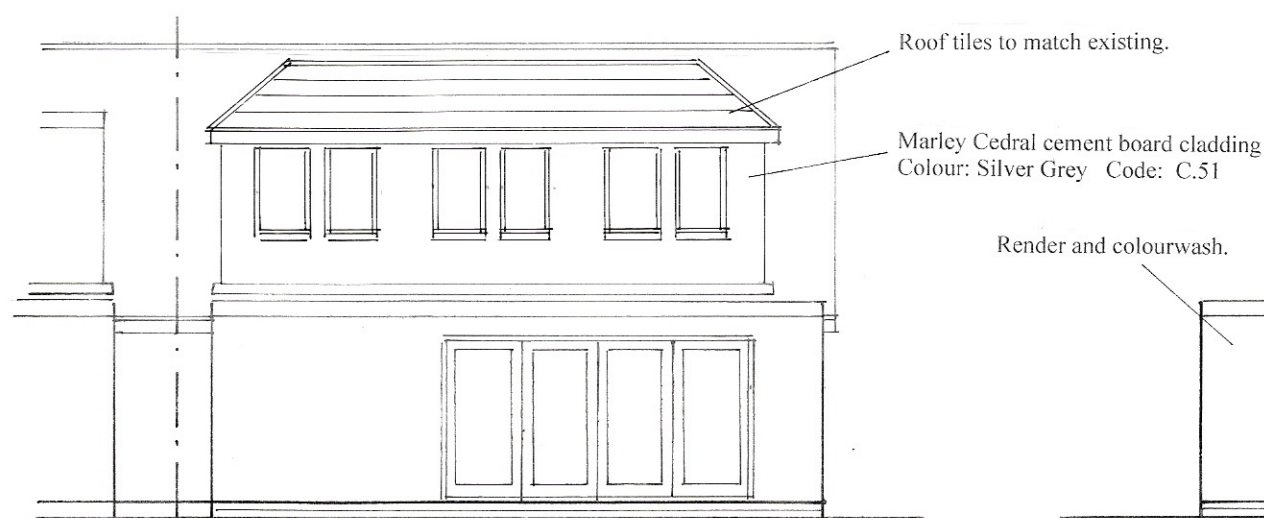


west
1 : 100

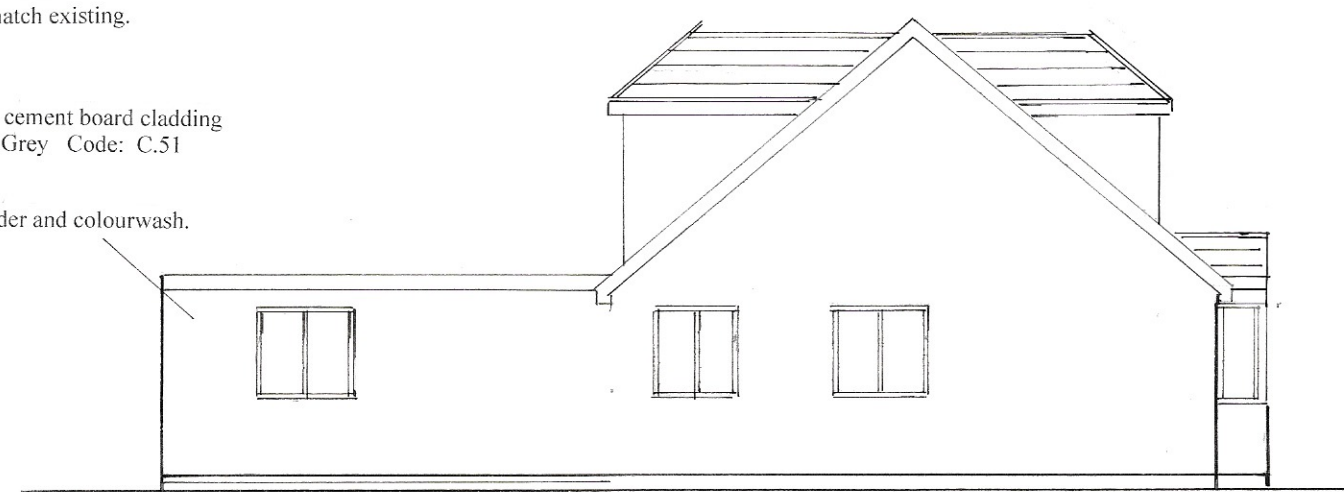

south



east

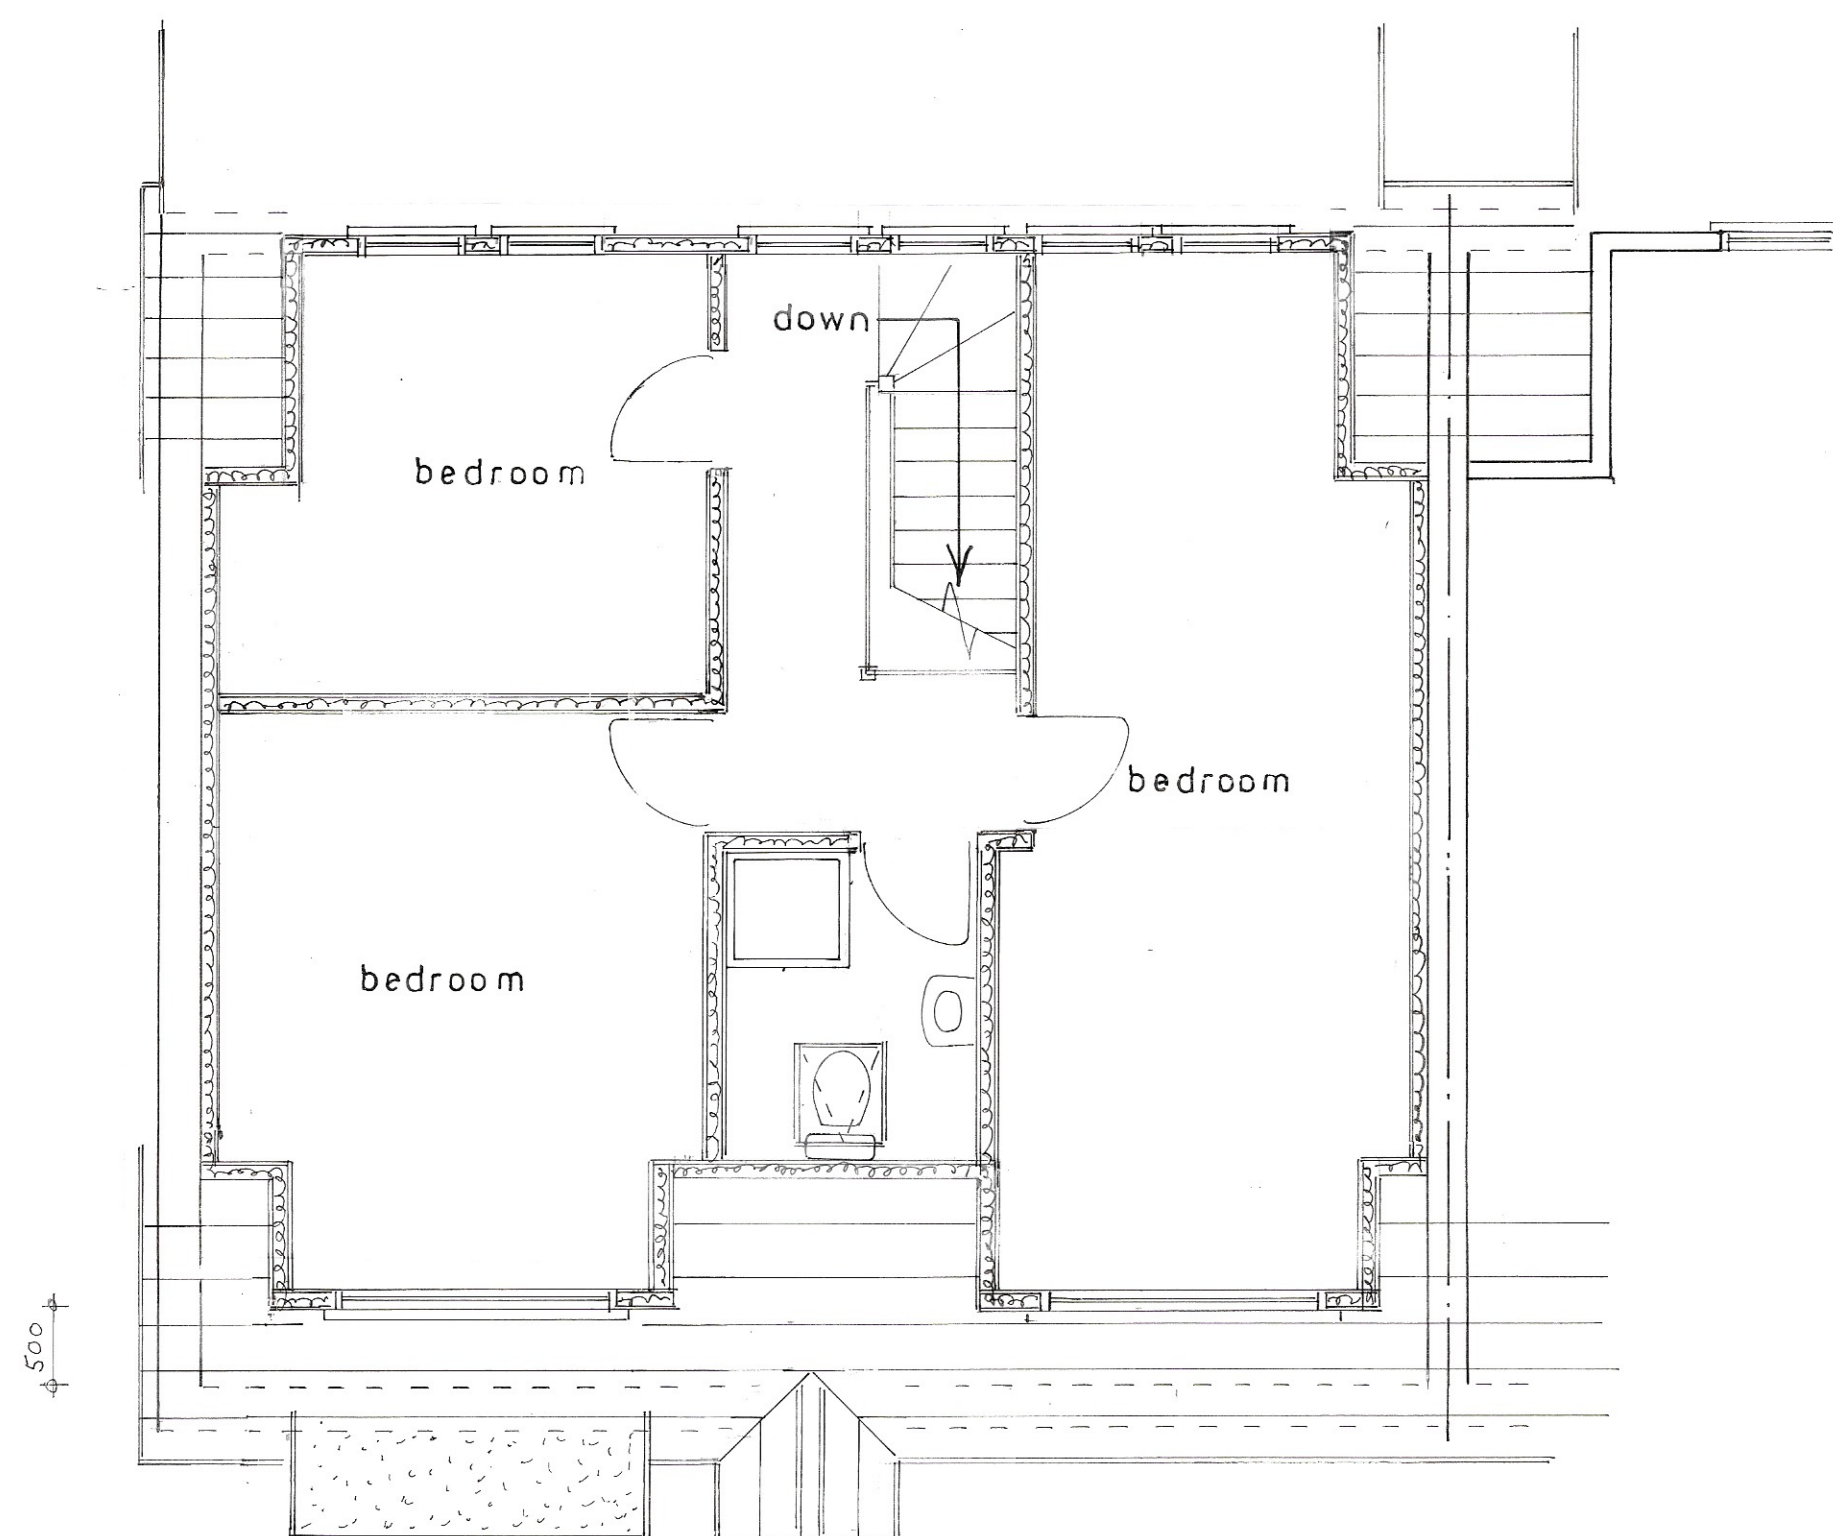

1st floor plan

1 : 50

Proposed

PROPOSED SINGLE STOREY EXTENSION AND LOFT CONVERSION TO FORM NEW 1ST FLOOR
AT 23, ROSE GREEN ROAD, ROSE GREEN FOR MISS. H. DE LA FUENTE.

sheet 2 of 3

Bryan Butcher
Rainbow Cottage
Nyetimber Lane
Bognor Regis PO21 3JX
01243 266871
07973 233442
bryan.butcher@btinternet.com
www.bryanbutcher.com