


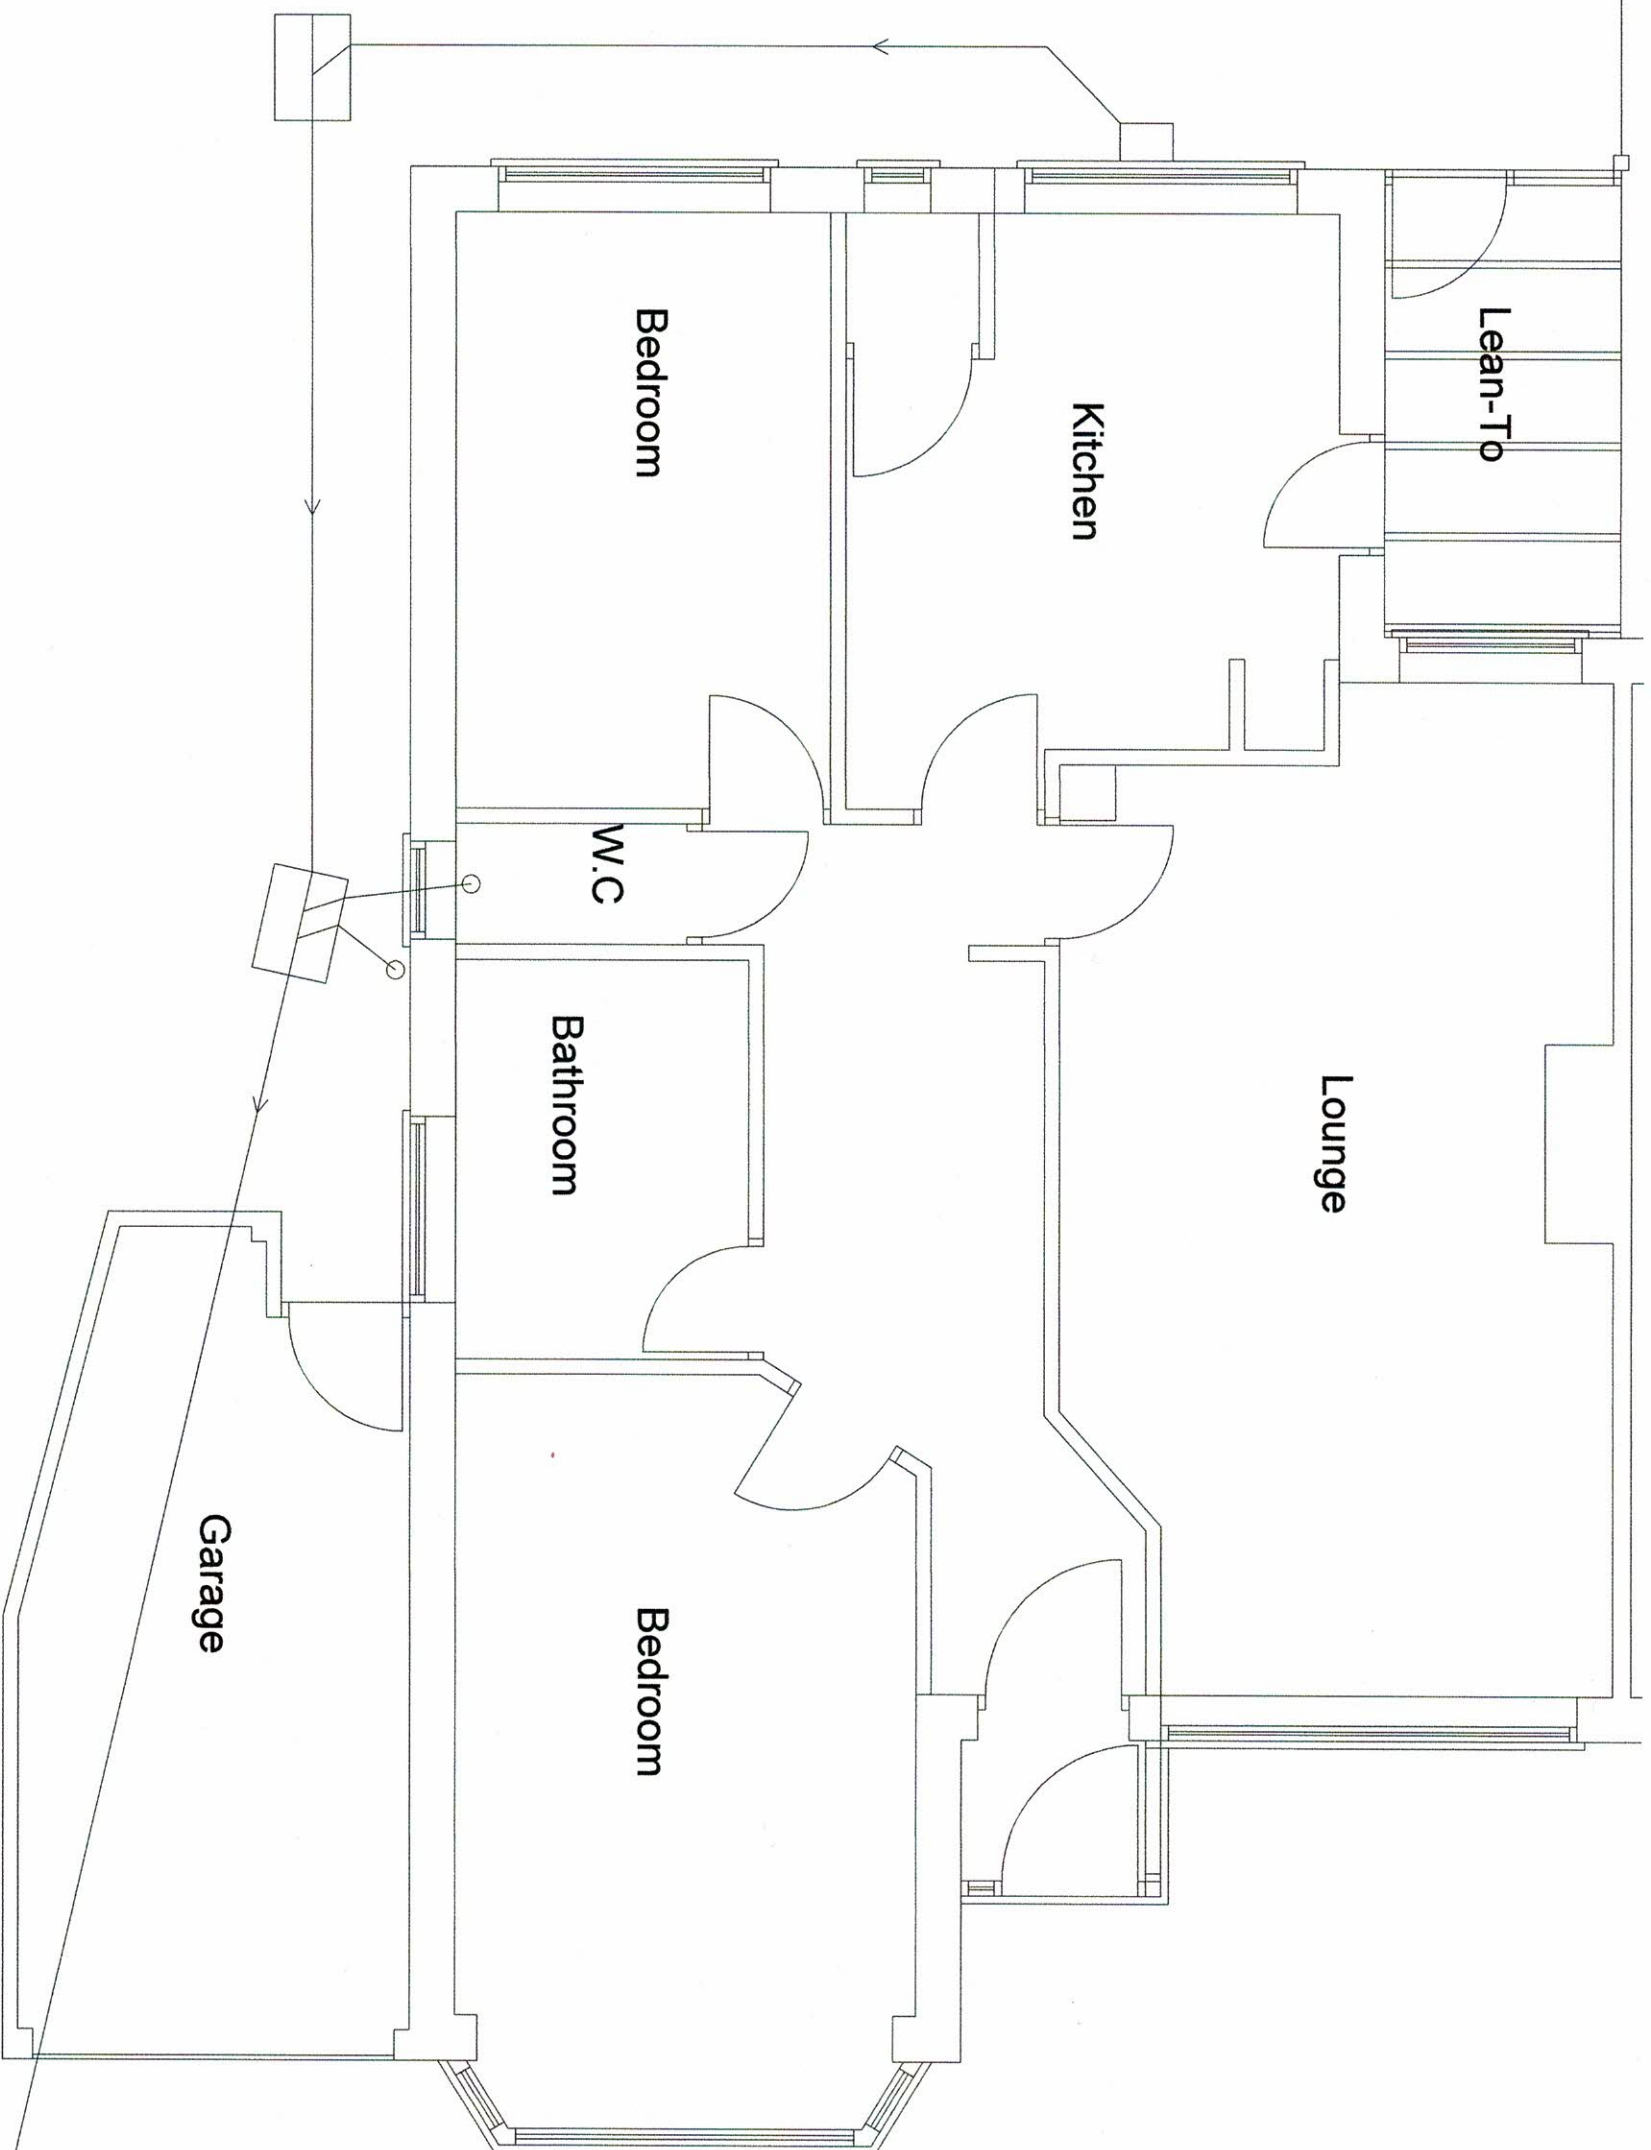

This drawing is for the purpose of planning and building control. Do not scale from this drawing for construction. The builder is responsible for checking on site all dimensions and relevant information prior to the commencement of work

PLAN2BUILDSUSSEX.CO.UK

Mr. & Mrs. Purdy
38 Rose Green Road, Pagham
West Sussex PO21 3EP
EXISTING FLOORPLAN
Date: Dec 2020 Scale 1:50 Dwg.no. E.FL. 01