


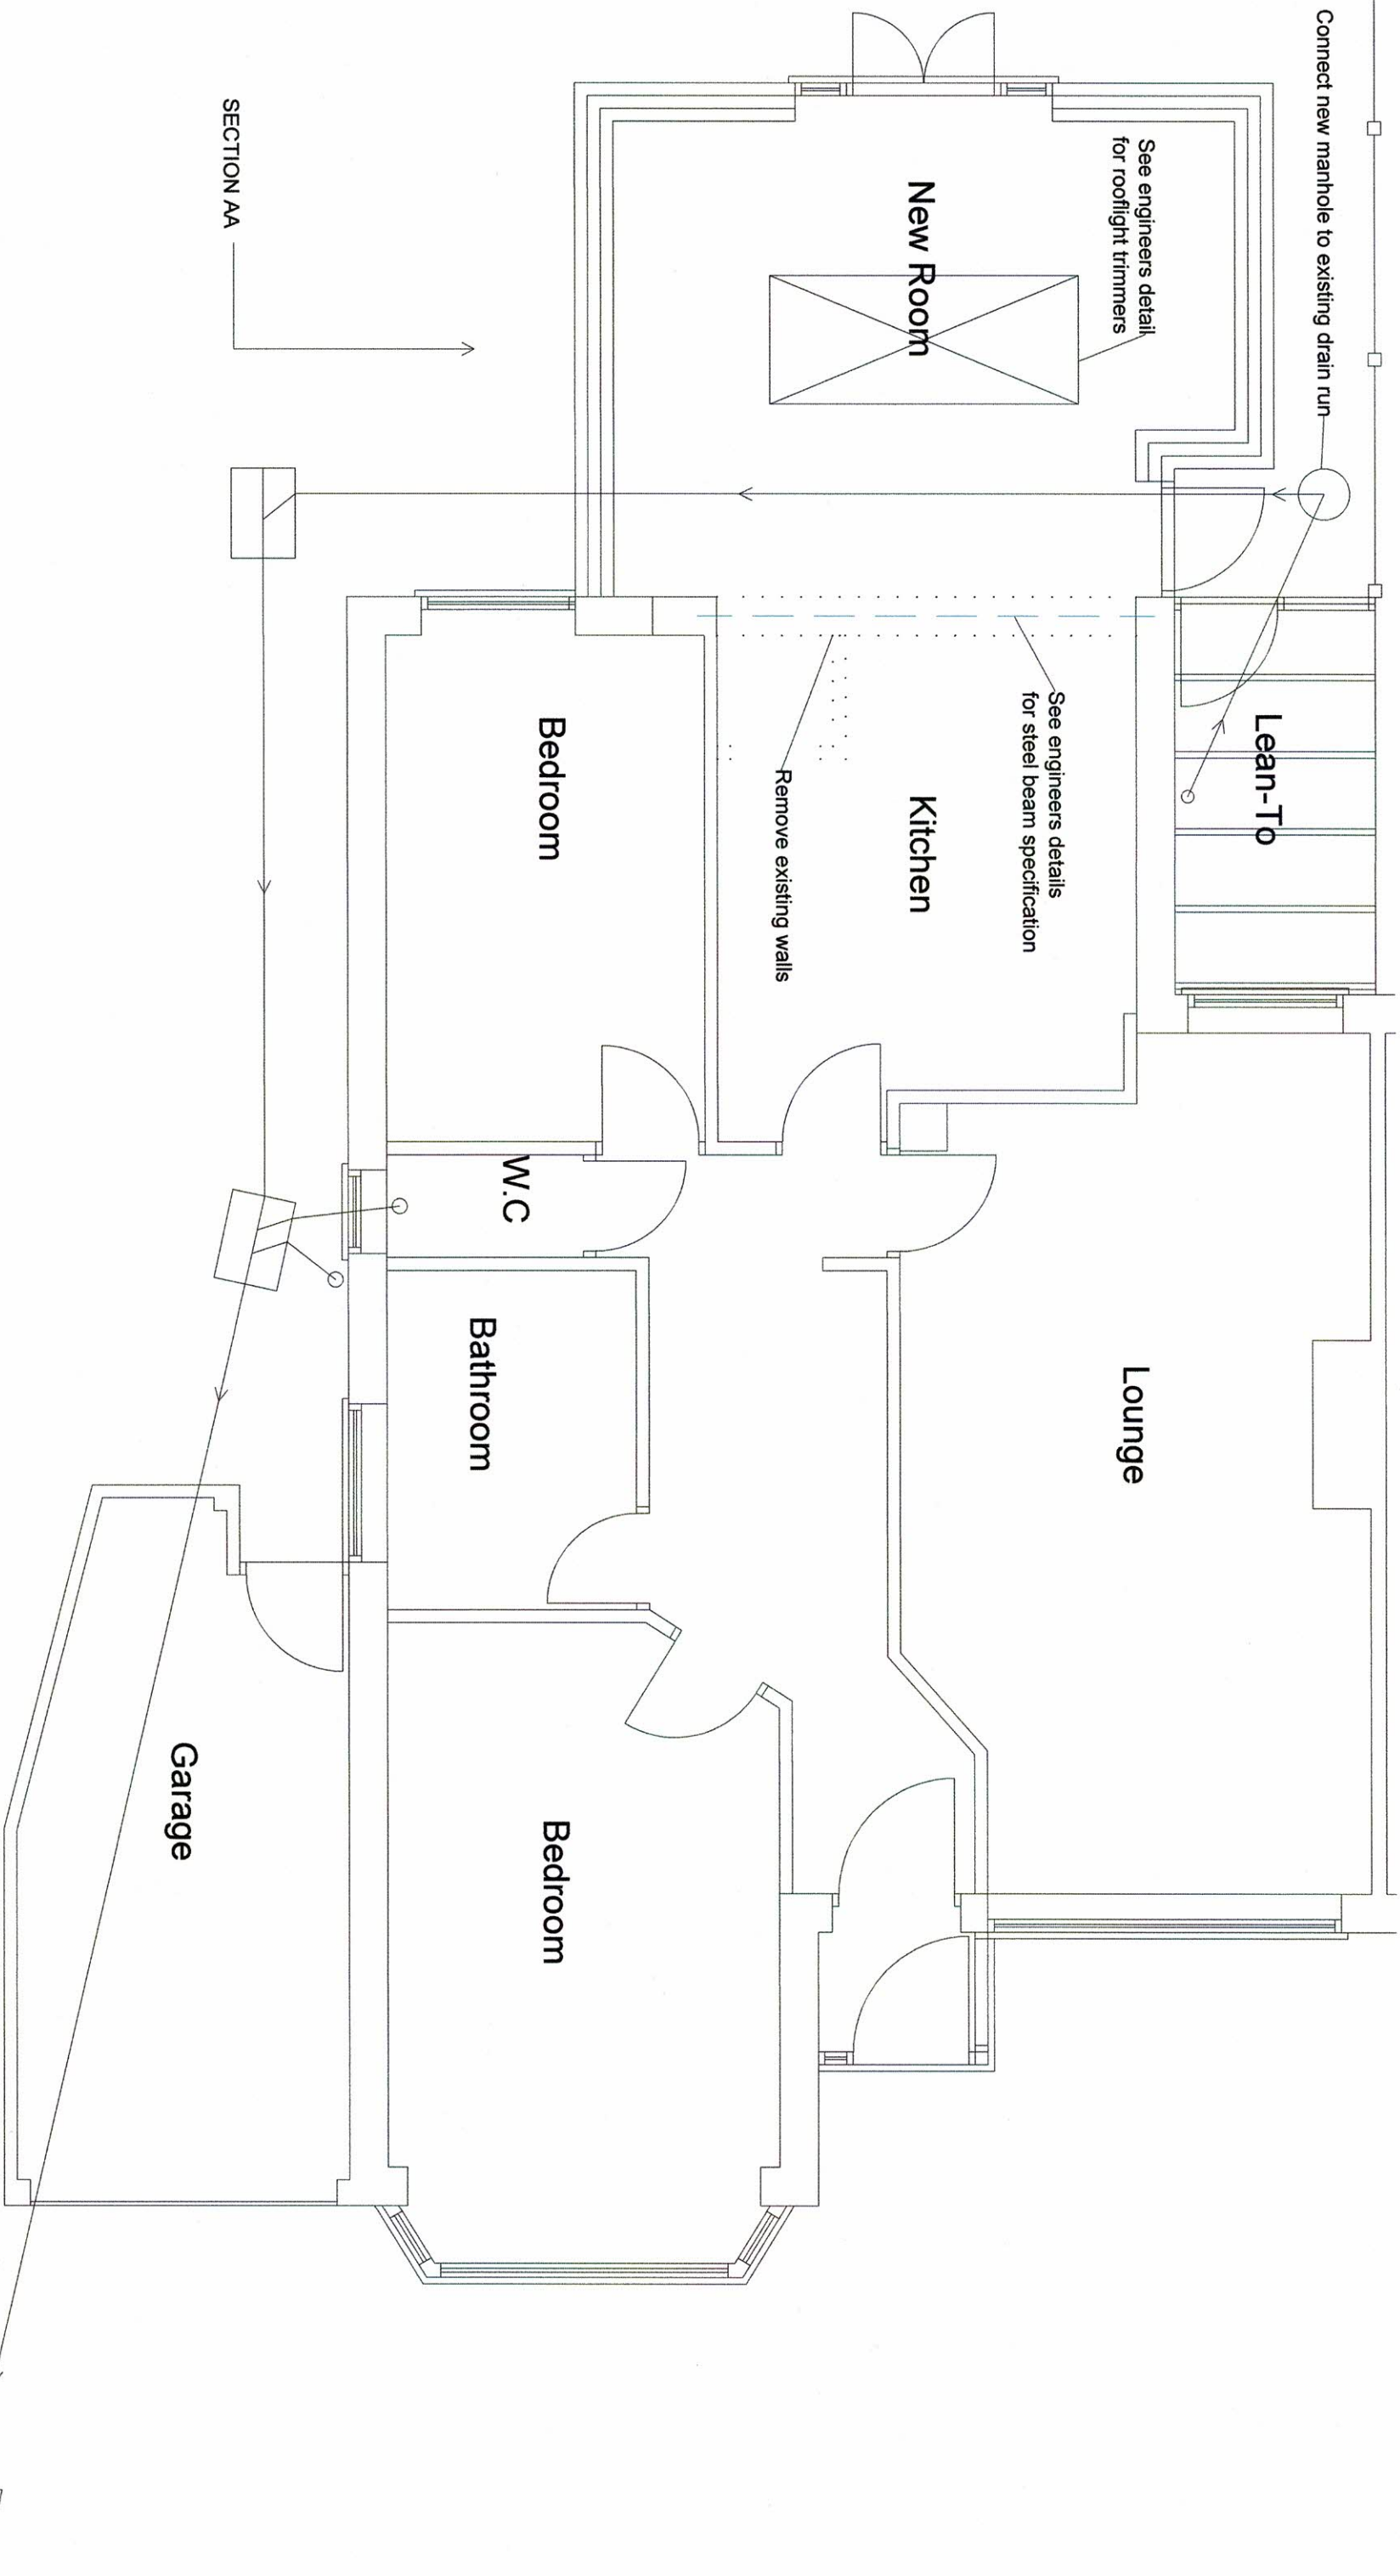

SECTION AA

Connect new manhole to existing drain run

See engineers detail
for rooflight trimmers

New Room

Lean-To

See engineers details
for steel beam specification

Kitchen

Remove existing walls

Bedroom

W.C

Bathroom

Lounge

Bedroom

Garage

This drawing is for the purpose of planning and building control. Do not scale from this drawing for construction. The builder is responsible for checking on site all dimensions and relevant information prior to the commencement of work

PLAN2BUILDSUSSEX.CO.UK

Mr. & Mrs. Purdy
38 Rose Green Road, Pagham
West Sussex PO21 3EP
PROPOSED FLOORPLAN
Date: Dec 2020 Scale 1:50 Dwg.no. PR.FL 01