
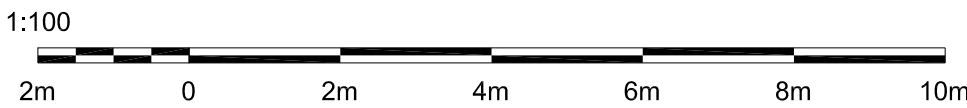
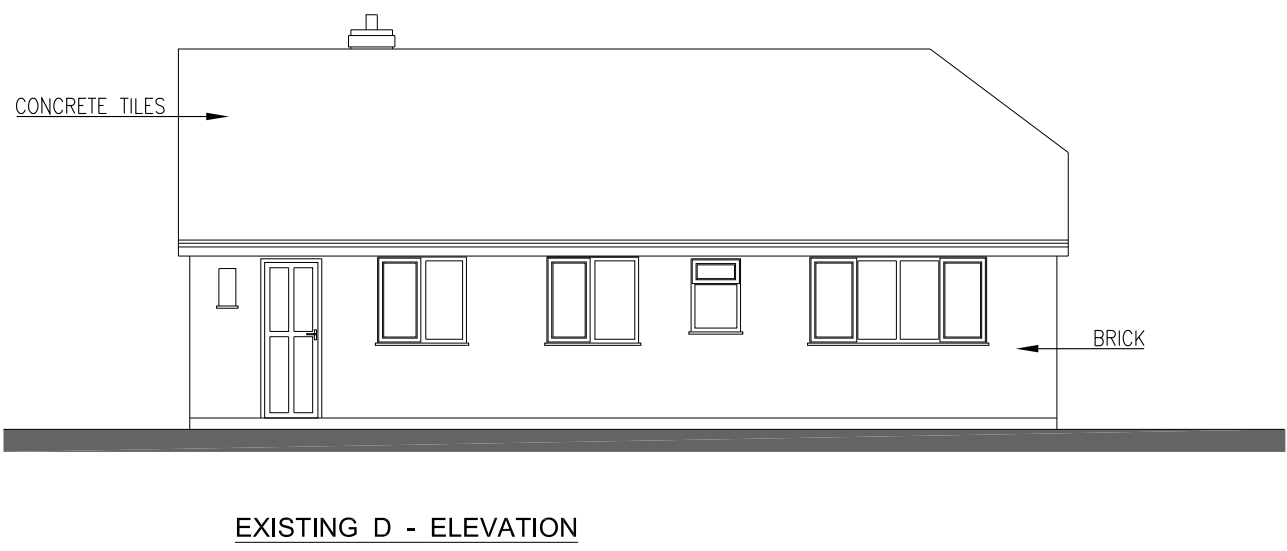
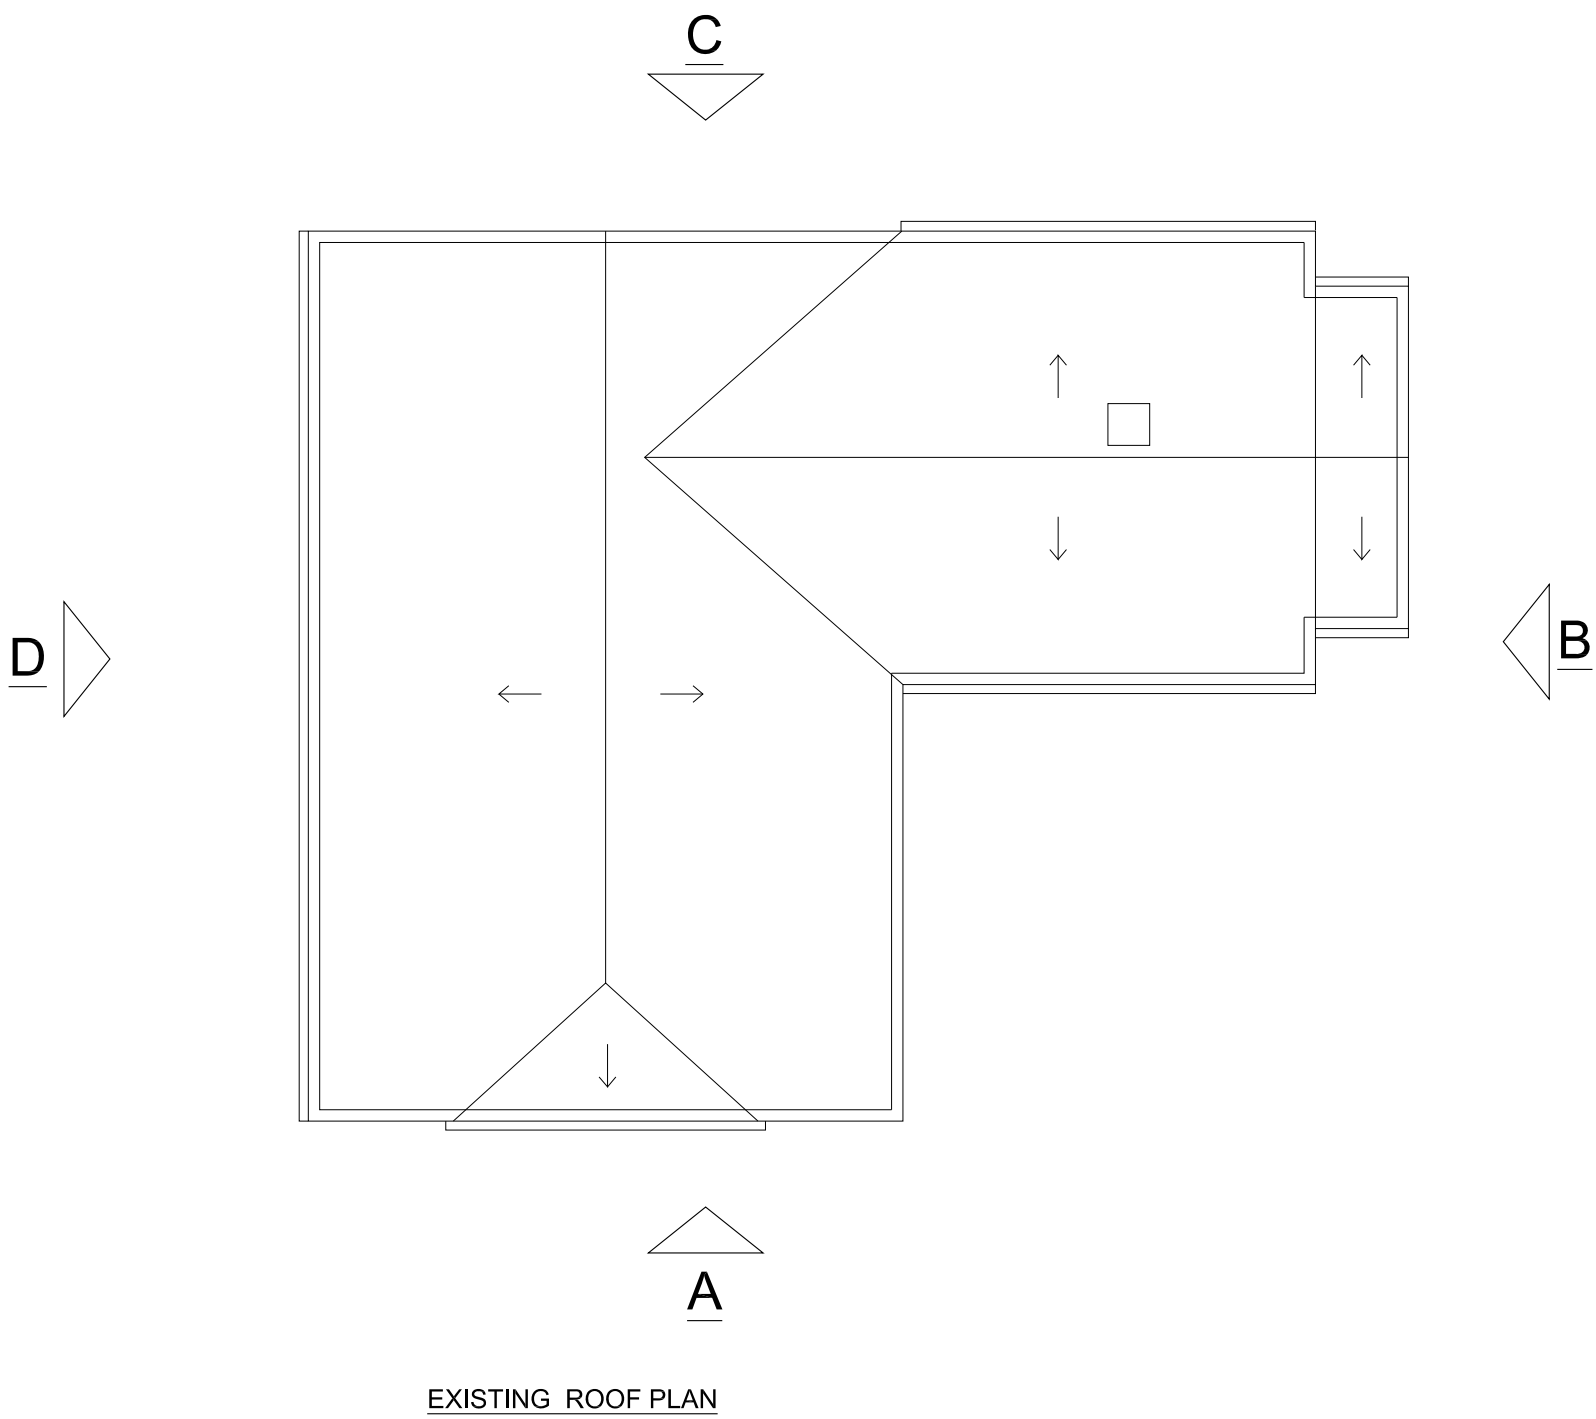


Revisions:

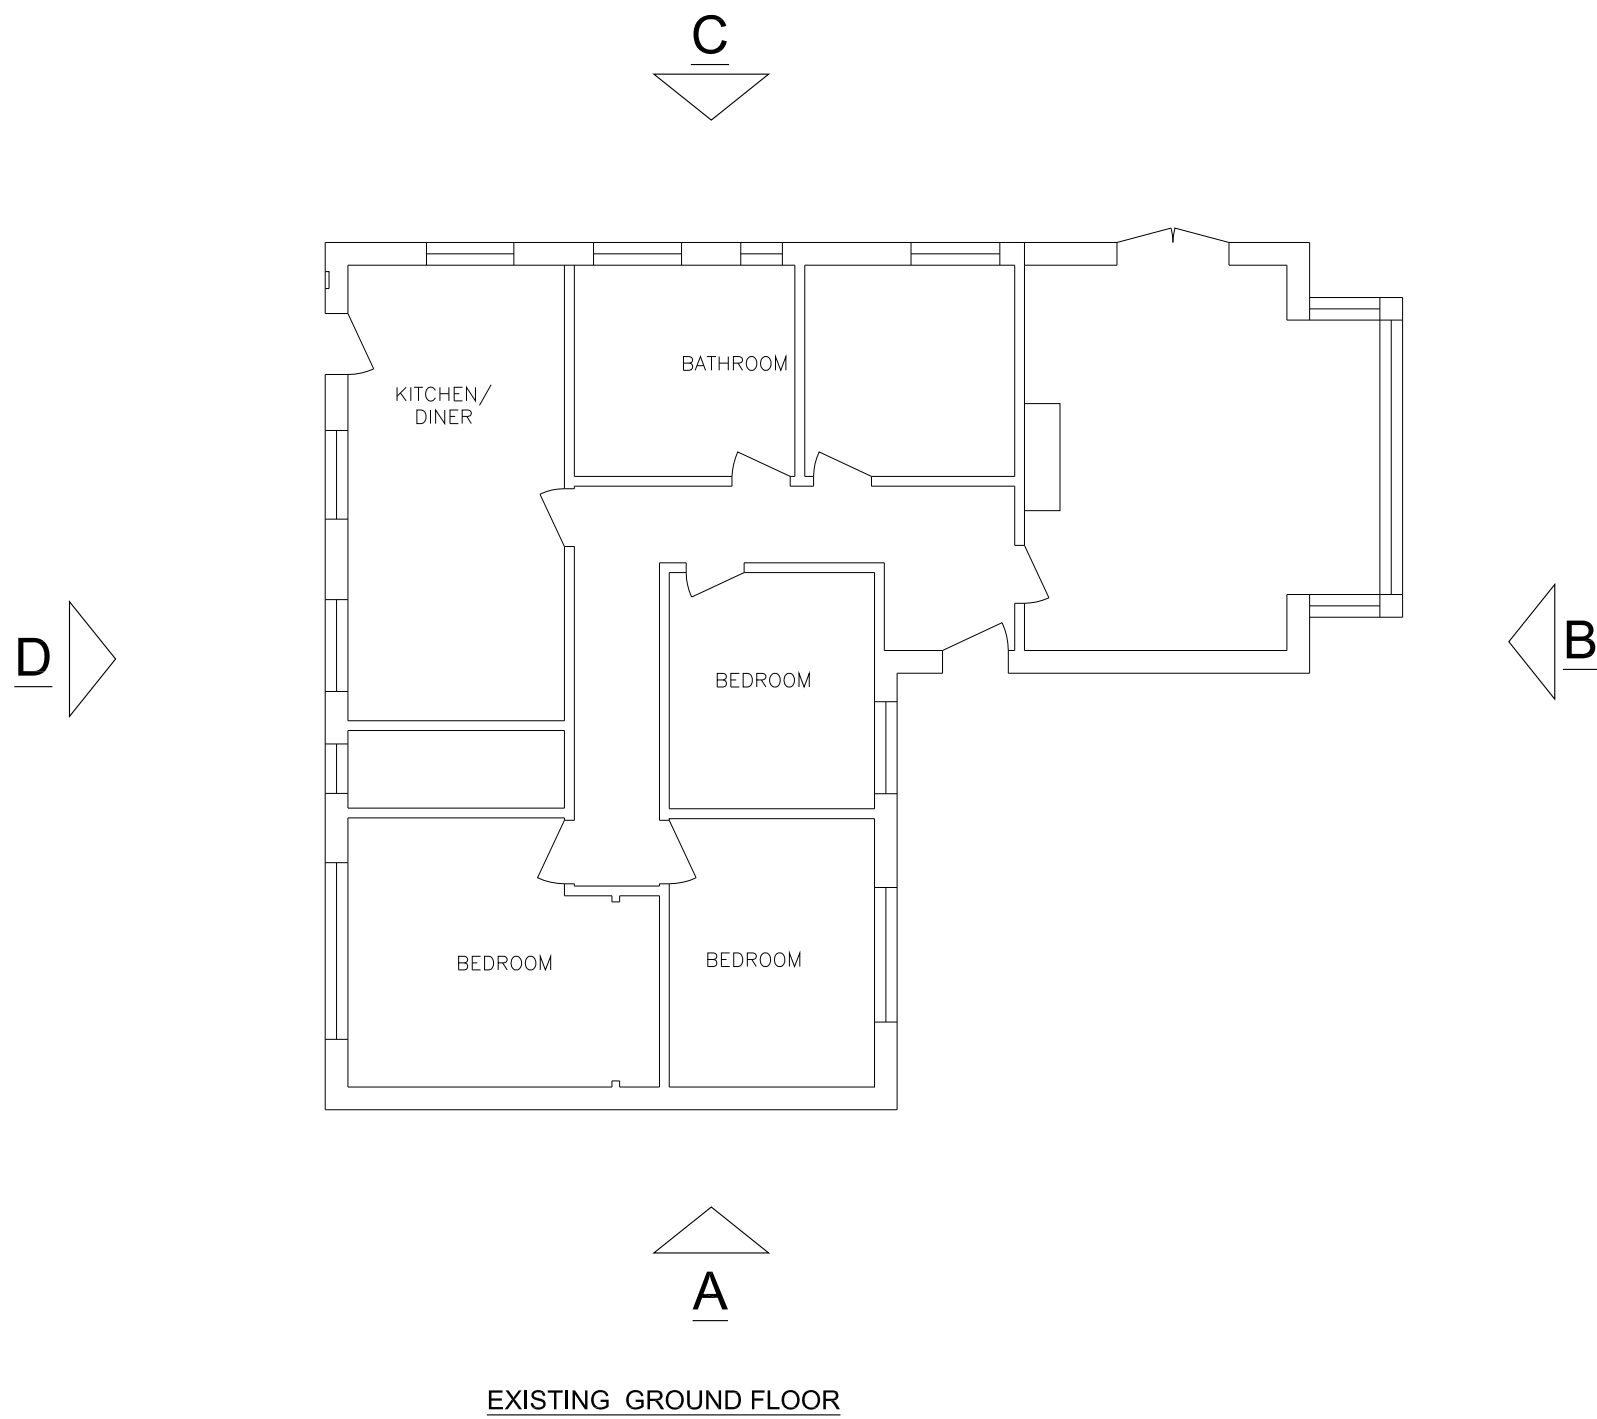

jjr designs Suite 2b
Church House,
94 Felpham Road
Felpham
West Sussex,
PO22 7PG
TEL: 01243 822081

Architectural Services
Planning
Building Regs
On Site Supervision
Landscape Design

e-mail: info@jjrdesigns.com

Client:
MR P GATLAND

Project:
29 YEOMANS ACRE
BOGNOR REGIS, PO21 3QJ

Drawing Title:
EXISTING PLANS & ELEVATIONS

Issue status:
Outline proposals ☐ Production information ☐ Scheme design ☐
Tender drawing ☐ Detail design ☐ Contract drawing ☐

Scale: 1:100	Drawn: V. Botezat	Checked: R. Stefonski	Approved:	Date: 08.12.2017
Job No: 1330	Drawing No: 103	Revision:		