
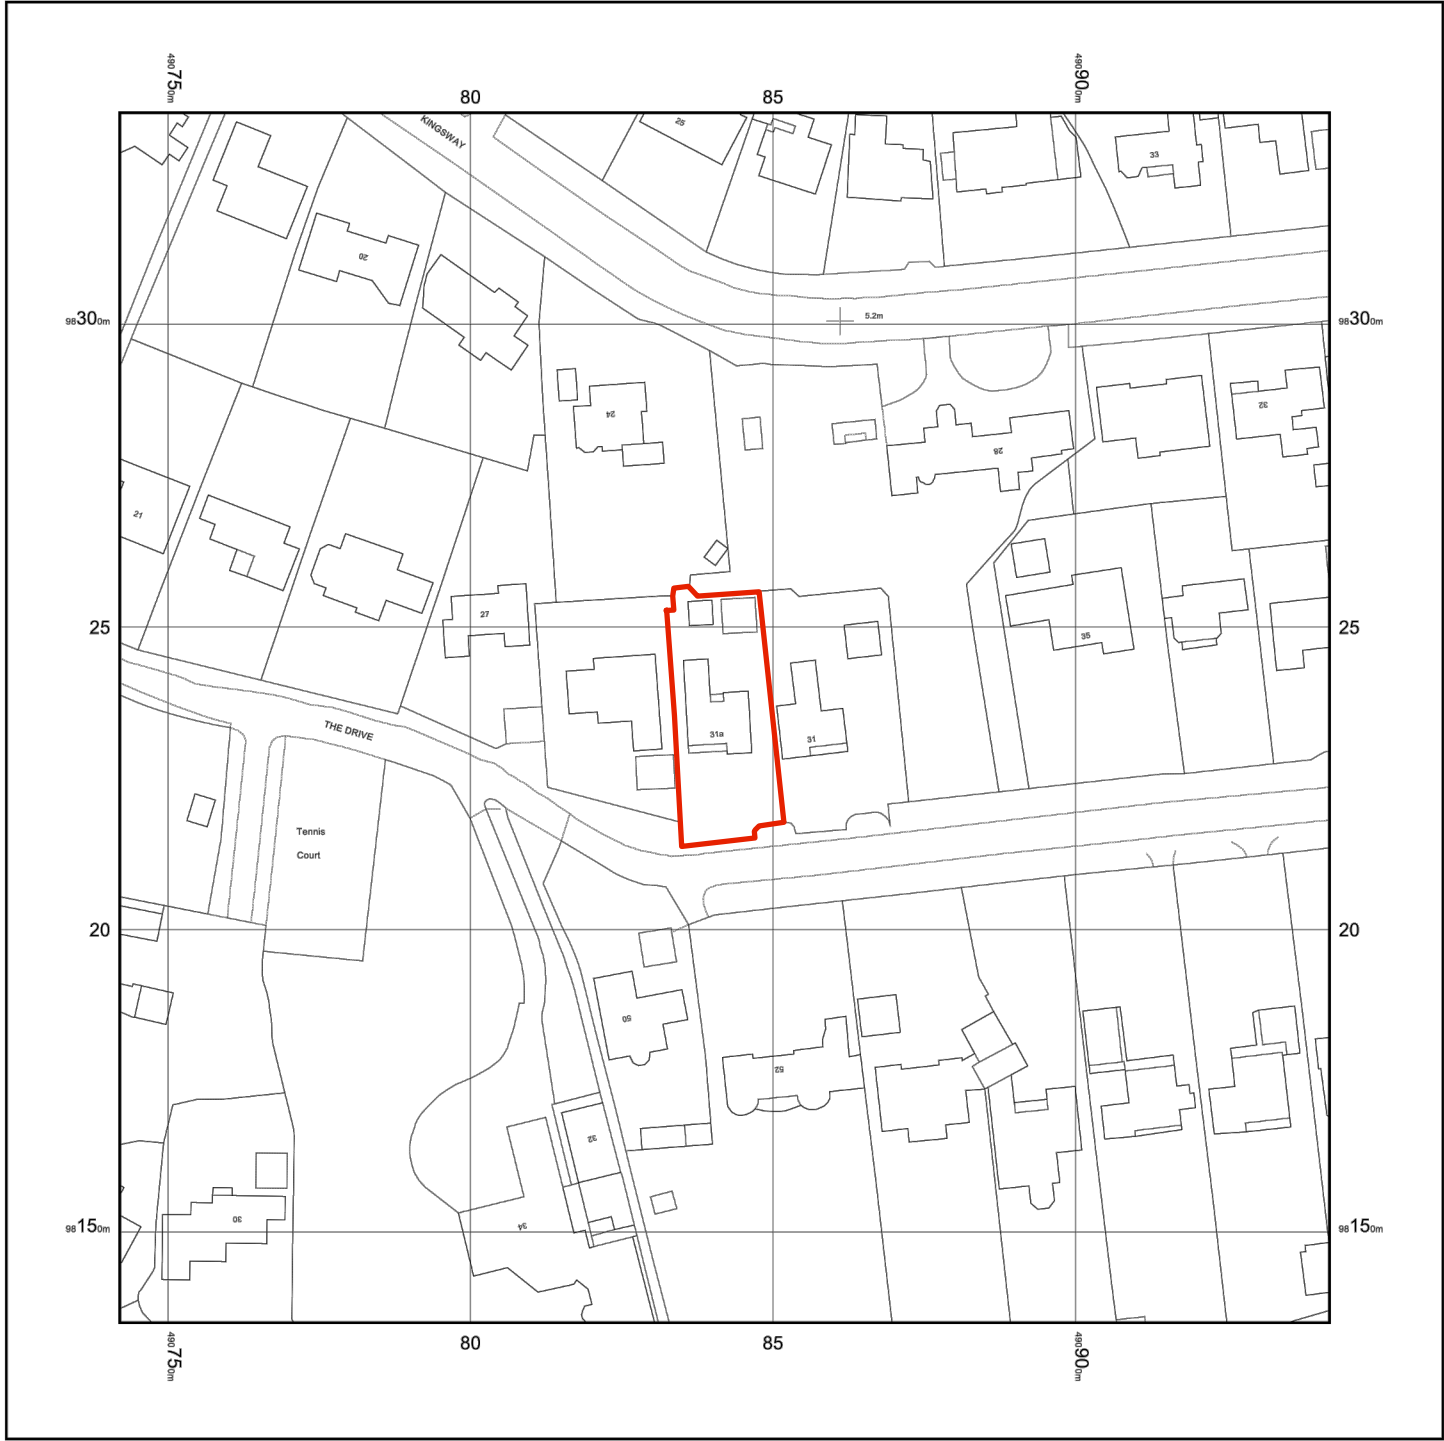


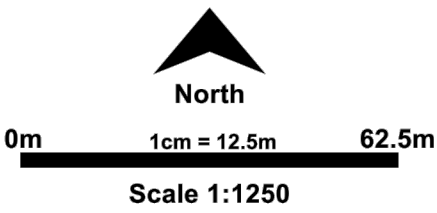

© Crown copyright and database rights 2021 Ordnance Survey 100048957. The representation of road, track or path is no evidence of a boundary or right of way. The representation of features as lines is no evidence of a property boundary.


Supplied by: [www.ukmapcentre.com](http://www.ukmapcentre.com)  
Serial No: 225604  
Centre Coordinates: 490842, 98235  
Production Date: 19/10/2021 13:14:53

31A The Drive, Aldwick, West Sussex. PO21 4DT

005 Location Plan at 1:1250 scale

20 10 21

ARUN DISTRICT COUNCIL AW/367/21/HH

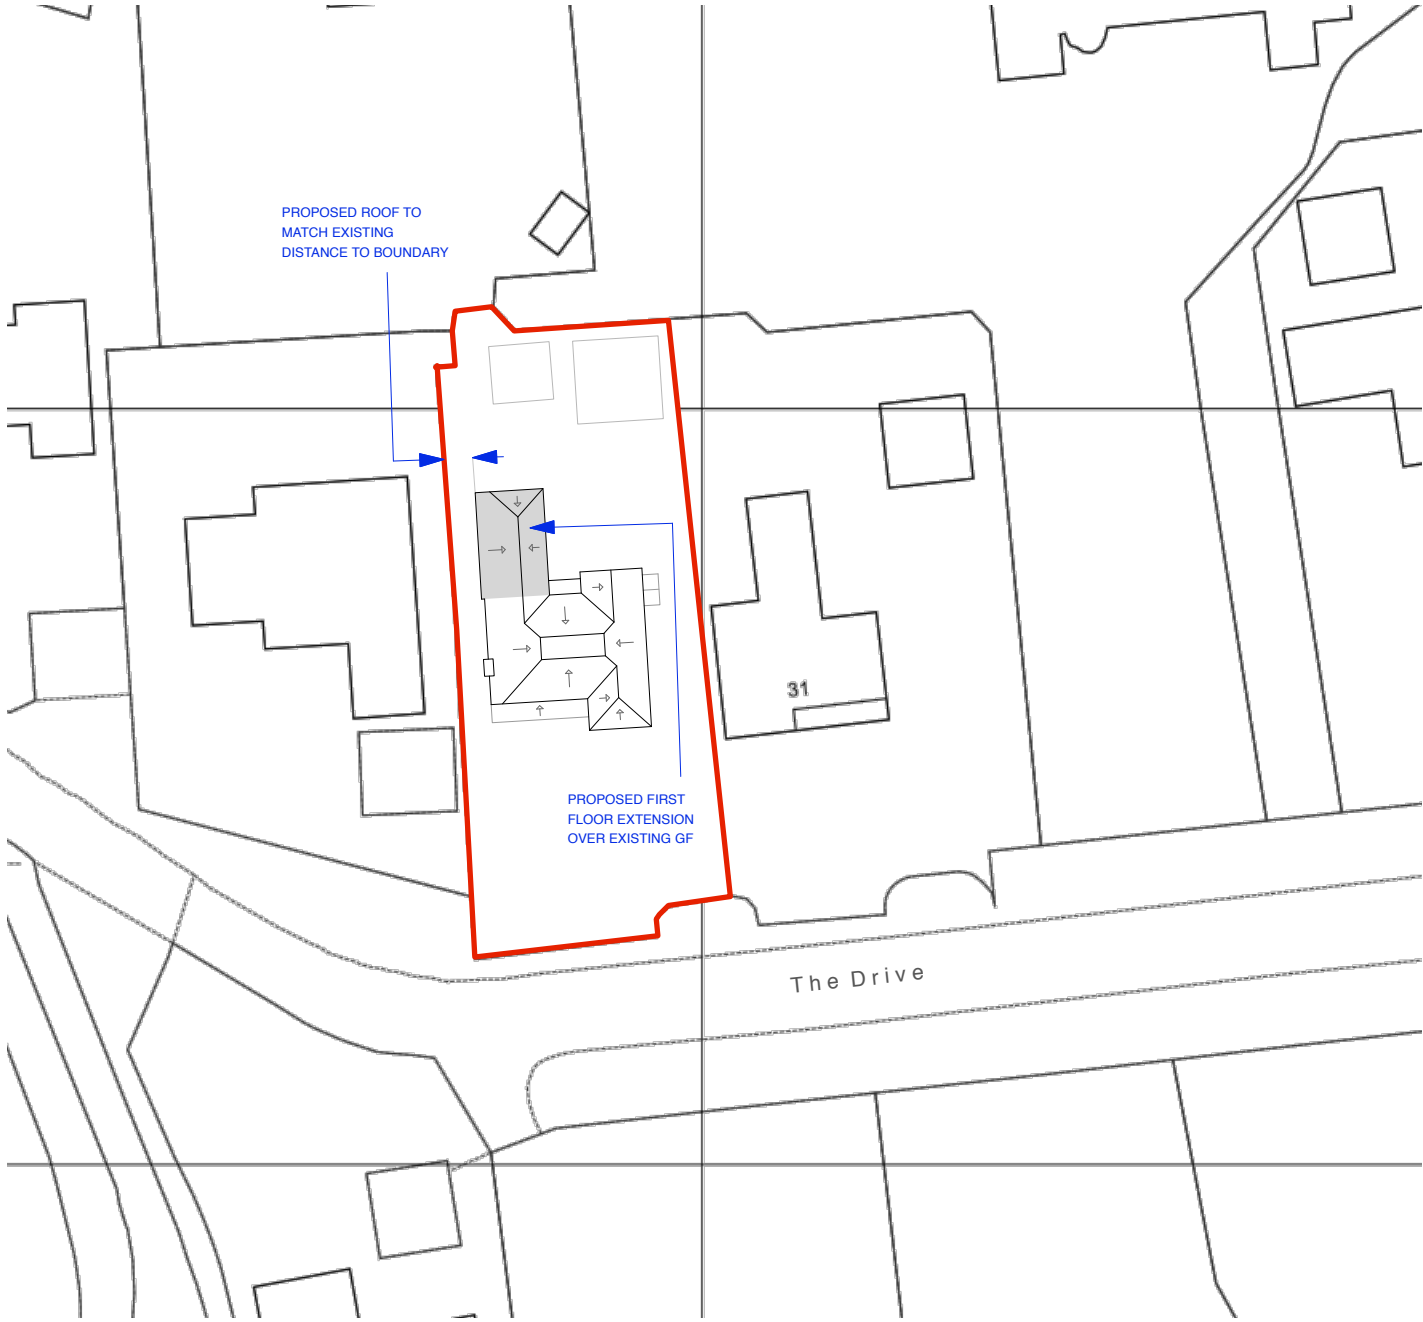

Proposed Site Plan at 1:500 scale

