




Existing Rear Elevation at 1:100 scale

NORTH




Existing Side Elevation at 1:100 scale

EAST

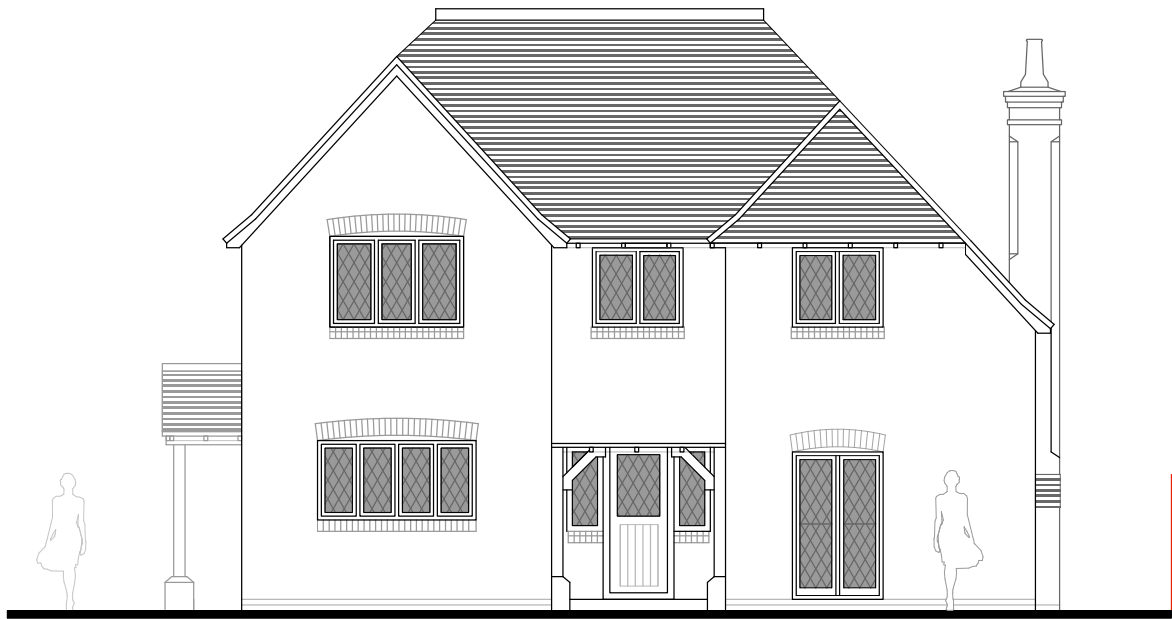

Proposed Rear Elevation at 1:100 scale

NORTH

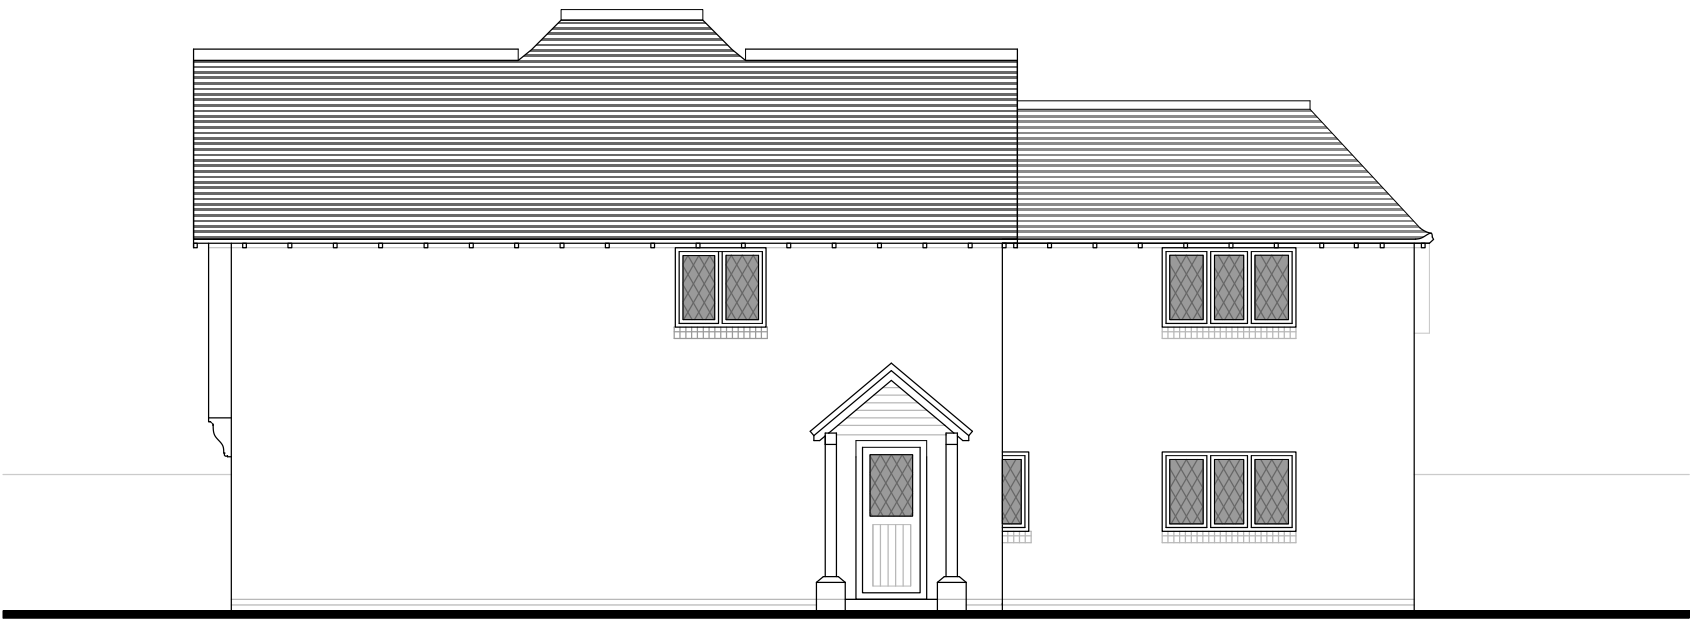

Proposed Side Elevation at 1:100 scale

EAST

0 1.5m  
1:100 scale bar

DRAWINGS & SCALE BAR ARE FOR  
PLANNING PURPOSES ONLY.  
THESE ARE NOT SURVEY DRAWINGS

DESIGN INTENT

|         |                                   |         |                                    |        |   |
|---------|-----------------------------------|---------|------------------------------------|--------|---|
| CLIENT  | Mr & Mrs N Fooks                  | DRAWING | 003 Existing & Proposed Elevations |        | CORINTHIAN ARCHITECTURAL DESIGN<br>Main Road, Fishbourne, West Sussex. PO18 8BD<br>01243 576 078 > contact@corinthianan.co.uk > www.corinthianad.co.uk |
| SITE    | 31a The Drive, Aldwick            | DATE    | 20 10 21                           | AUTHOR |   |
| PROJECT | Proposed Extensions & Alterations | SCALE   | 1: 100 @ A3                        | STATUS |   |