


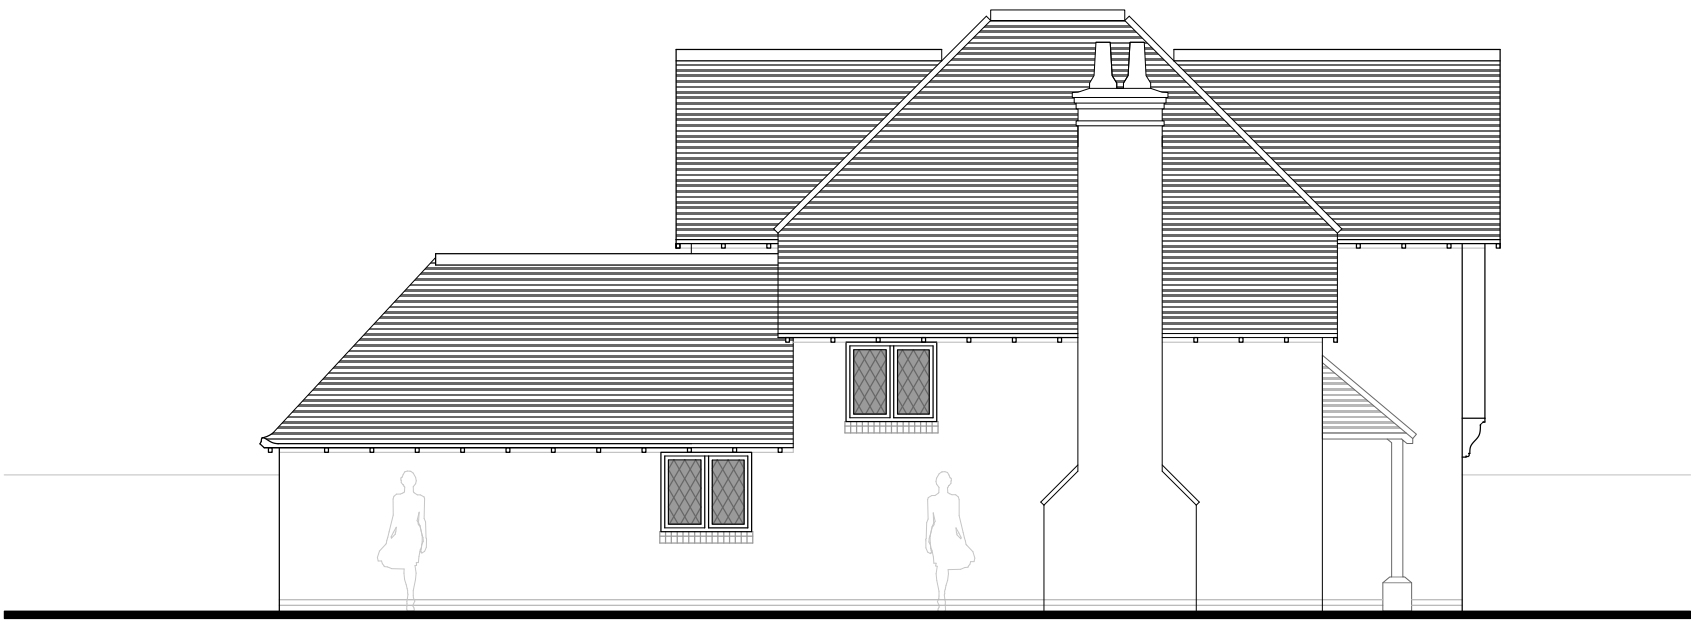


Existing Side Elevation at 1:100 scale

WEST



Proposed Side Elevation at 1:100 scale

WEST

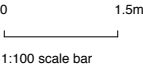

DRAWINGS & SCALE BAR ARE FOR
PLANNING PURPOSES ONLY.
THESE ARE NOT SURVEY DRAWINGS

DESIGN INTENT

ARUN DISTRICT COUNCIL 20/07/2024

CLIENT	Mr & Mrs N Fooks	DRAWING	004 Existing & Proposed Elevations	
SITE	31a The Drive, Aldwick	DATE	20 10 21	AUTHOR AH
PROJECT	Proposed Extensions & Alterations	SCALE	1: 100 @ A3	STATUS PL

CORINTHIAN ARCHITECTURAL DESIGN

Main Road, Fishbourne, West Sussex. PO18 8BD
01243 576 078 > contact@corinthianan.co.uk > www.corinthianad.co.uk