


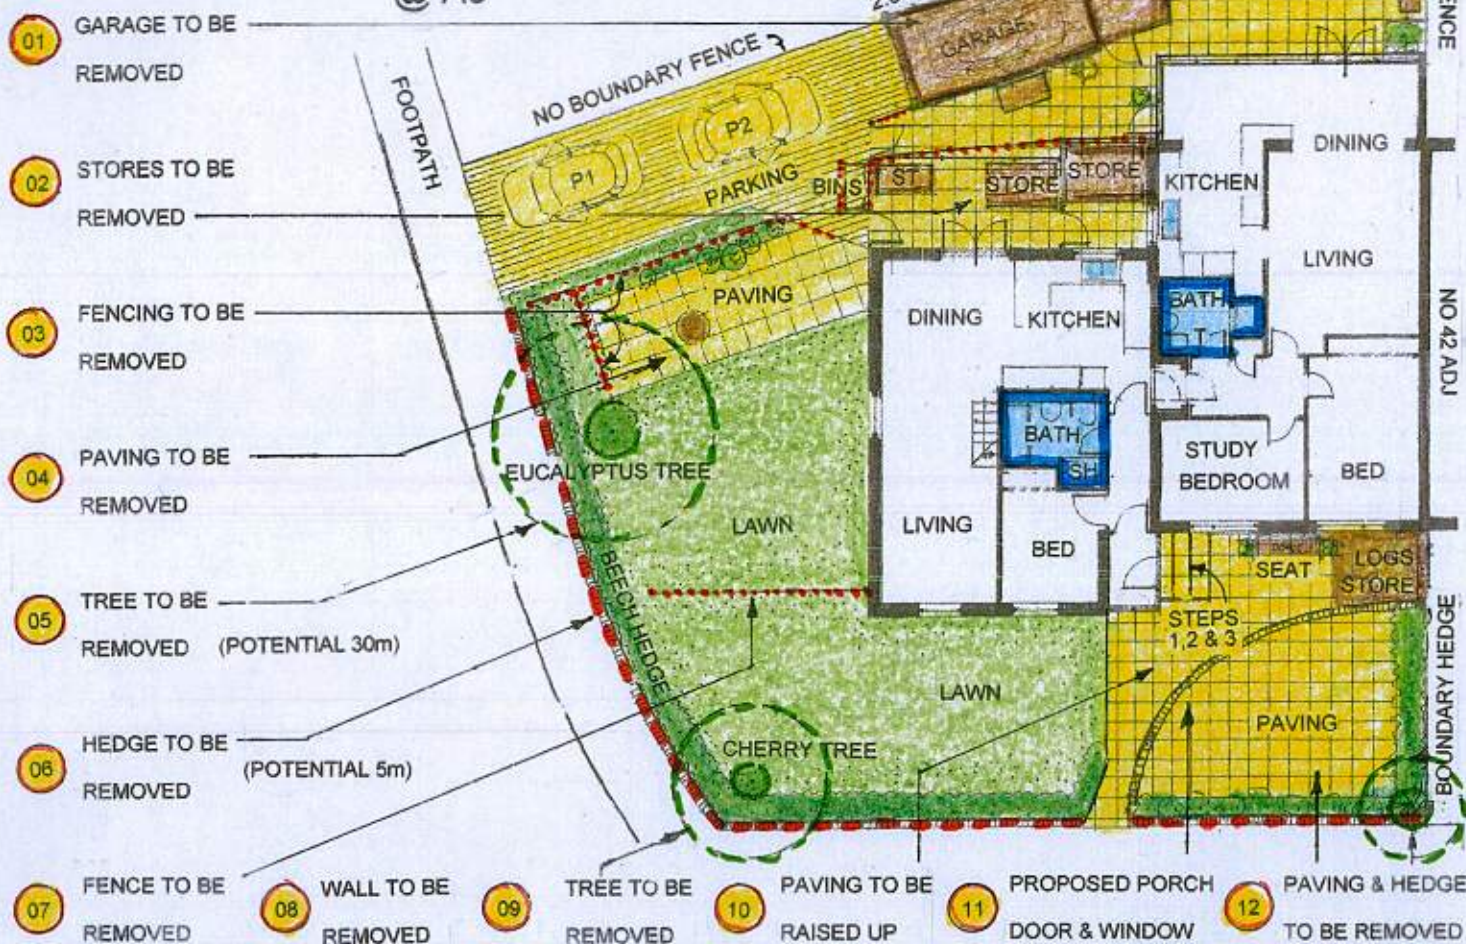


LOFT PLAN SCALE 1:200 @ A3

AS EXISTING
SITE LAYOUT PLAN
SCALE 1:200



BLOCK PLAN
SCALE 1:500
@ A3

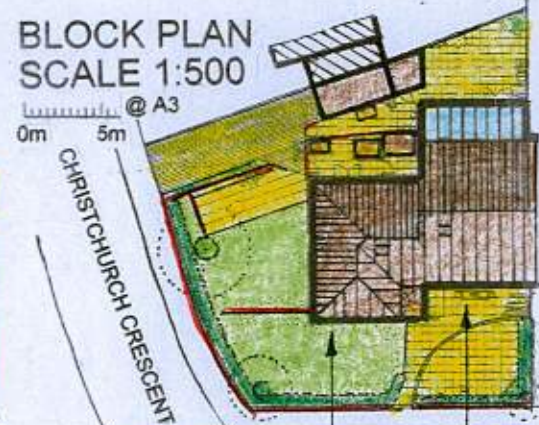


No. 44a - Mr & Mrs Kilhams
(junior) + daughter

No. 44a - Mr & Mrs
Kilhams (senior)



LOFT PLAN SCALE 1:200 @ A3

AS PROPOSED
SITE LAYOUT PLAN
SCALE 1:200

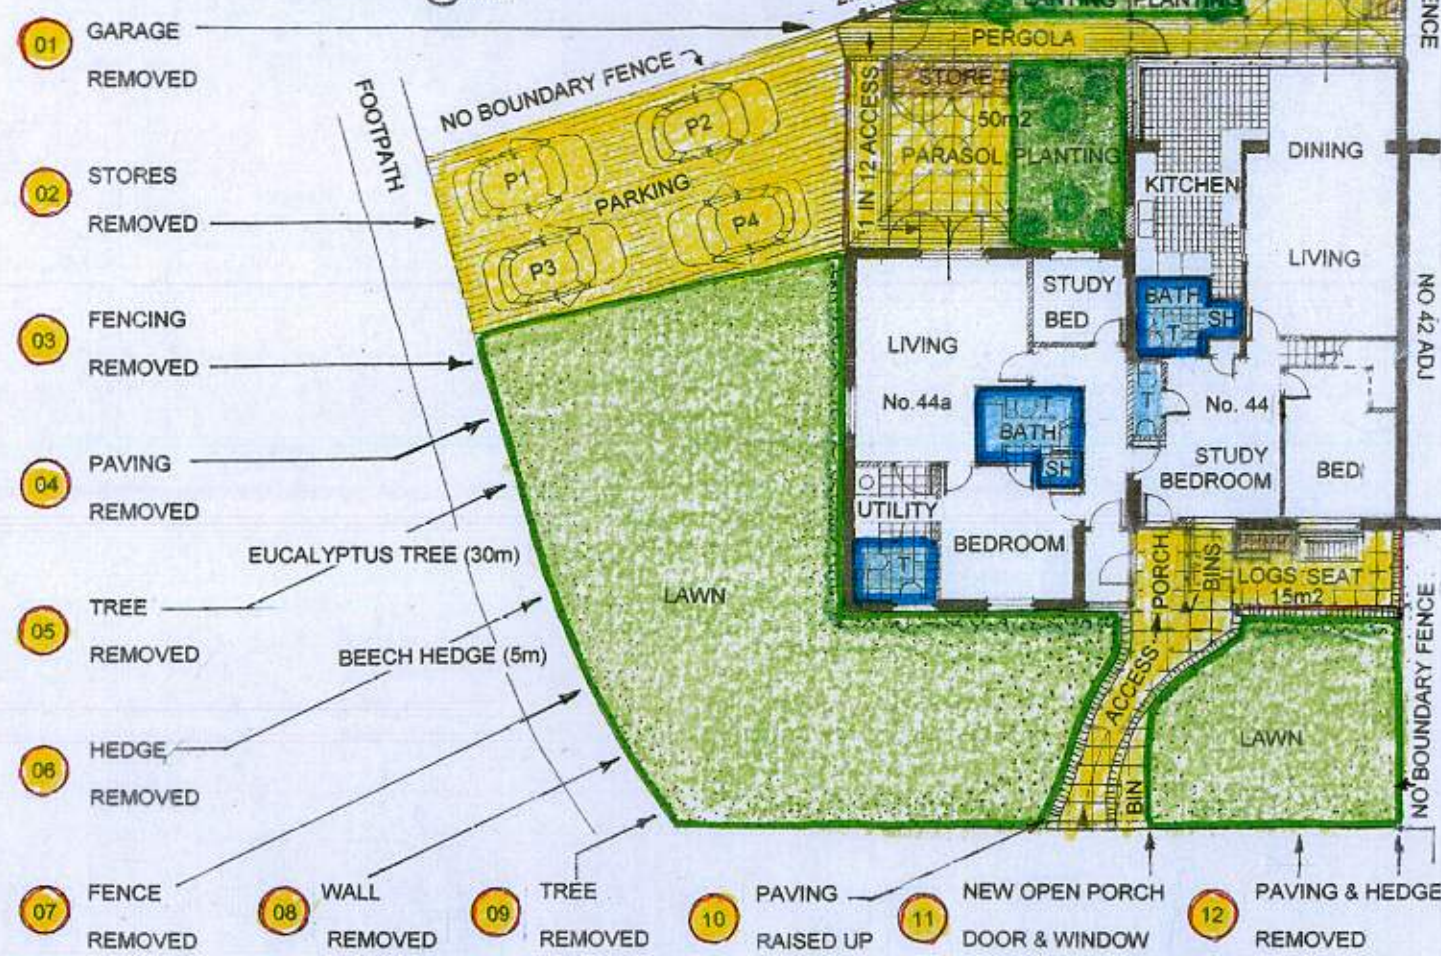

BLOCK PLAN
SCALE 1:500
@ A3




PROPOSED 'GRANNY' ANNEXE
No. 44a - Mr & Mrs Kilhams (senior)

No. 44 - Mr & Mrs Kilhams
(junior) + daughter

POSSIBLE SOLUTIONS:
50% MORE SOFT AREAS
50% LESS HARD AREAS
FRONTAGE OPEN PLAN
AREAS RE-ESTABLISHED

PROPOSED ALTERATIONS TO CREATE 'GRANNY ANNEXE' AT
44 CHRISTCHURCH CRESCENT WESTMEADS PO21 5SJ
SCALES AS SHOWN.....PLANS.....DRG NO 640 - 01B

SCALE 1:1250 @ A3
LOCATION PLAN

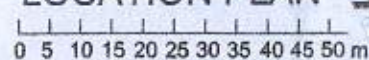

SCALE 1:1250 @ A3
LOCATION PLAN

