

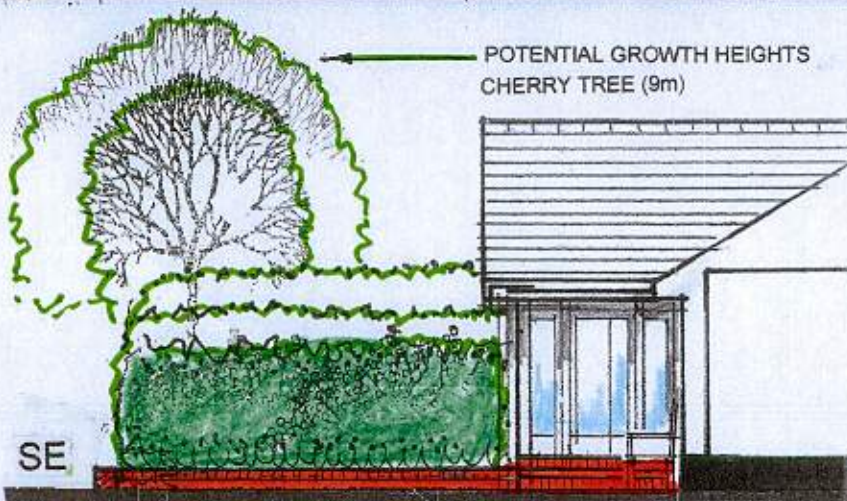
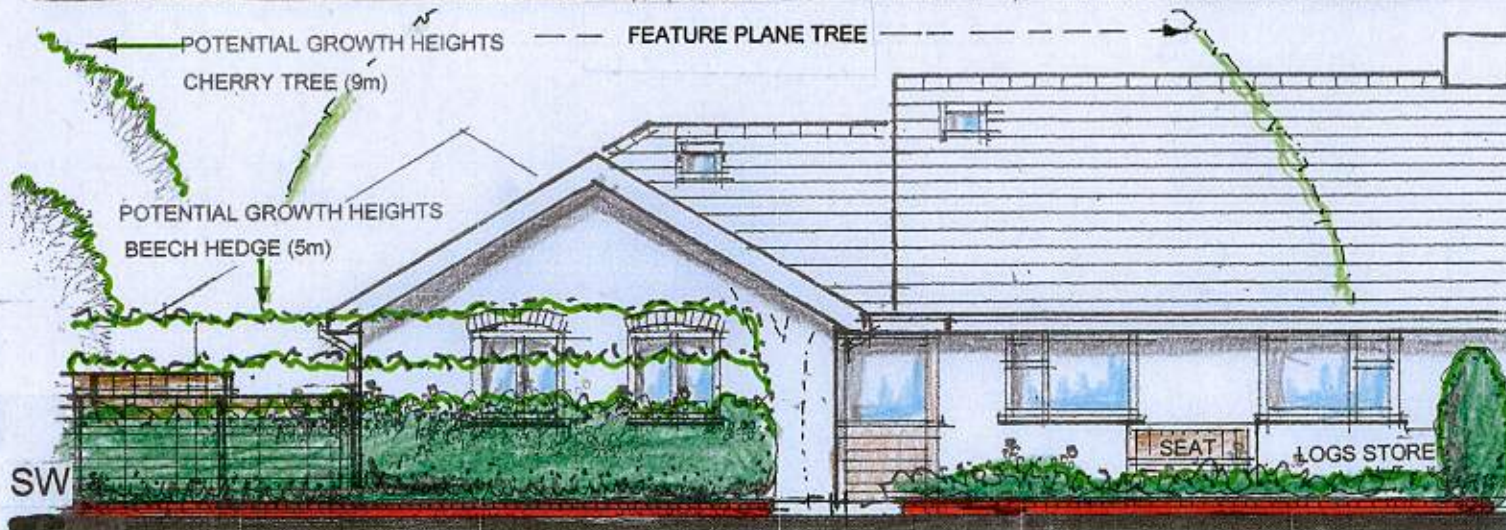
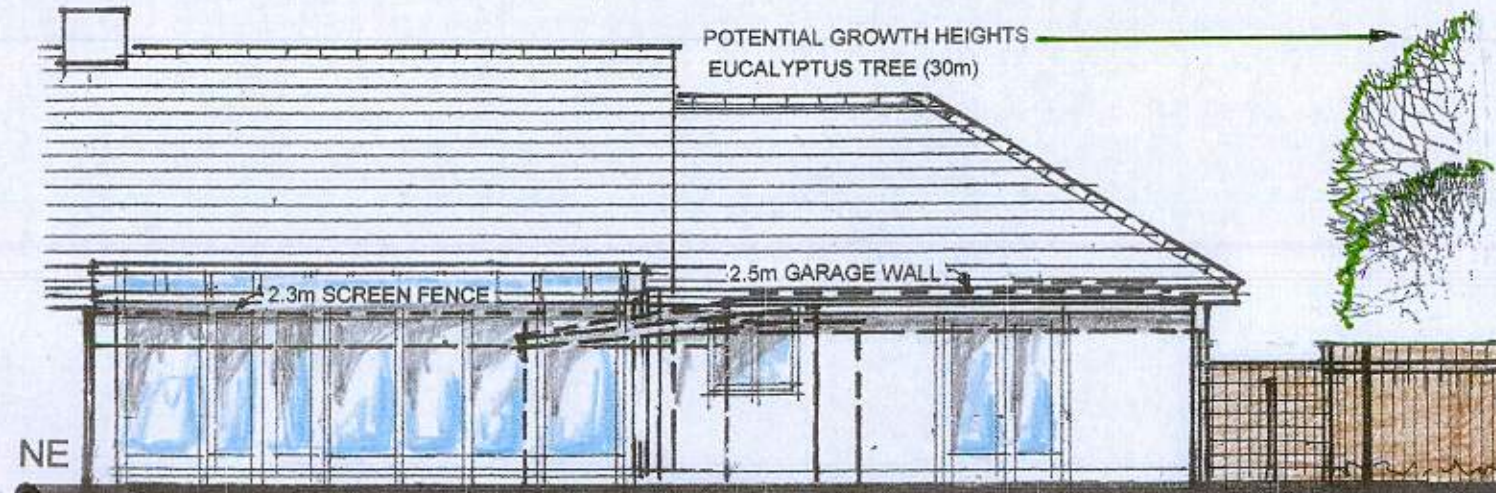
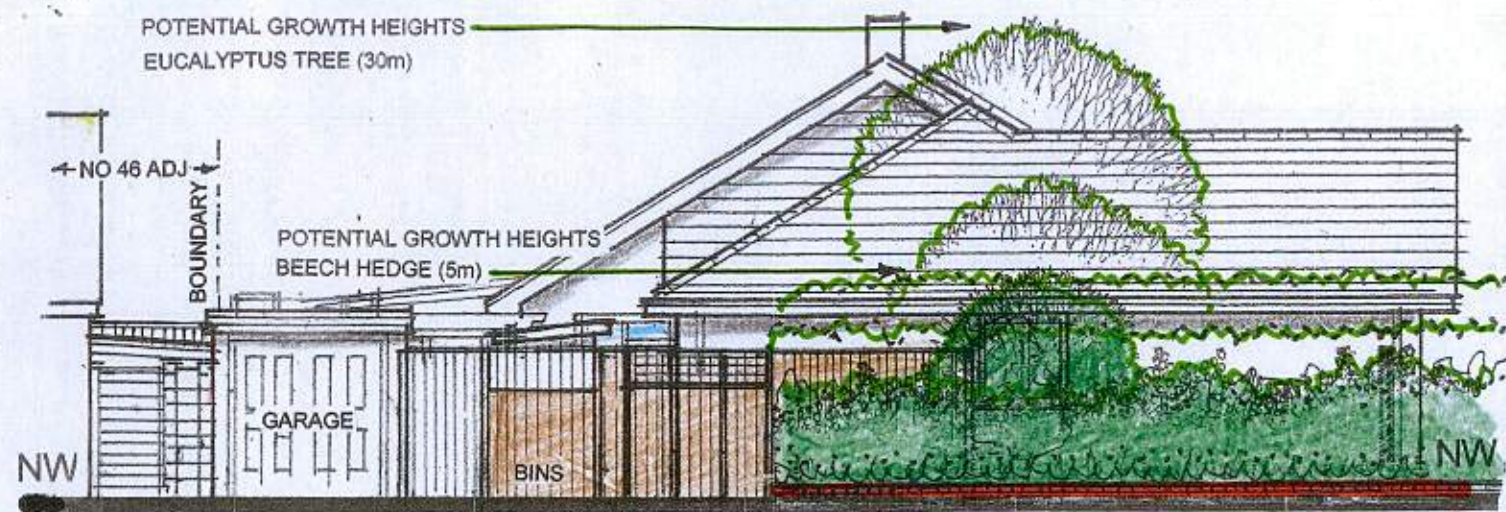
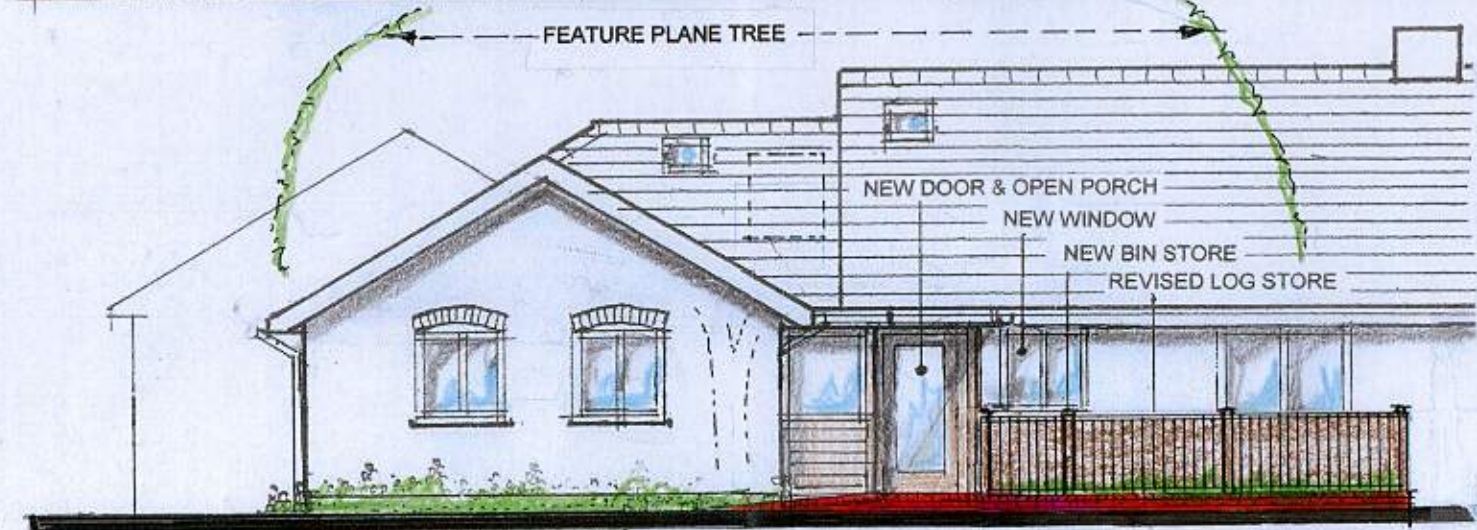


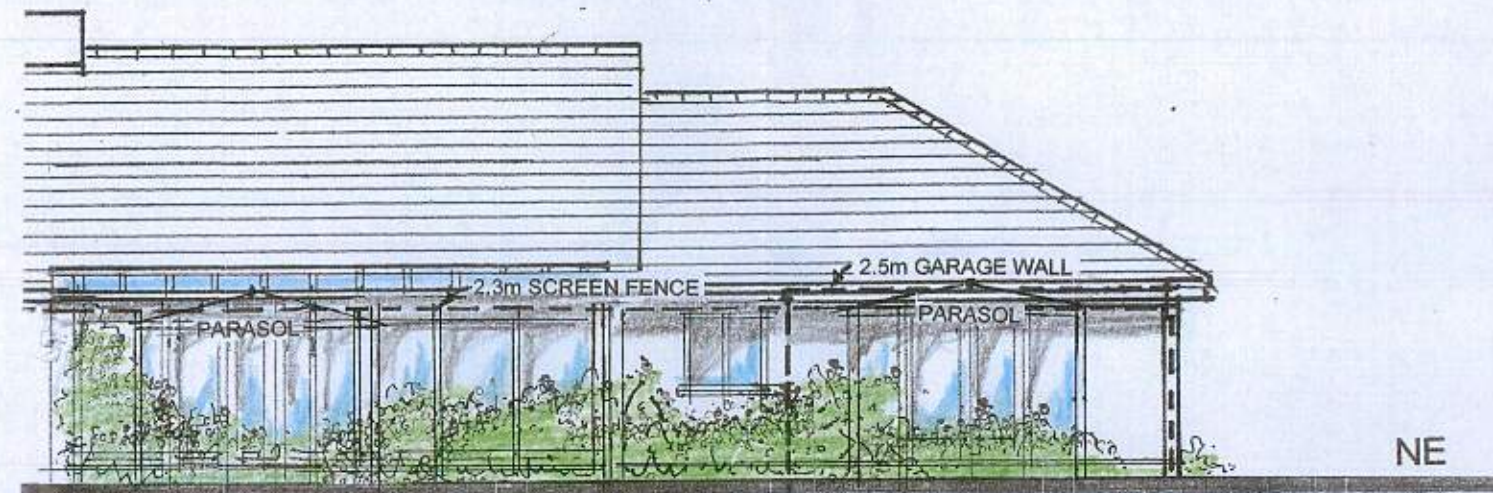

AS EXISTING

PROPOSED ALTERATIONS TO CREATE 'GRANNY ANNEXE' AT
44 CHRISTCHURCH CRESCENT WESTMEADS PO21 5SJ
SCALE 1:100.....ELEVATIONS.....DRG NO 640 - 02B

0m @ A3 05m 10m 15m 20m 25m 30m

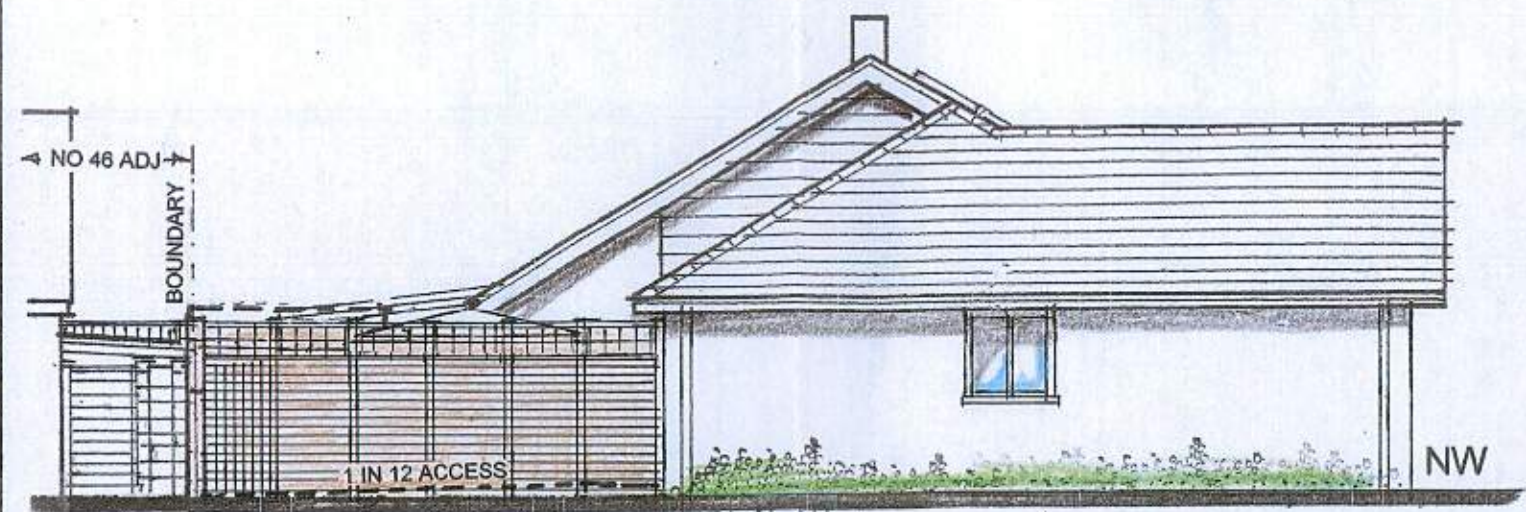

AS PROPOSED

