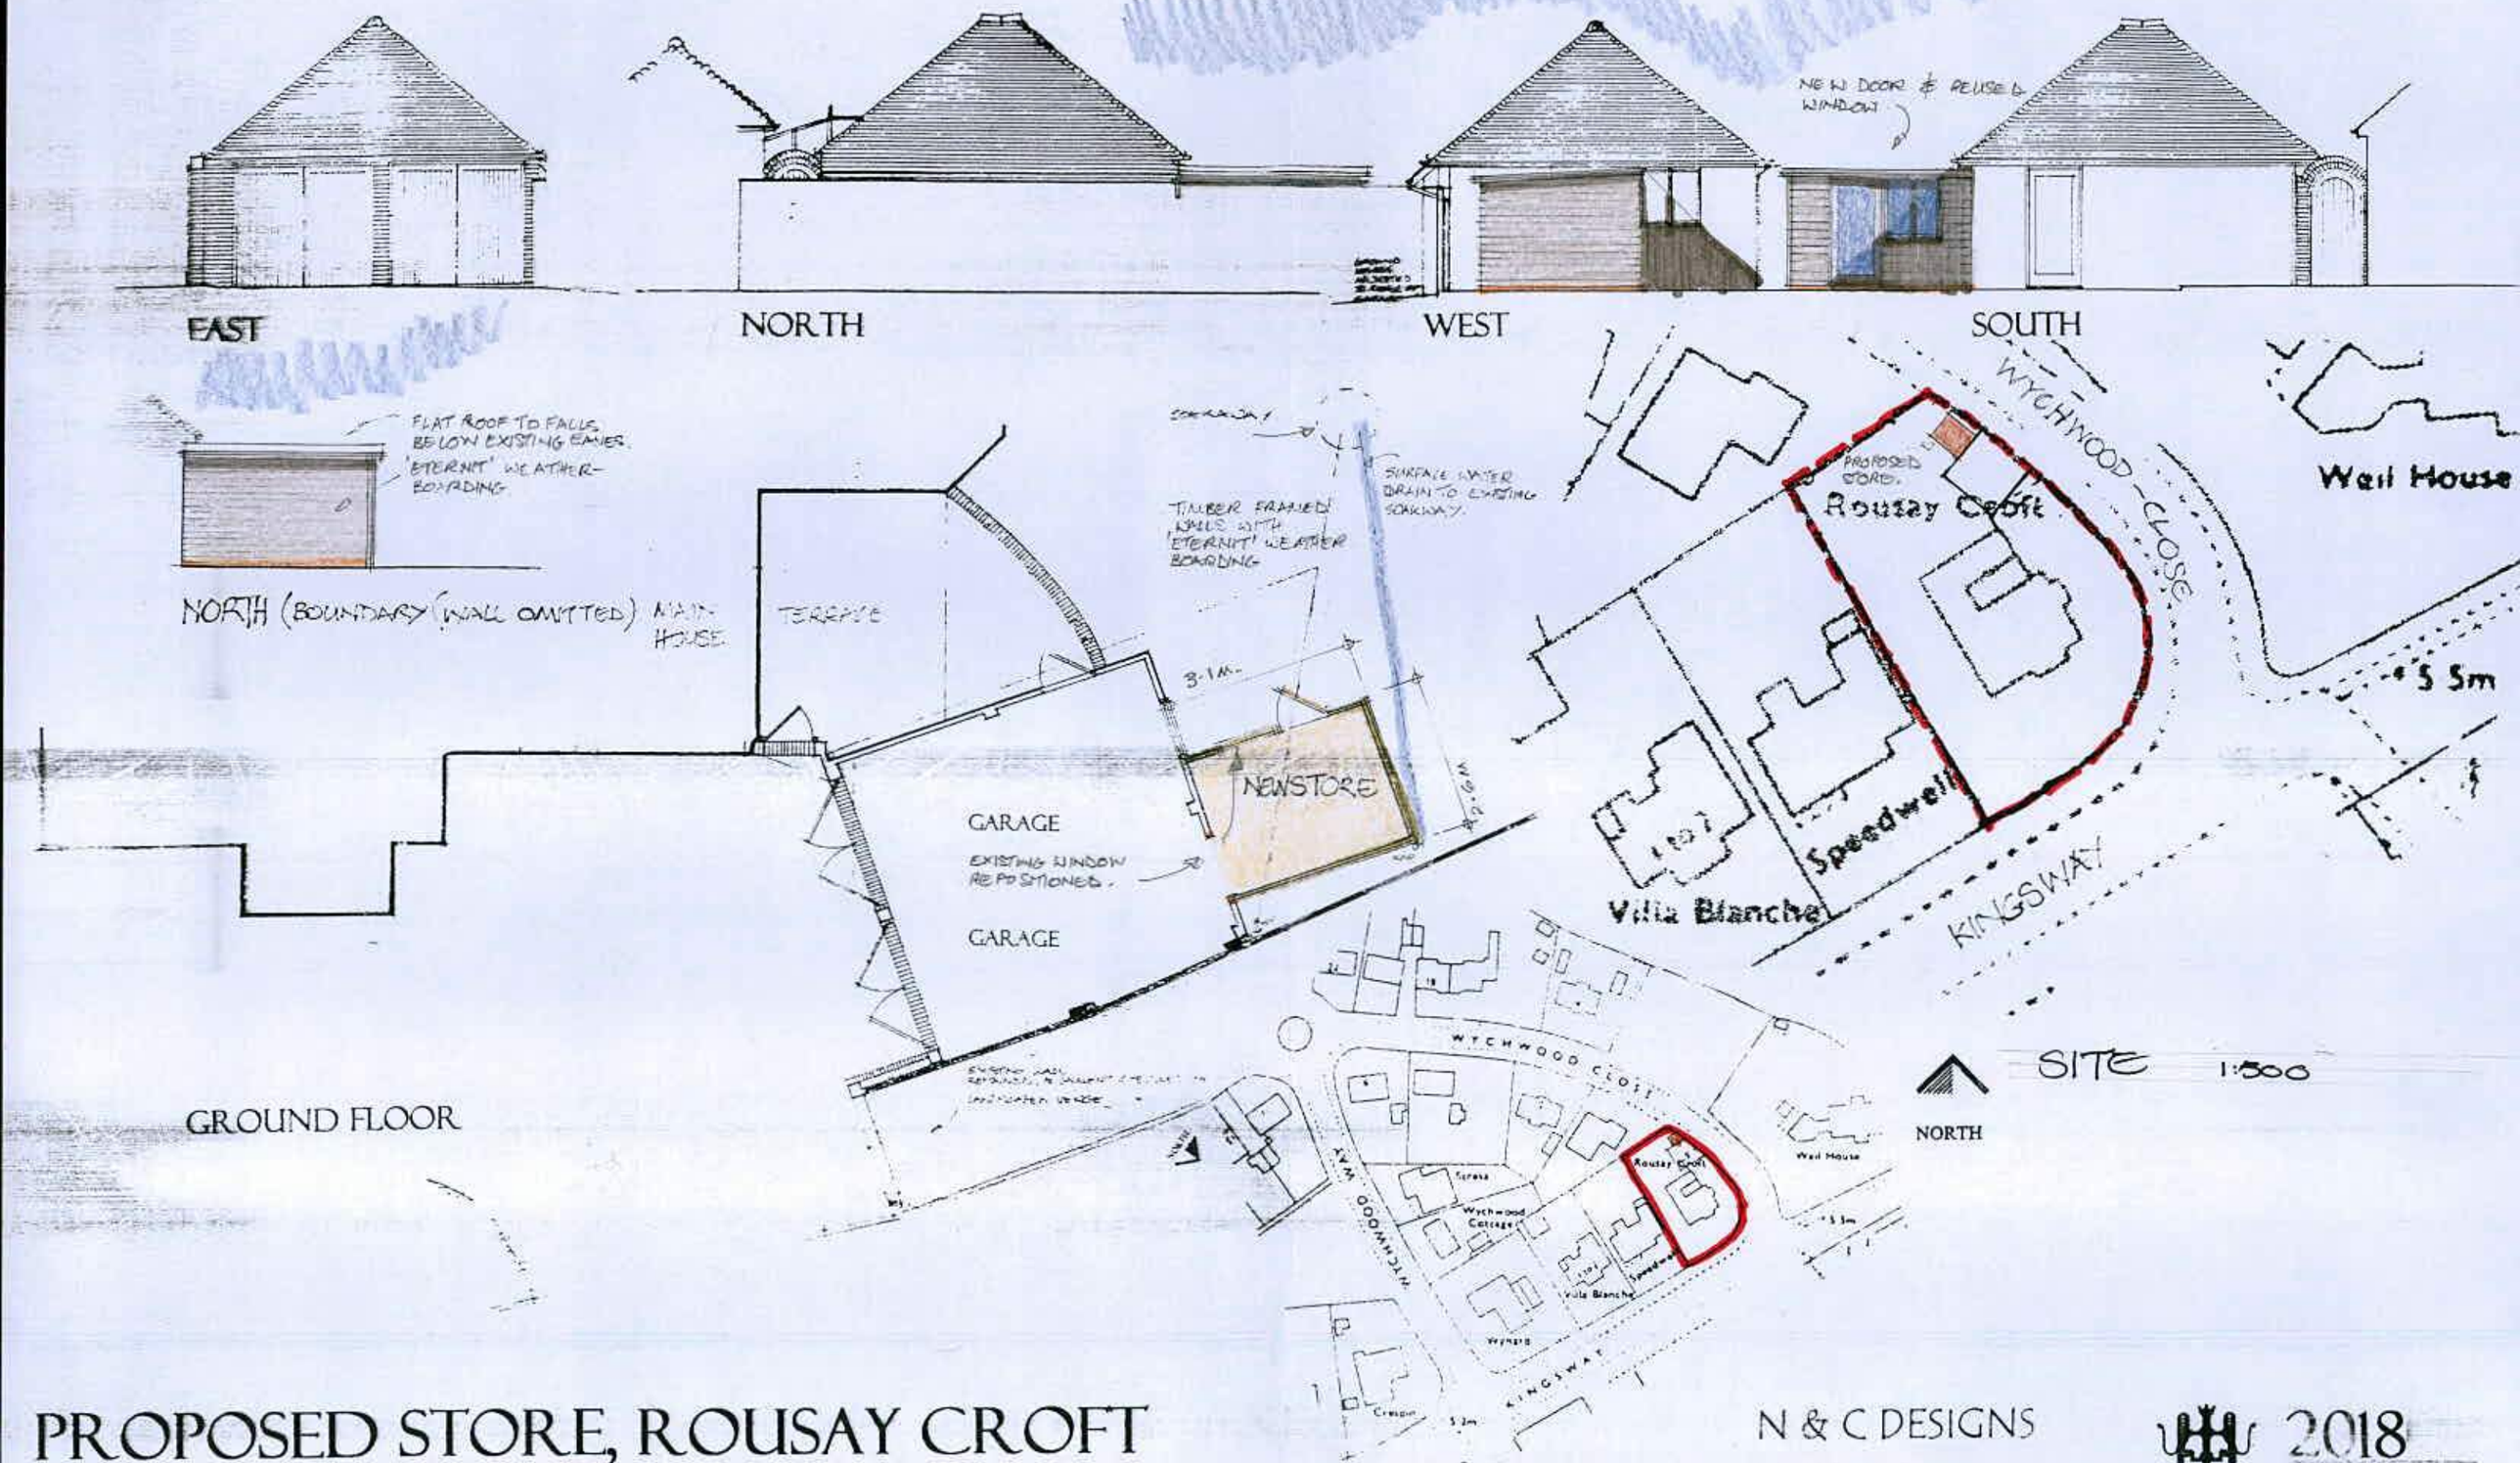

PROPOSED STORE, ROUSAY CROFT
55 KINGSWAY, ALDWICK

N & C DESIGNS

Natural & Creative Designs

Conservation Architects • Interior • Textile • Landscape Designers

Chartered Architect (RIBA Rtd) Diocesan Panel of Architects

Norman & Christine Harrison • [illegible] • ALDWICK • BOGNOR • W. Sussex • PO21 [illegible]

Tel/Fax 01243 [illegible] • Mobile 07932 085880 • Email: harrison@merston.plus.com

2018

01

ARUN DISTRICT COUNCIL AW/36/18/CLP