



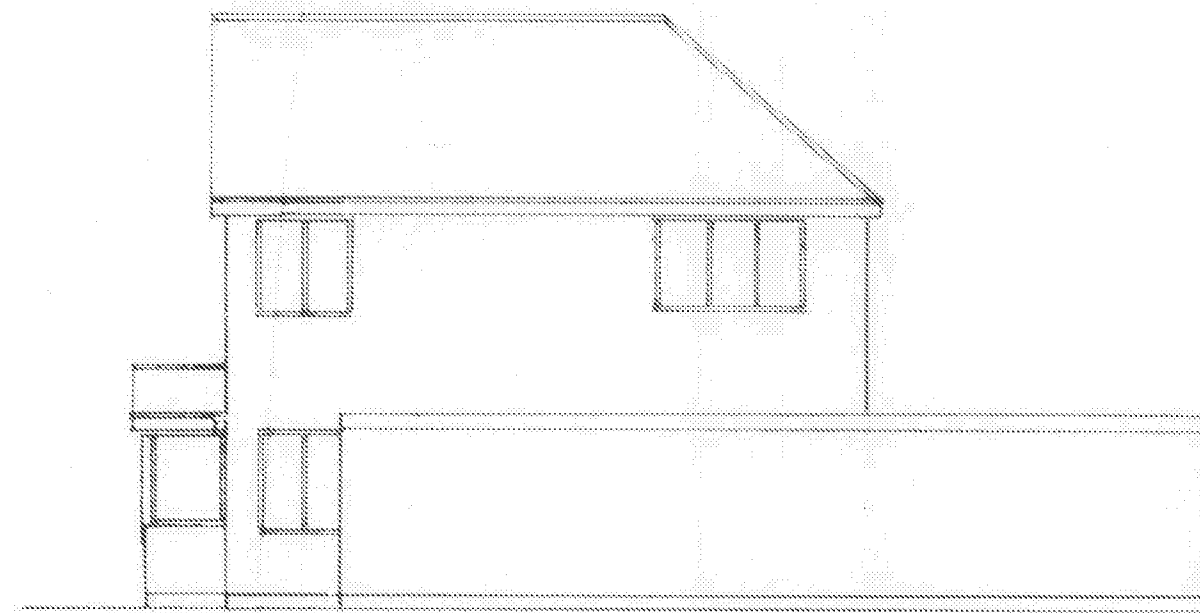


east

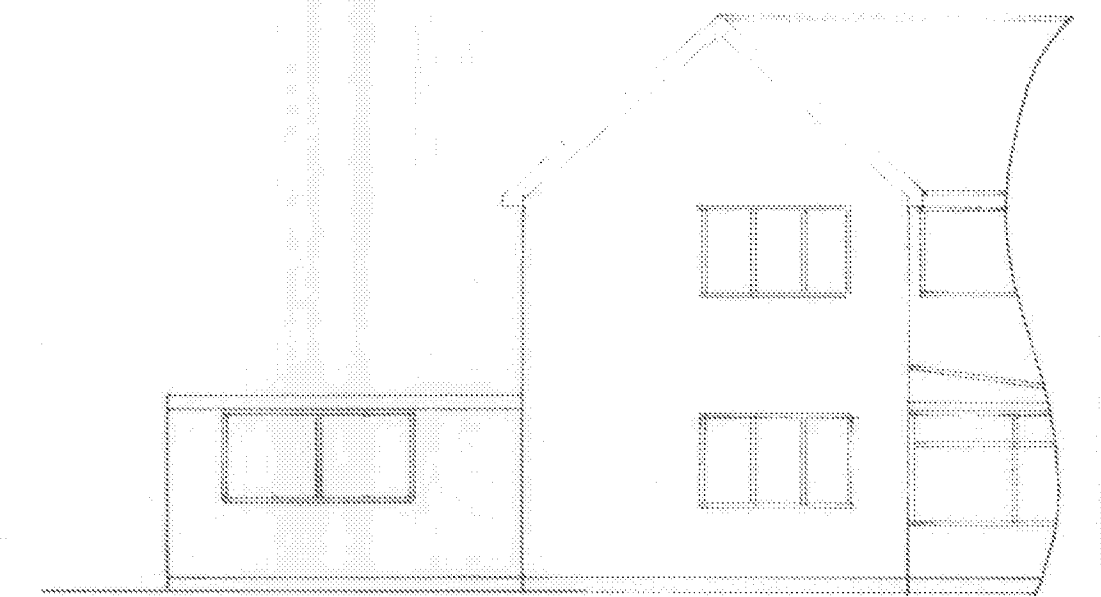

south




west

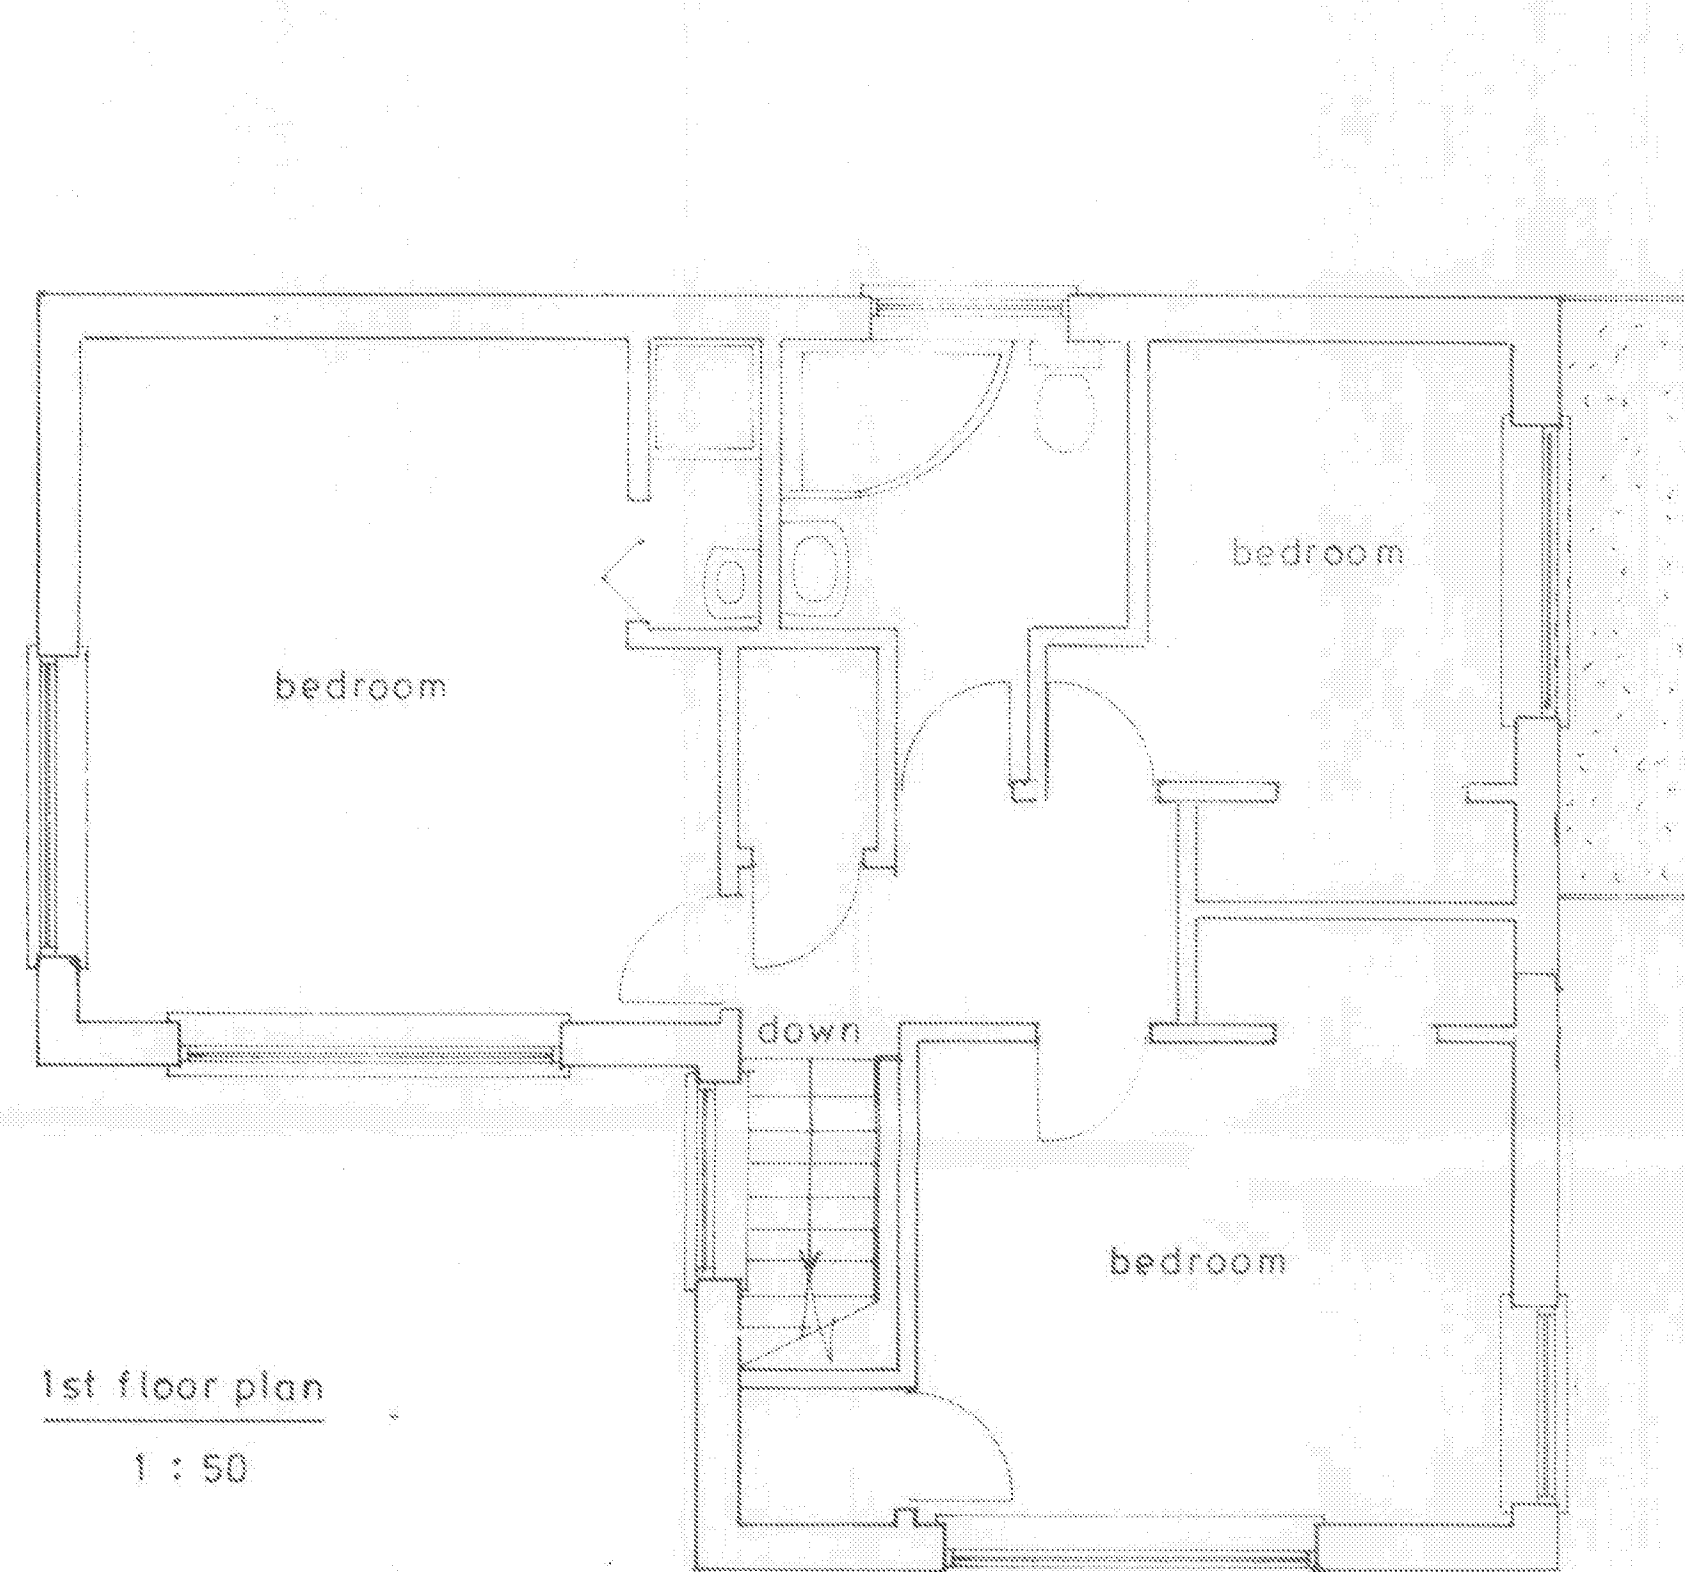


1st floor plan

1 : 50

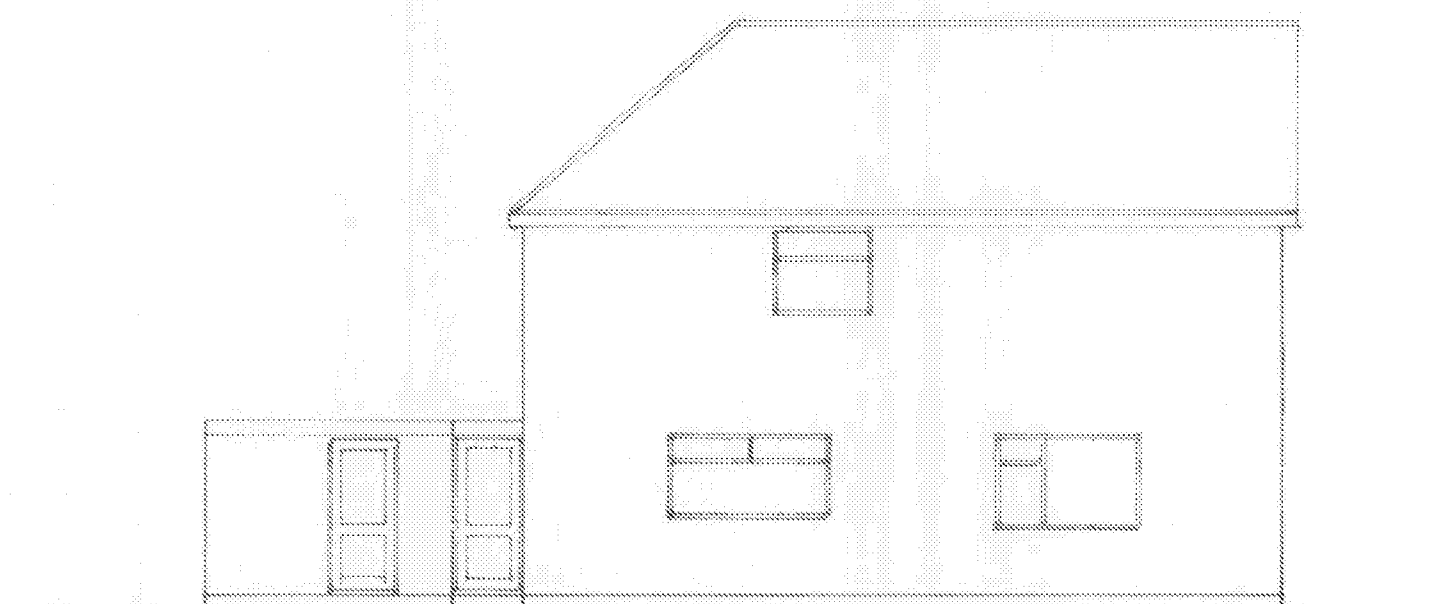

north

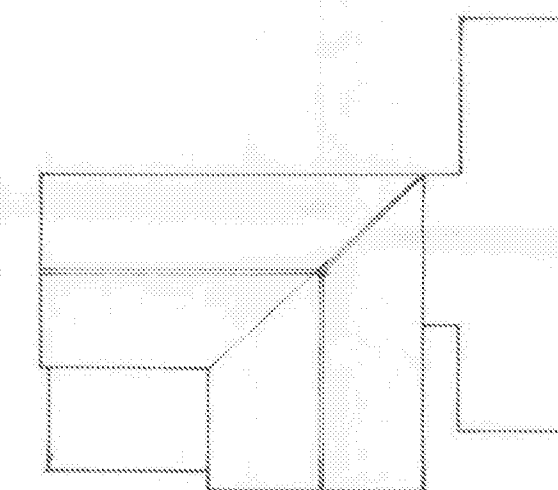

roof plan

1 : 200

sheet 4 of 4

Existing

PROPOSED TWO STOREY AND SINGLE STOREY EXTENSIONS AT 18, FISH LANE, ALDWICK FOR MR. D. STEVENS.

Bryan Butcher
Rainbow Cottage
Nystimber Lane
Bognor Regis PO21 3JX
01243 266871
07973 233442
bryan.butcher@btinternet.com
www.bryanbutcher.com