



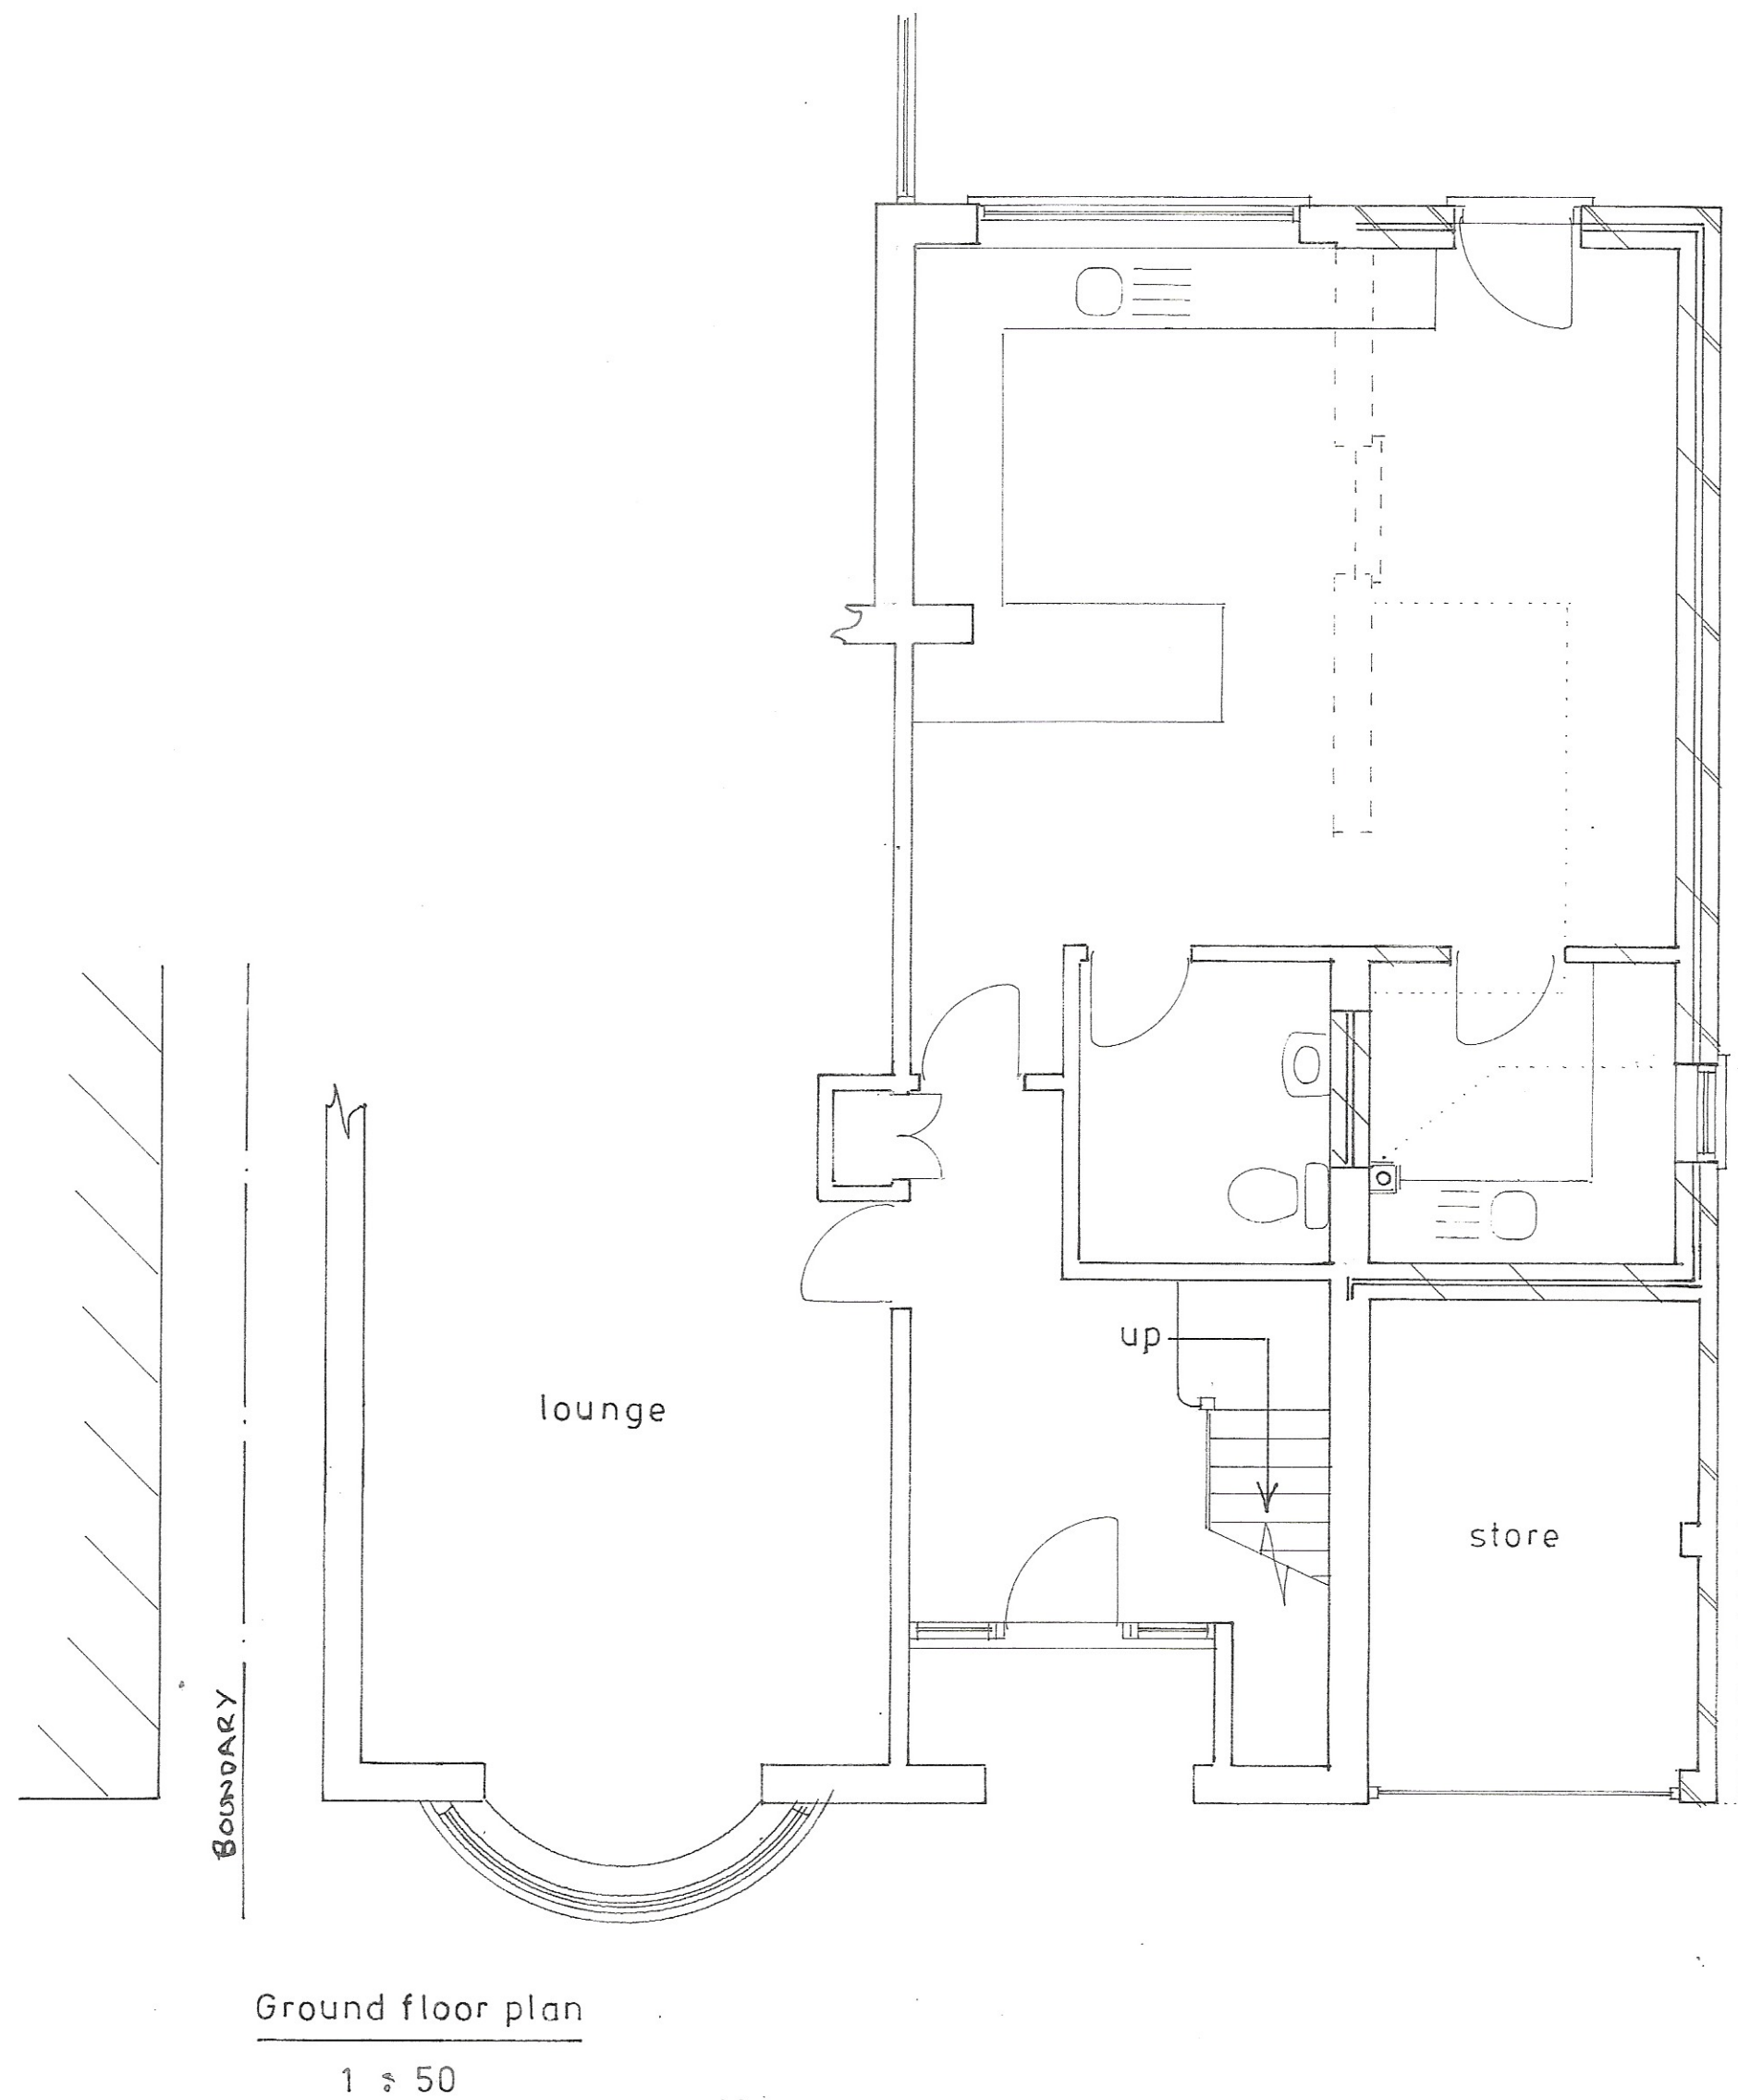

Proposed

PROPOSED TWO STOREY AND SINGLE STOREY EXTENSIONS AT 130, NYETIMBER LANE,
ALDWICK FOR MR. & MRS. HARMER.

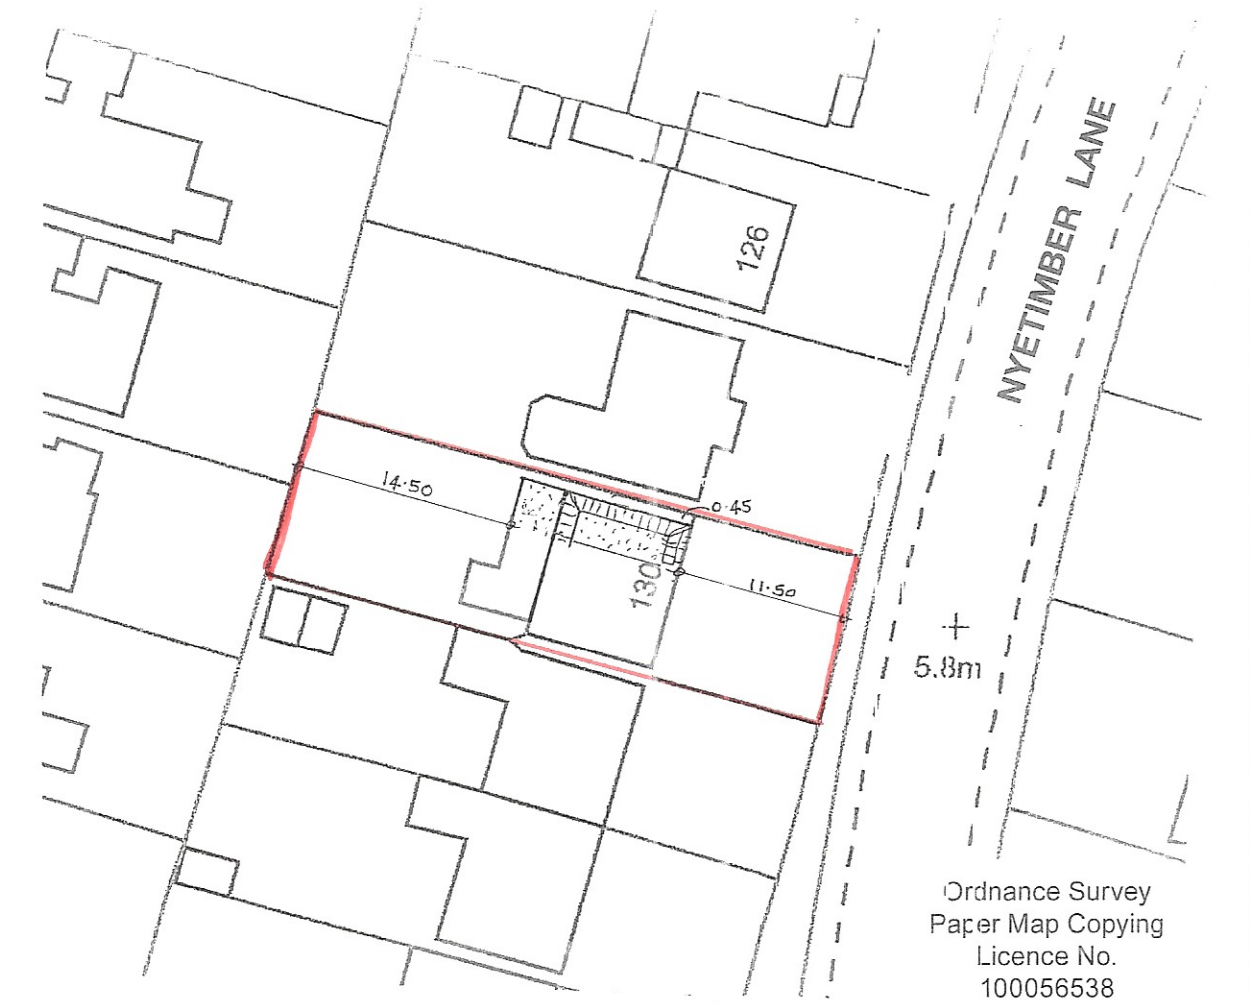

sheet 1 of 4

Bryan Butcher
Rainbow Cottage
Nyetimber Lane
Bognor Regis PO21 3JX
01243 266871
07973 233442
bryan.butcher@btinternet.com
www.bryanbutcher.com