


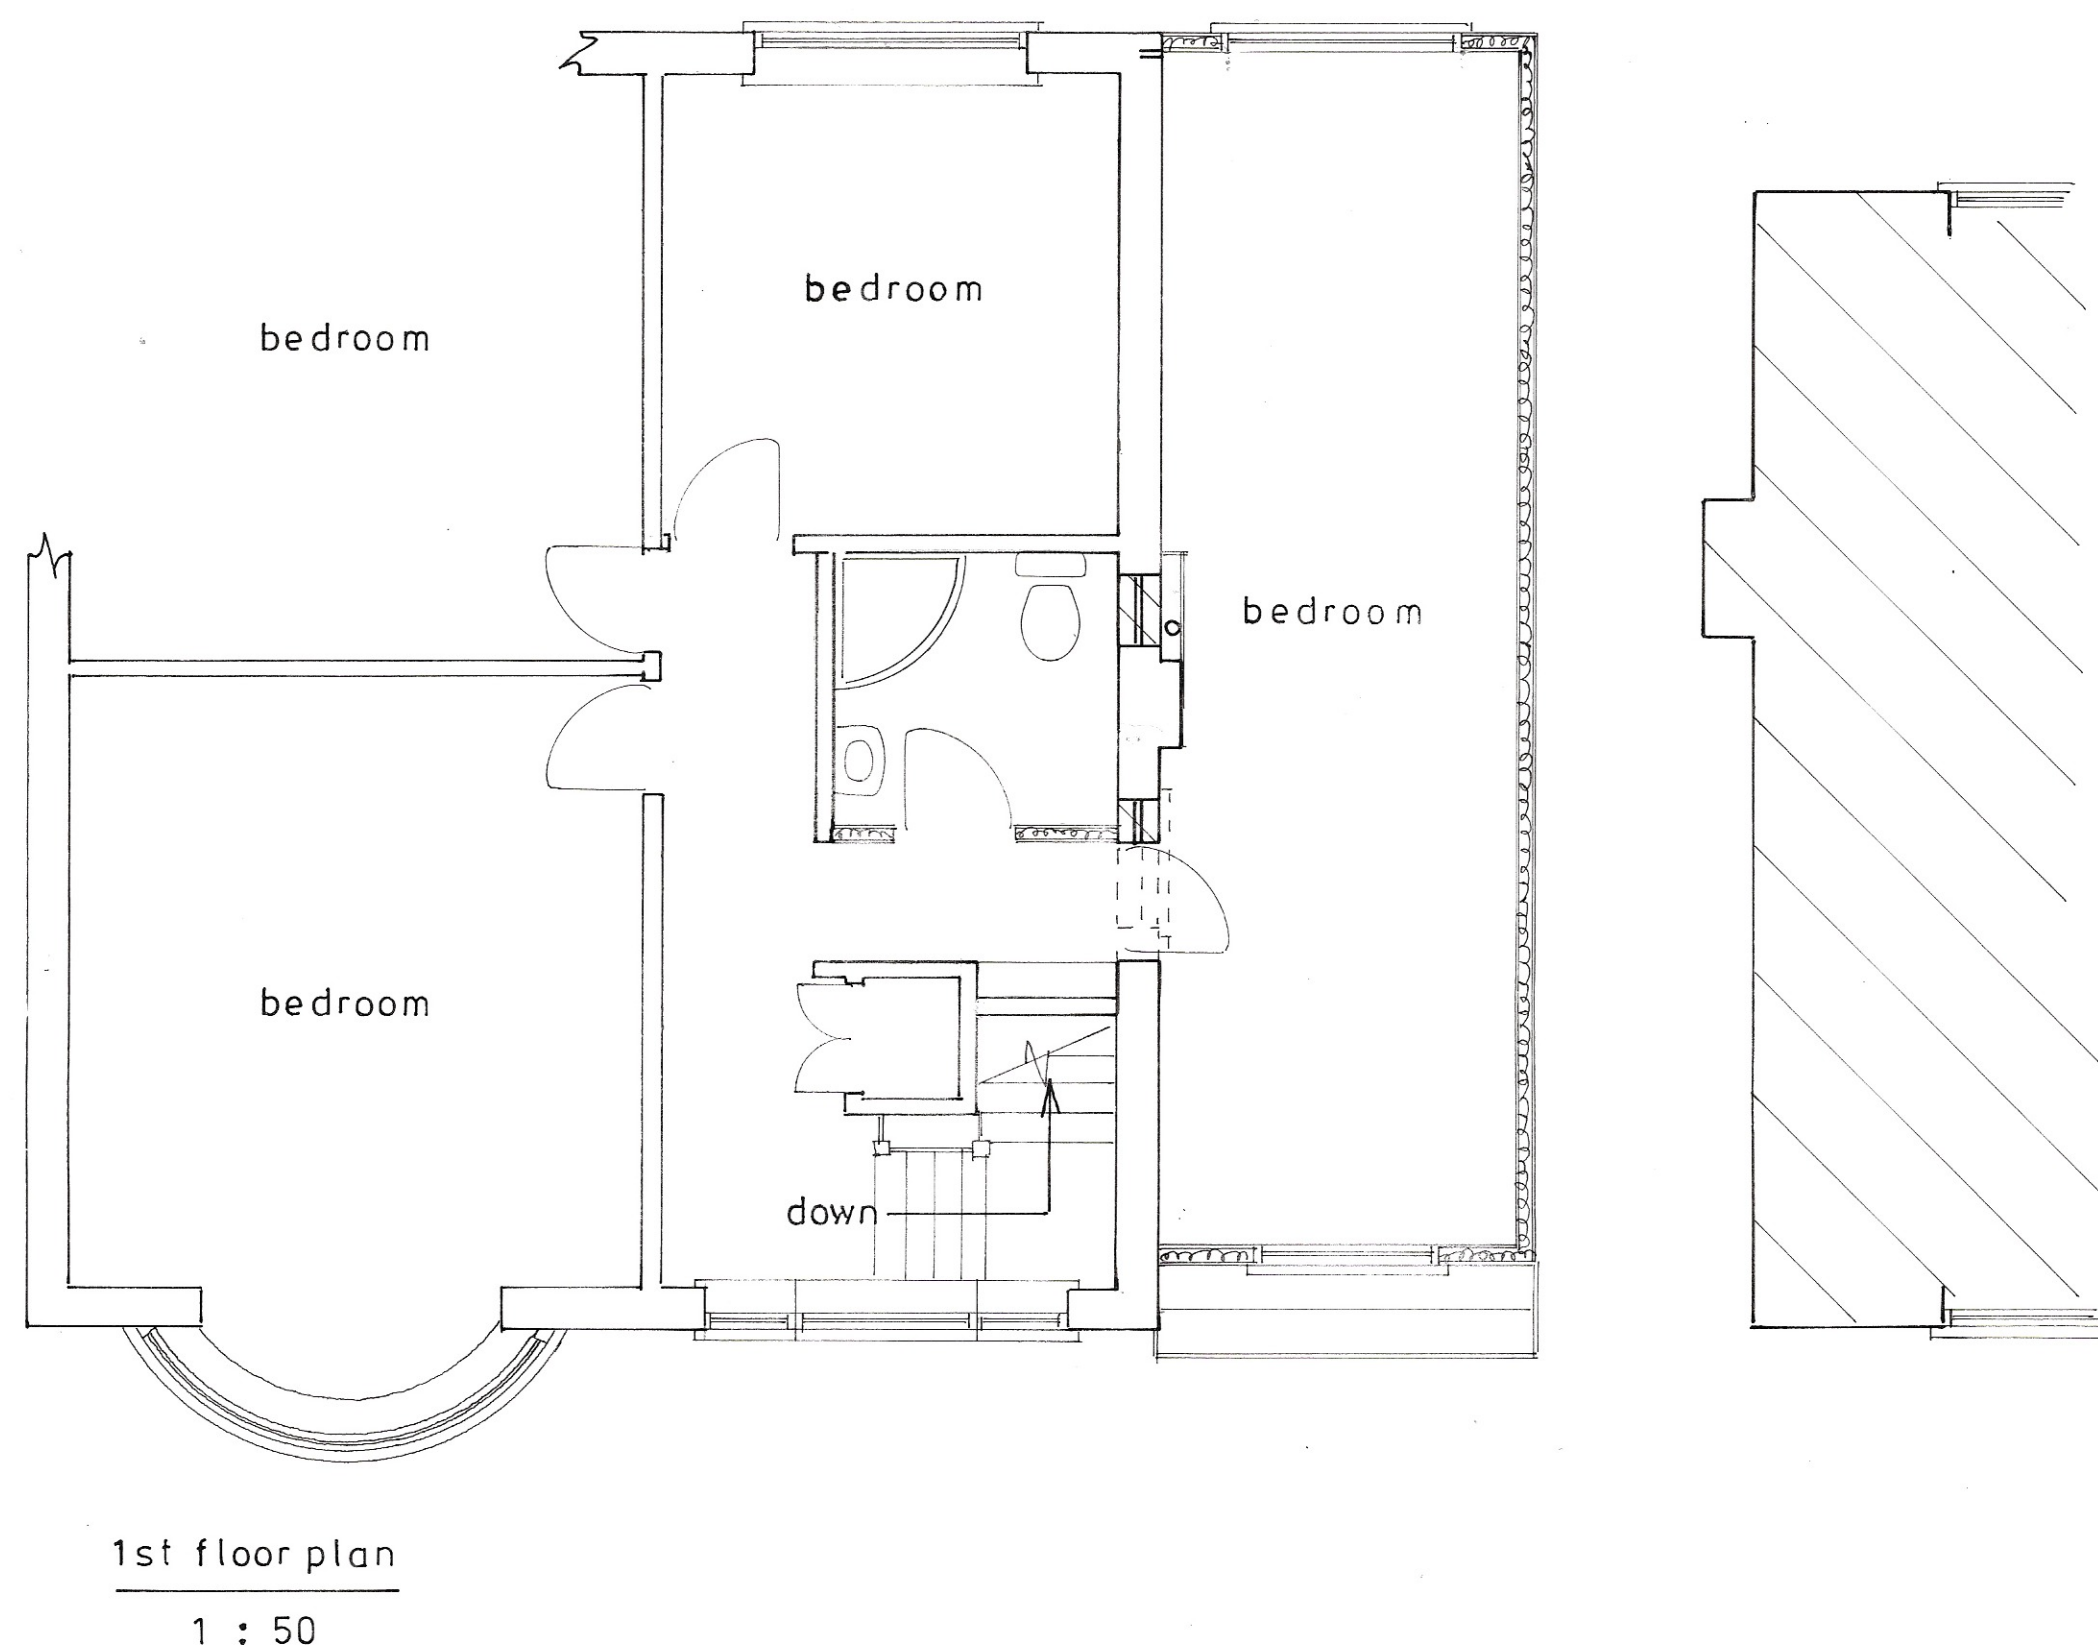

Proposed

PROPOSED TWO STOREY AND SINGLE STOREY EXTENSIONS AT 130, NYETIMBER LANE,
ALDWICK FOR MR. & MRS. .HARMER.

sheet 2 of 4

Bryan Butcher
Rainbow Cottage
Nyetimber Lane
Bognor Regis PO21 3JX
01243 266871
07973 233442
bryan.butcher@btinternet.com
www.bryanbutcher.com