


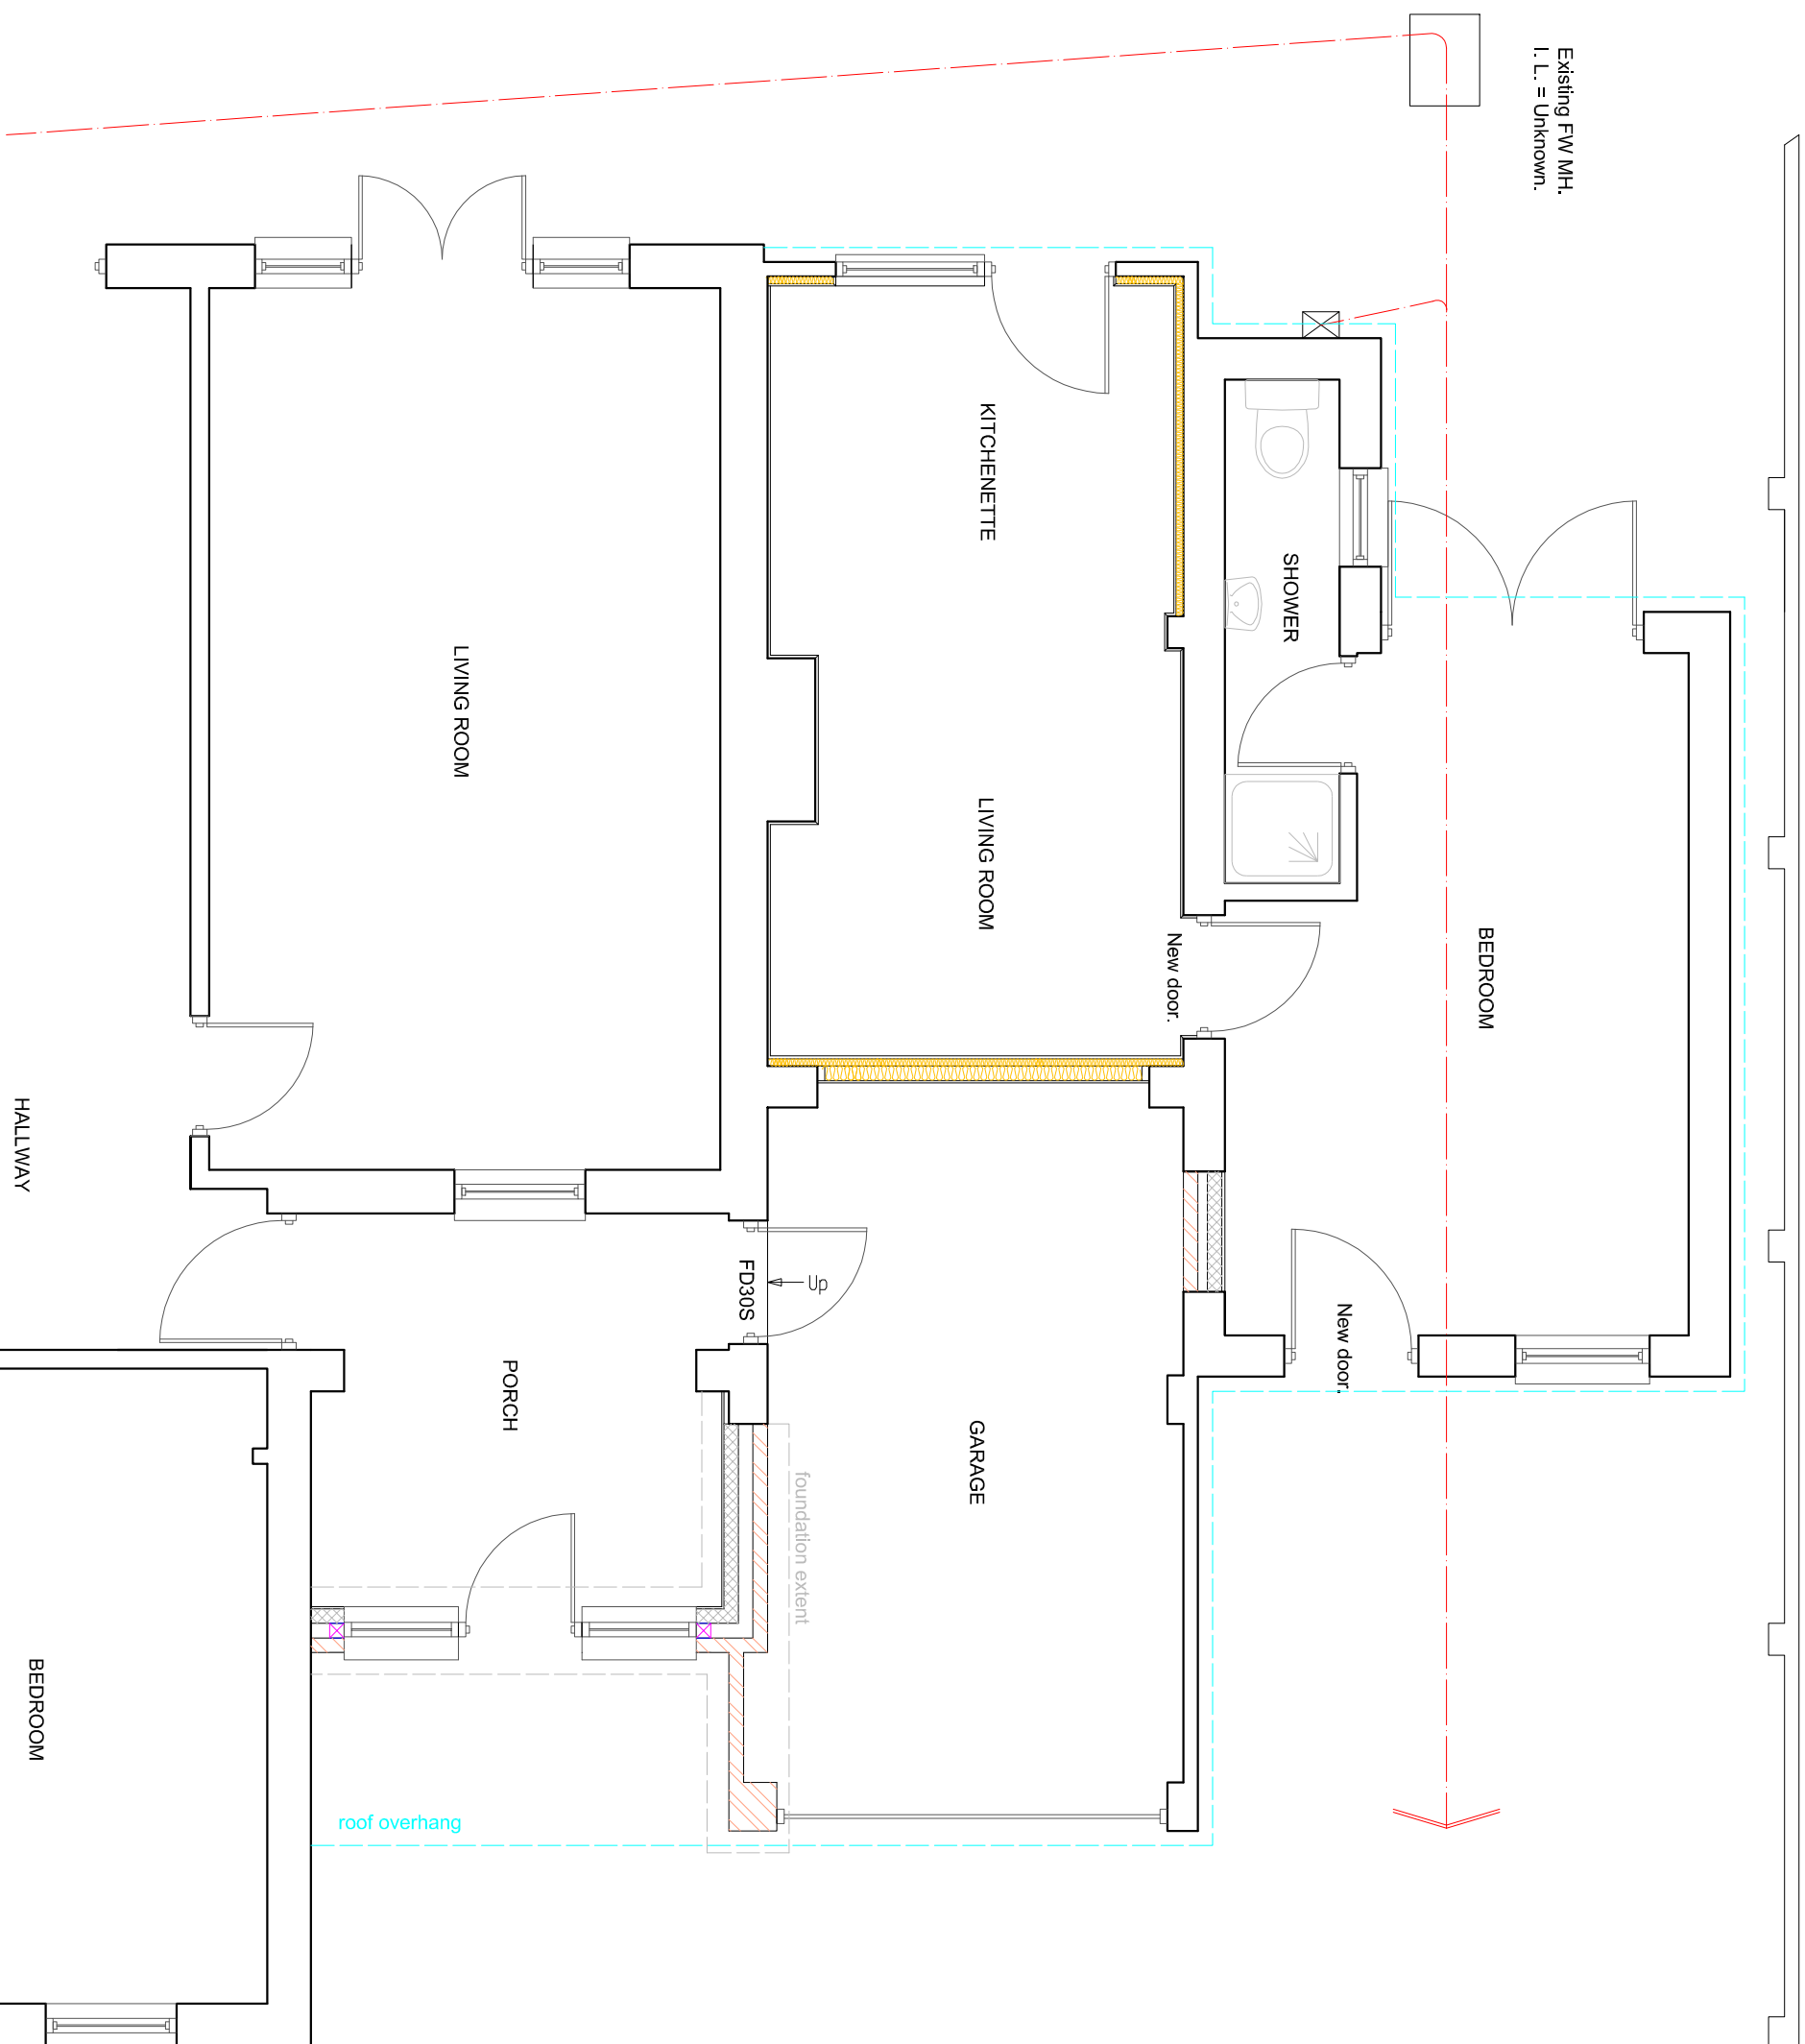

Existing FW MH.
I. L. = Unknown.

BEDROOM

New door.

New door.

KITCHENETTE

LIVING ROOM

GARAGE

foundation extent

FD30S

PORCH

LIVING ROOM

roof overhang

HALLWAY

BEDROOM

Scale 1:50 on A3

SUSSEX BUILDING CONSULTANCY LIMITED

12 ALDWICK PLACE, ALDWICK,
BOGNOR REGIS, WEST SUSSEX.

SCALE - 1/50 REV - B DATE - 15/11/2021



partner

3 NORTHCOTE ROAD
BOGNOR REGIS

TEL/FAX - (01243) 861379