



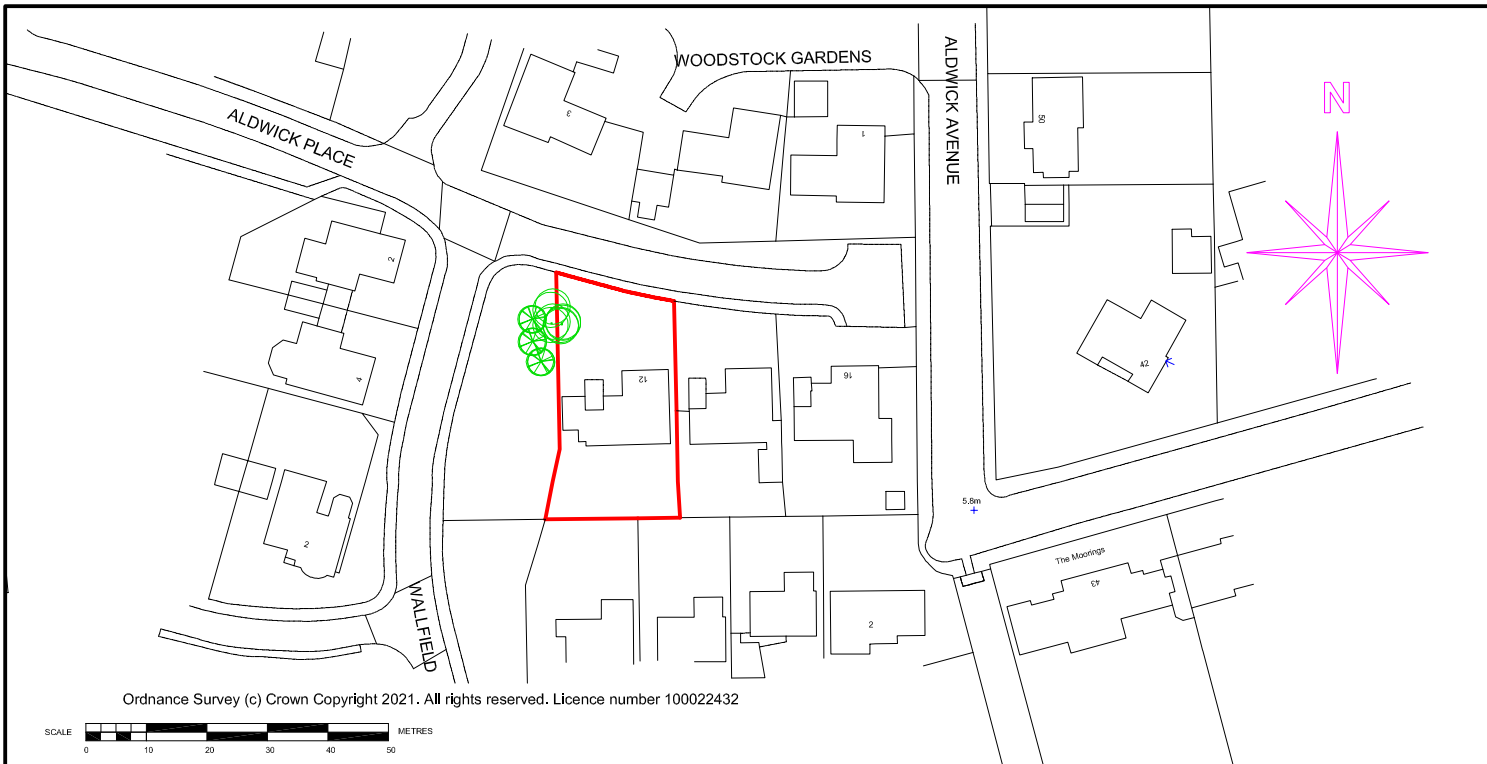


LOCATION PLAN - 1/1250

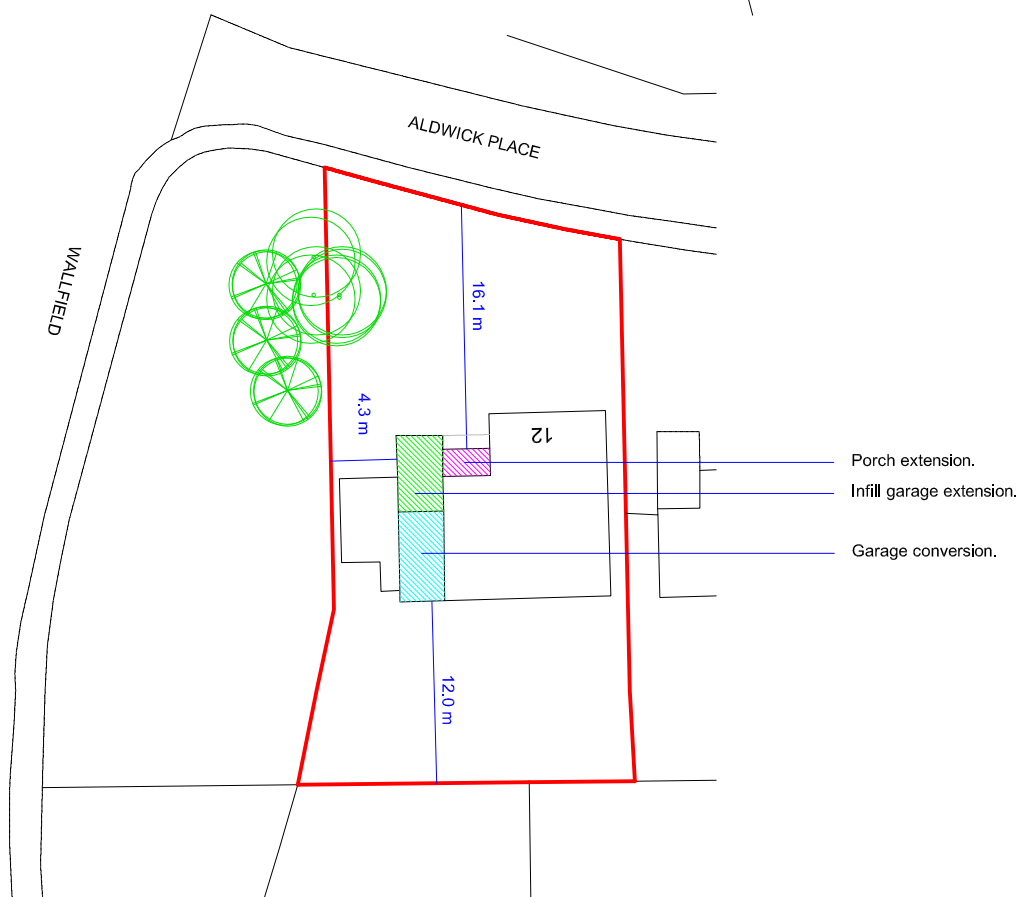

SITE PLAN - 1/500

1/1250 and 1/500 on A4 paper.

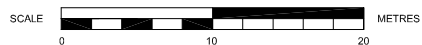

SUSSEX BUILDING CONSULTANCY LIMITED

12 ALDWICK PLACE, ALDWICK,
BOGNOR REGIS, WEST SUSSEX.

SCALE - 1/1250 REV - DATE - 09/11/2021



3 NORTHCOTE ROAD
BOGNOR REGIS
PO21 5LZ

TEL/FAX - (01243) 861379