
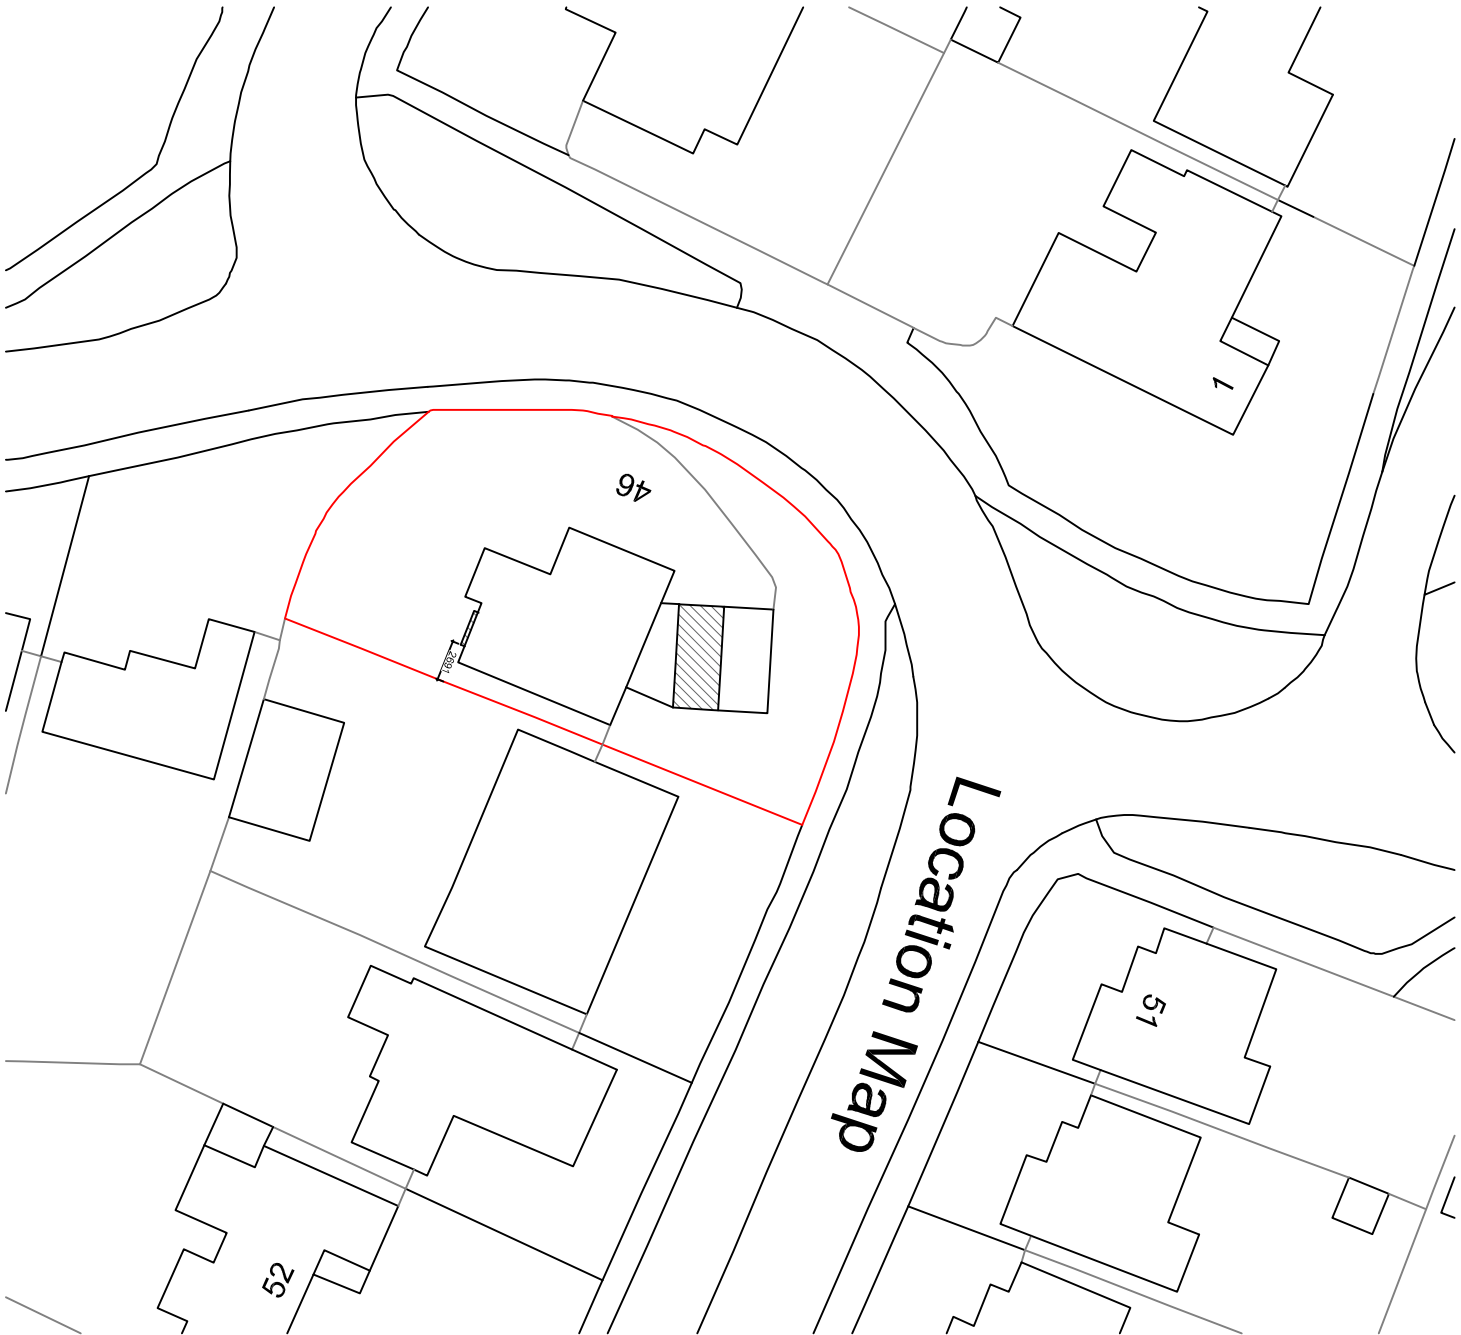


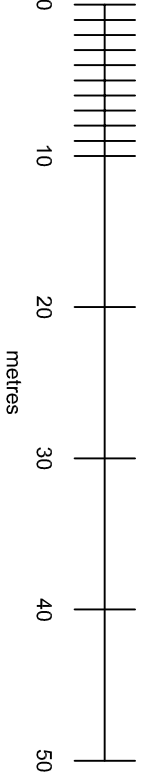

Your Home Plans Ltd Chichester Enterprise Centre, Terminus Road, Chichester, PO19 8TX 01243 908064 june@yourhomeplans.co.uk		46 Craigweil Lane Aldwick West Sussex PO21 4XN		Block Plan Project Number: 46CRA-21 Date: 16th November 2021 Drawn By: Your Home Plans Ltd Checked By: JEG Drawing No: B01 Scale: 1:500 A3	
---	--	--	--	---	--