

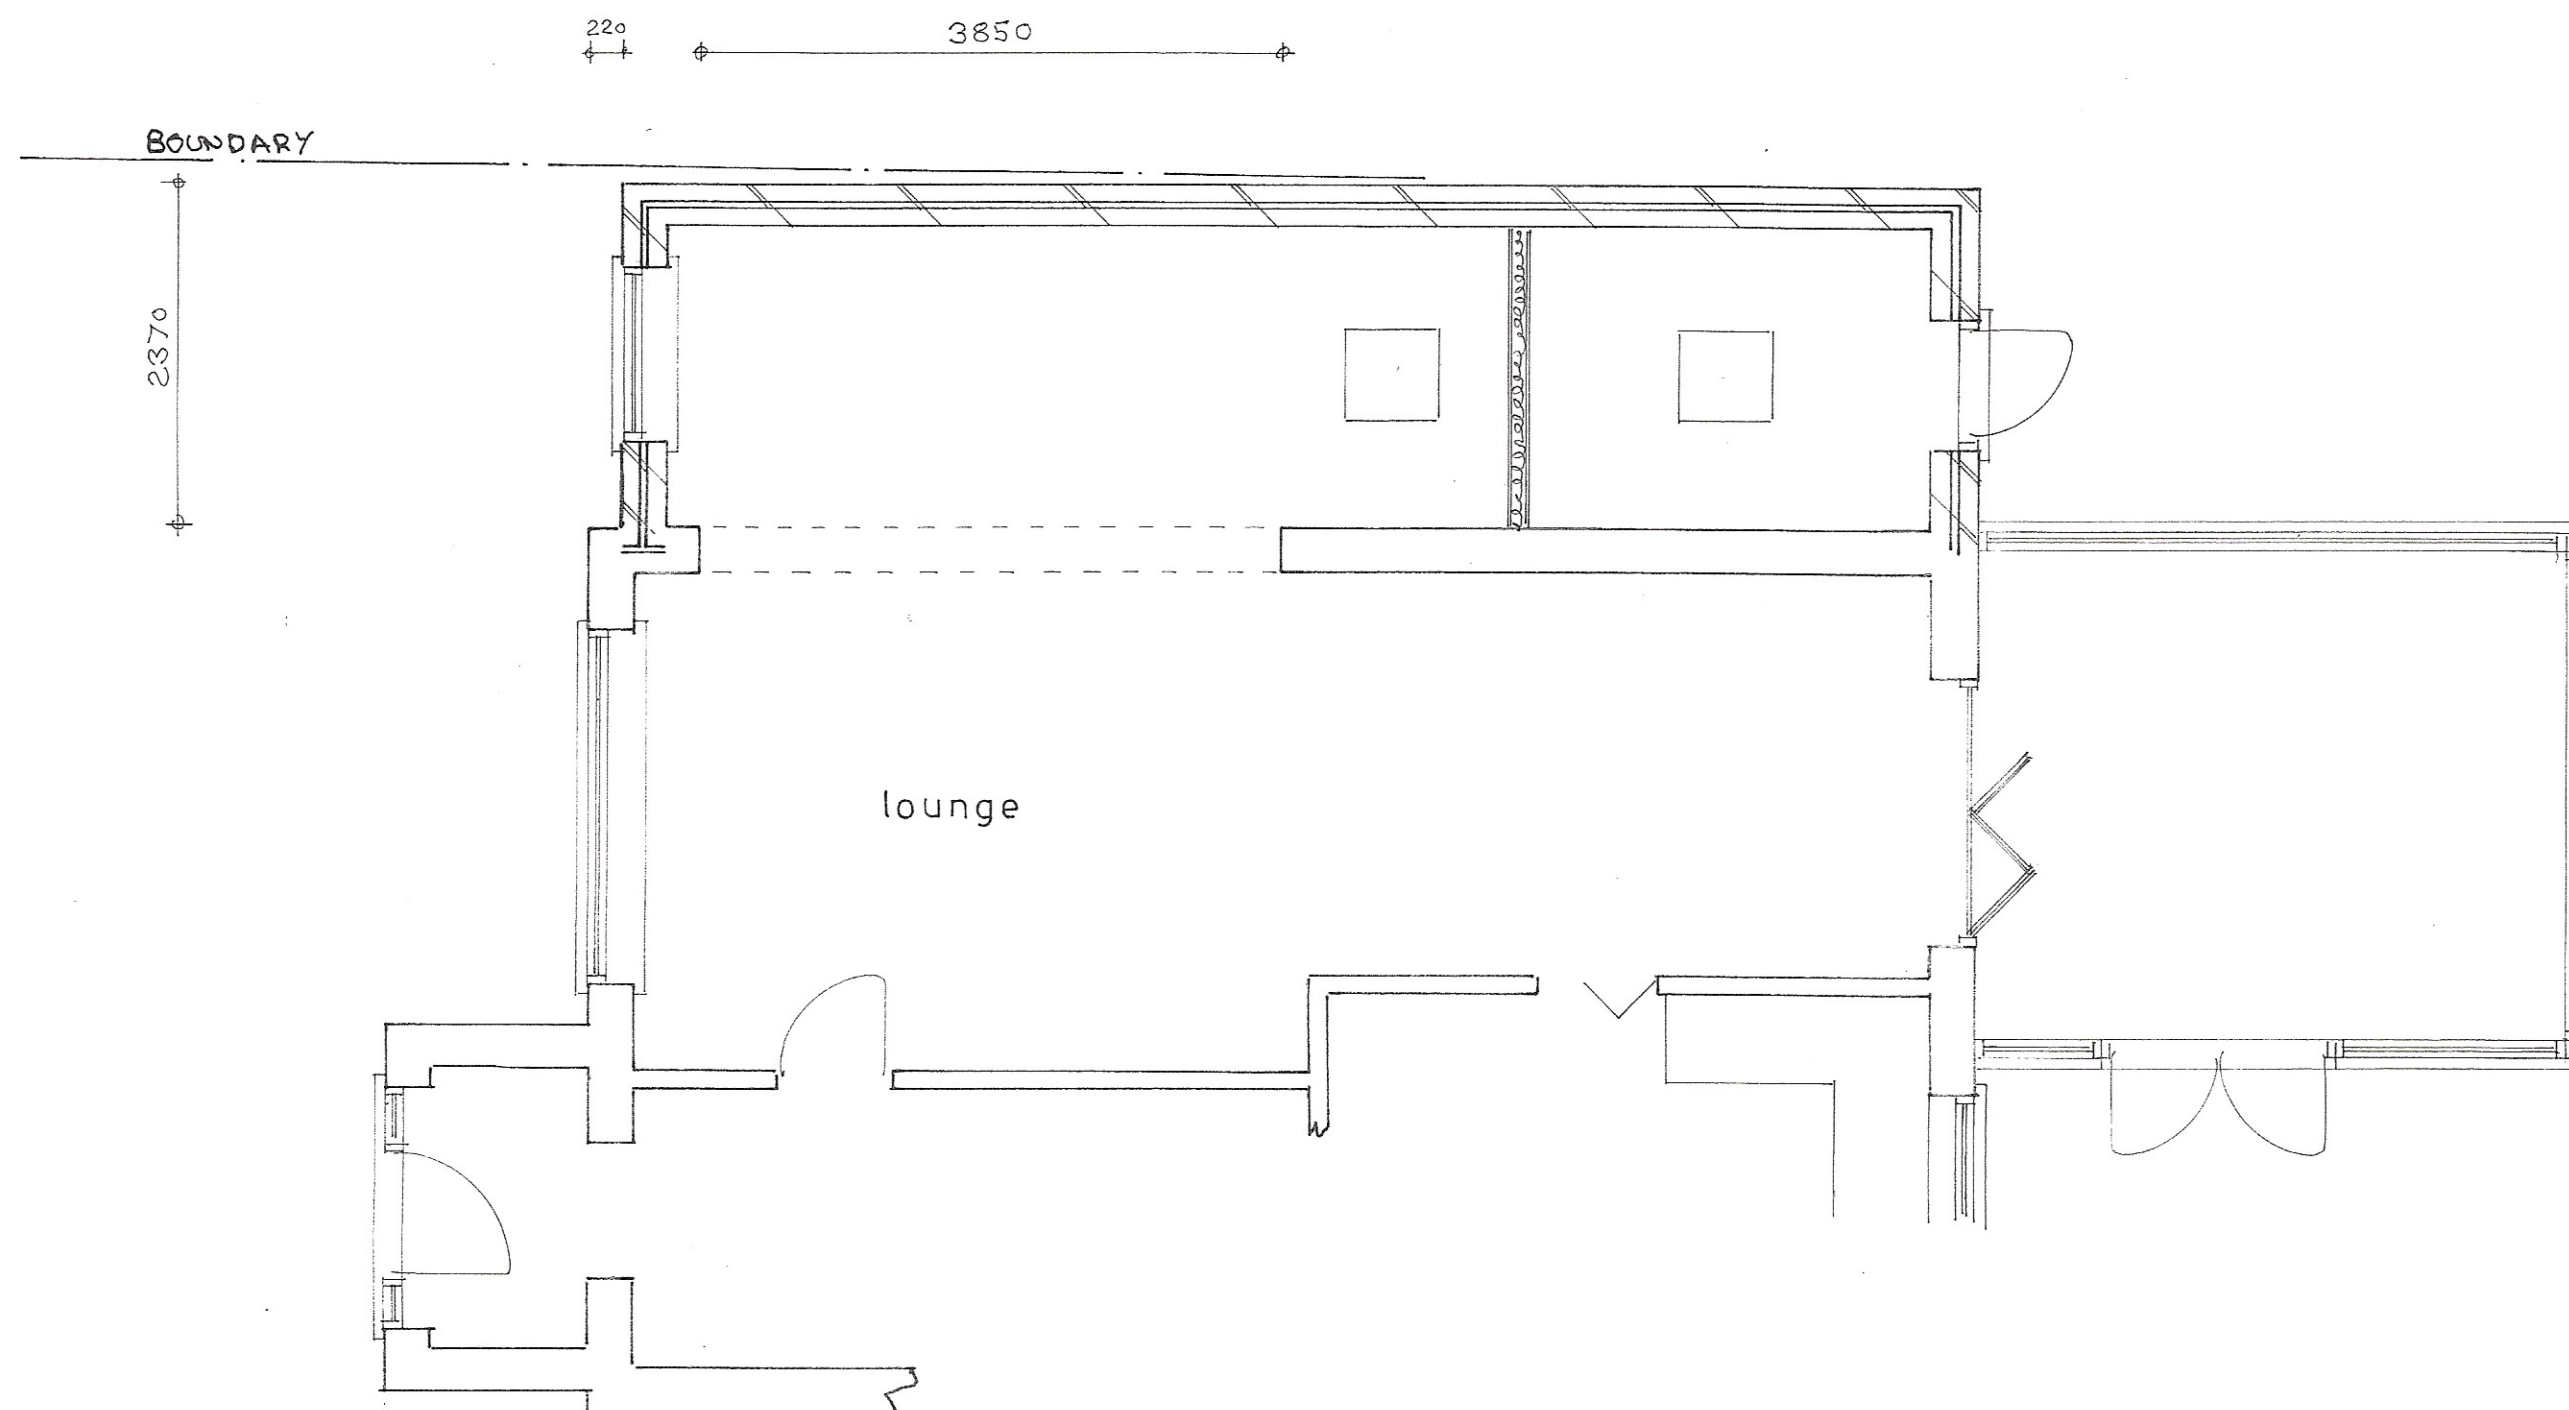


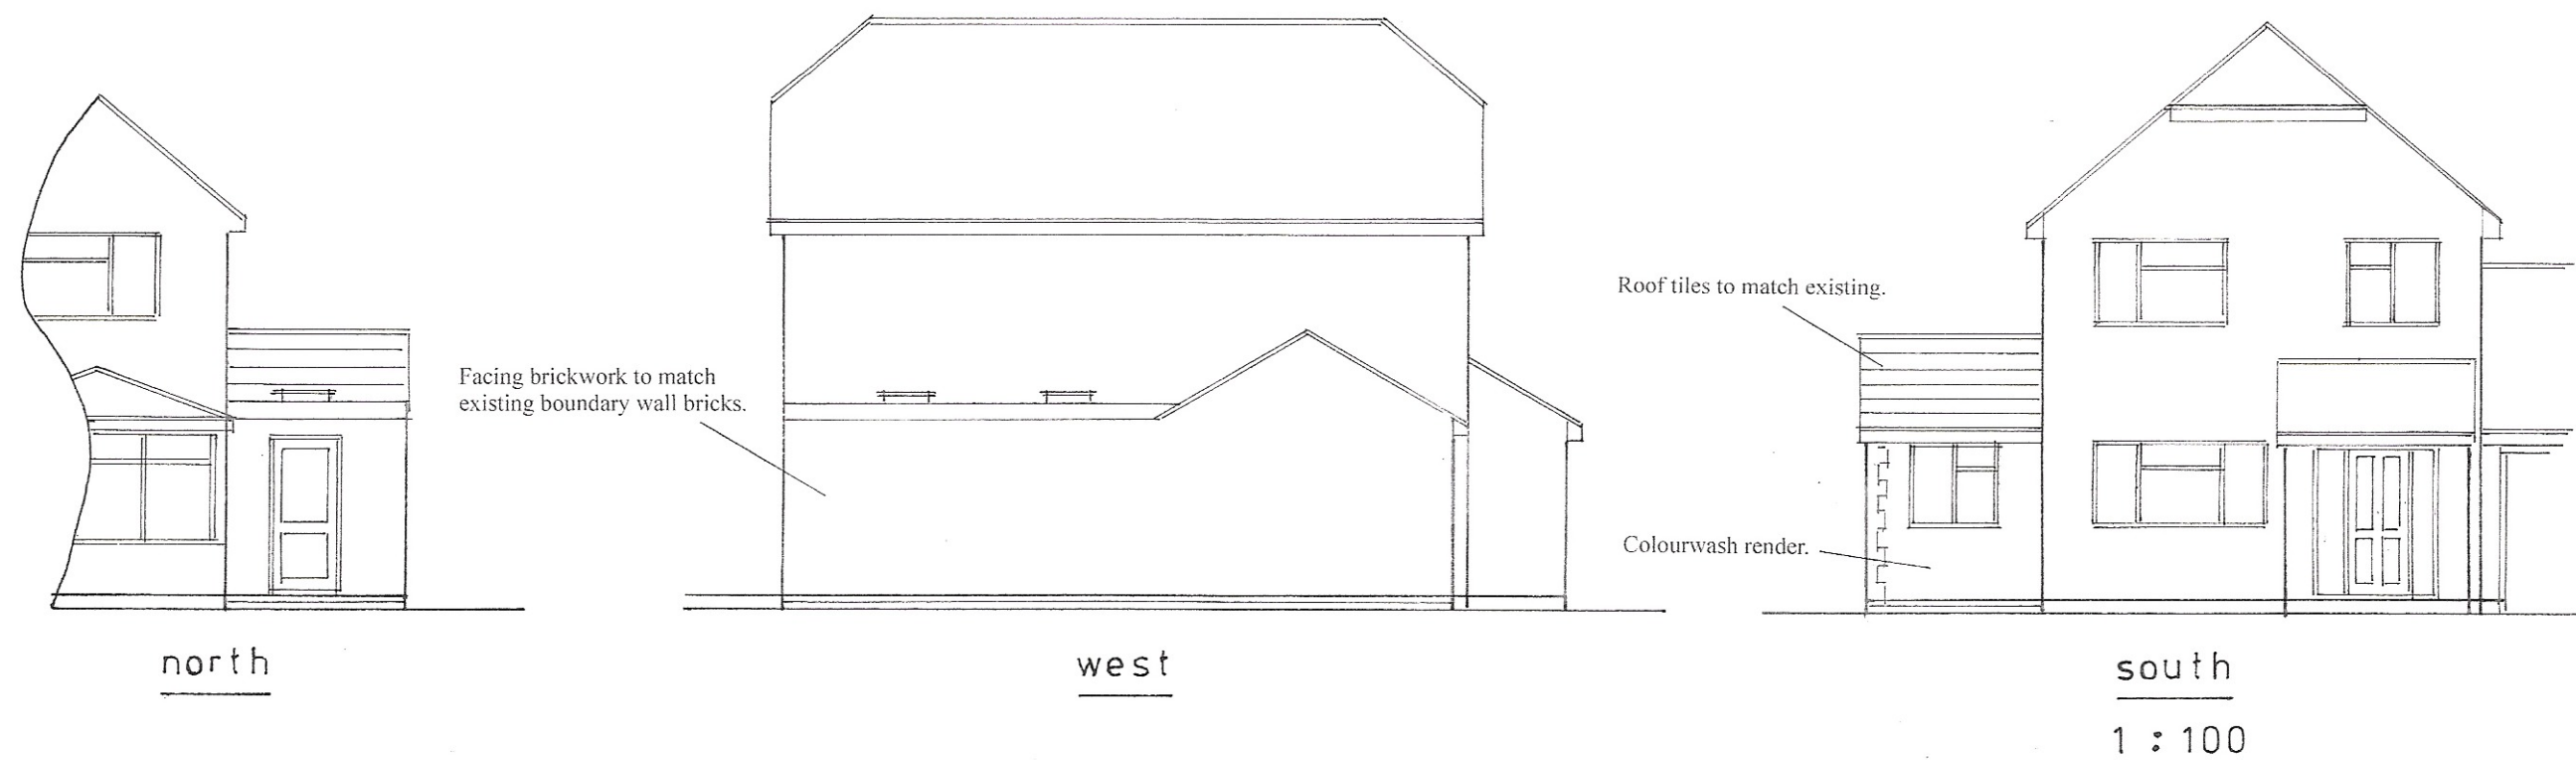

Proposed

PROPOSED SINGLE STOREY EXTENSION AT 15, GILWYNES, ALDWICK
FOR MR. & MRS. R. TUPPEN.

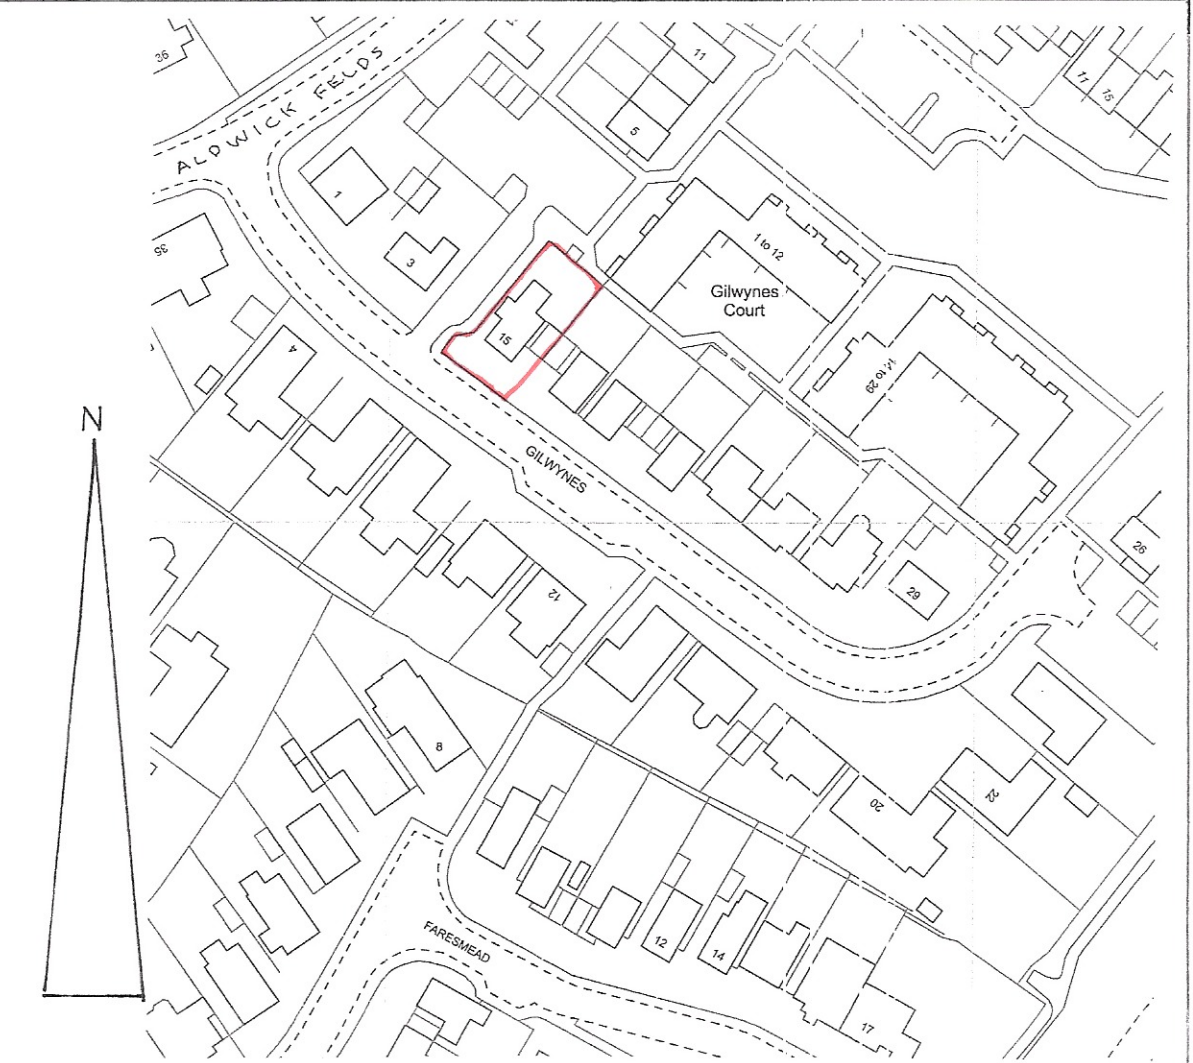

block plan

1 : 500

sheet 1 of 2

Bryan Butcher
Rainbow Cottage
Nyetimber Lane
Bognor Regis PC21 3JX
01243 266871
07973 233442
bryan.butcher@btinternet.com
www.bryanbutcher.com