



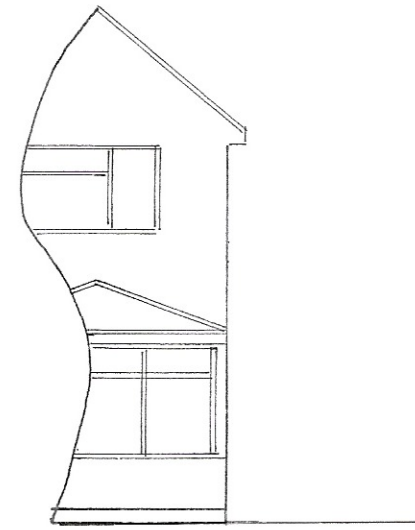

north

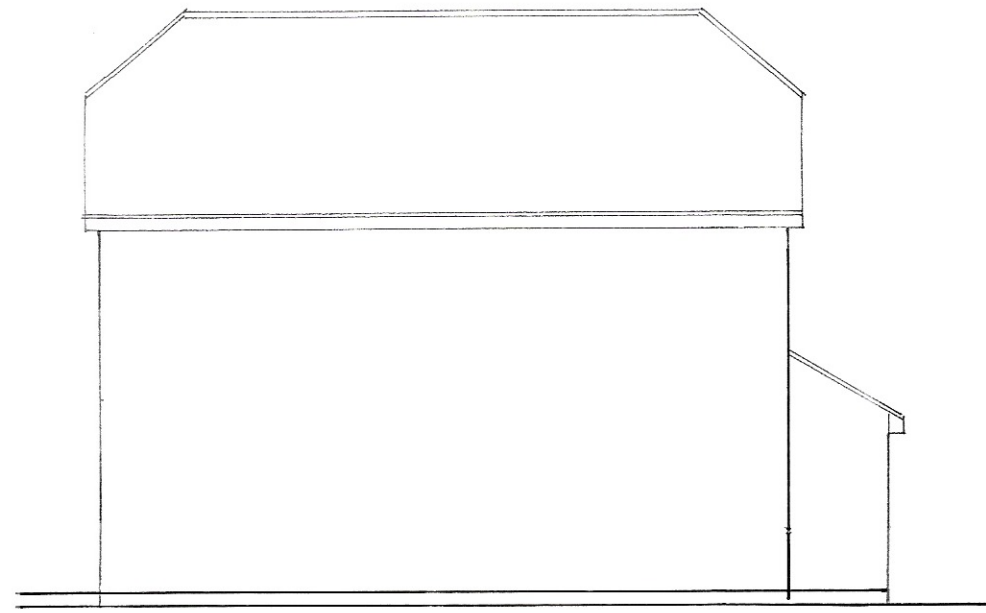


west




south

1 : 100

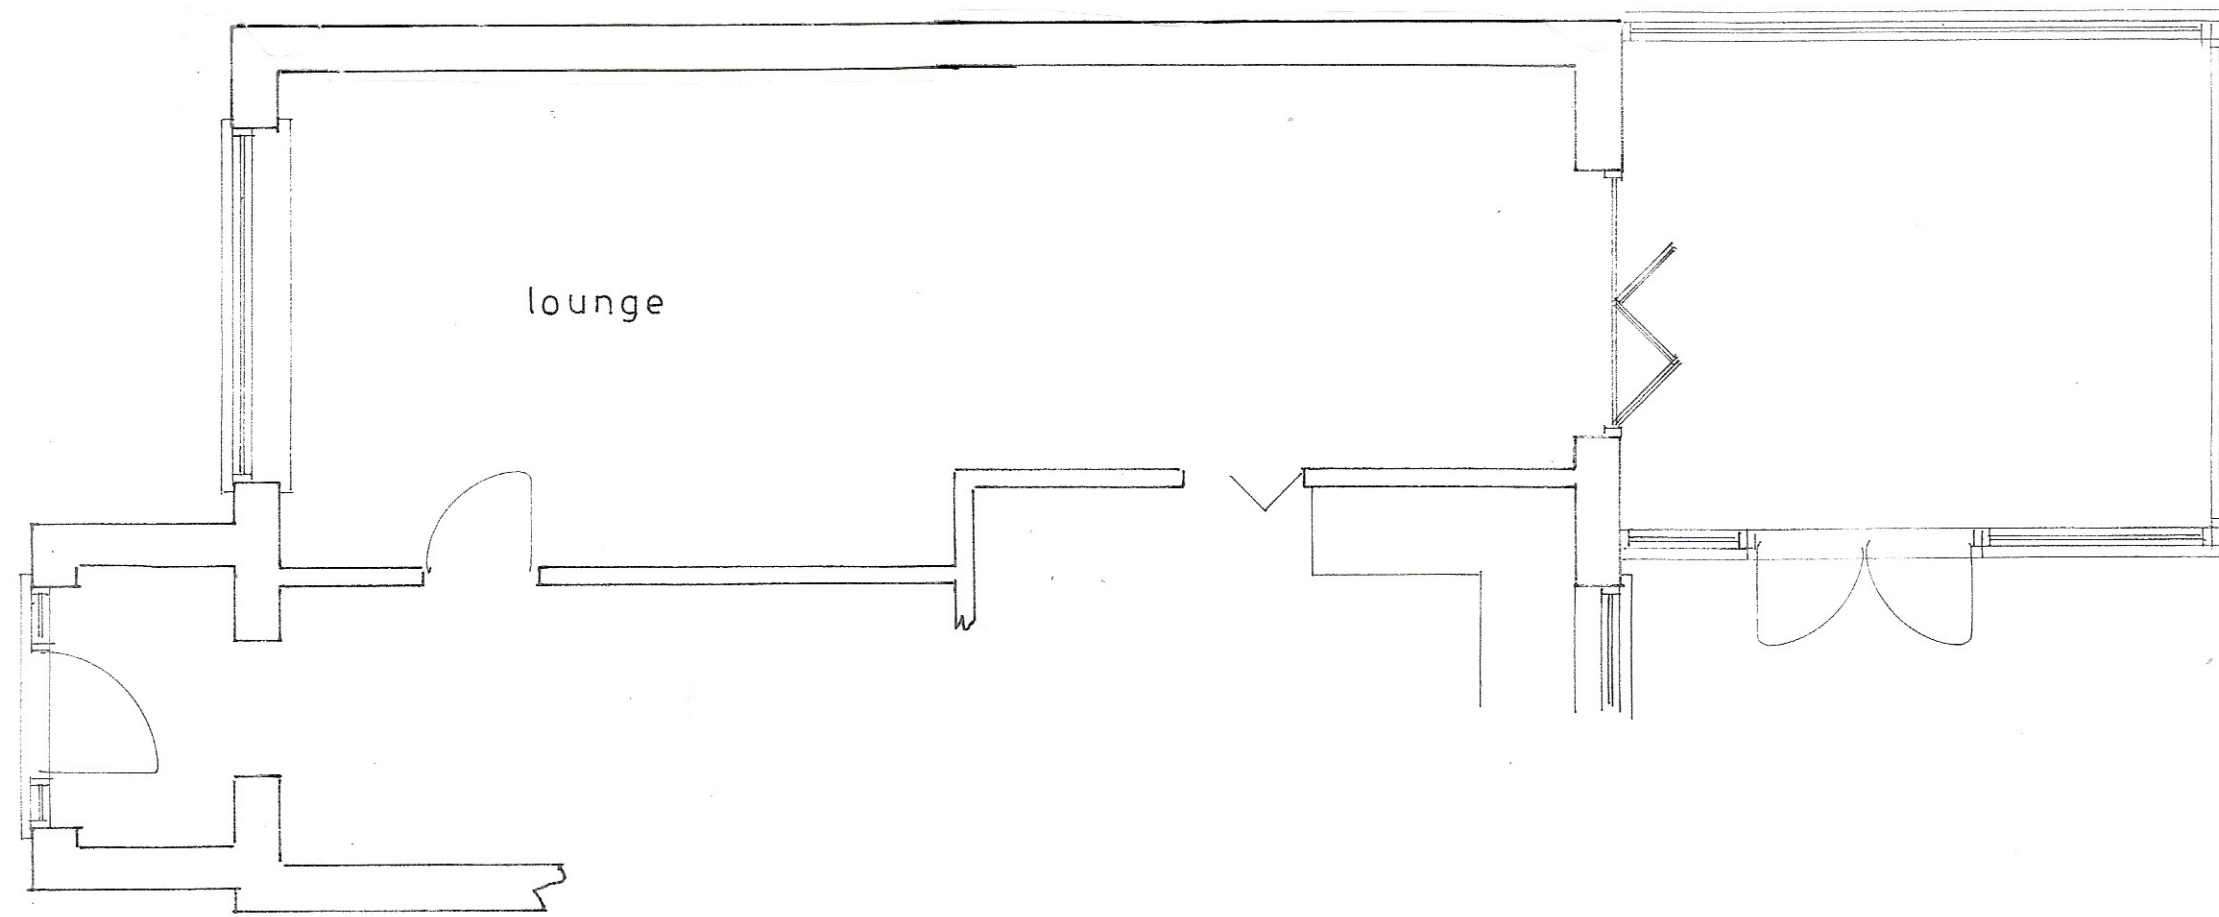


Plan

1 : 50

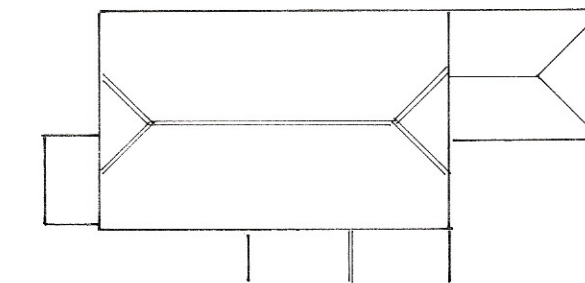

roof plan

1 : 200

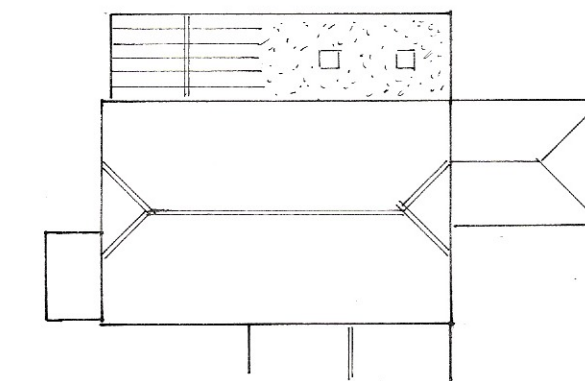

proposed roof plan

sheet 2

of 2

Existing

PROPOSED SINGLE STOREY EXTENSION AT 15, GILWYNES, ALDWICK
FOR MR. & MRS. R. TUPPEN.

Bryan Butcher
Rainbow Cottage
Nyetimber Lane
Bognor Regis PO21 3JX
01243 266871
07973 233442
bryan.butcher@btinternet.com
www.bryanbutcher.com