



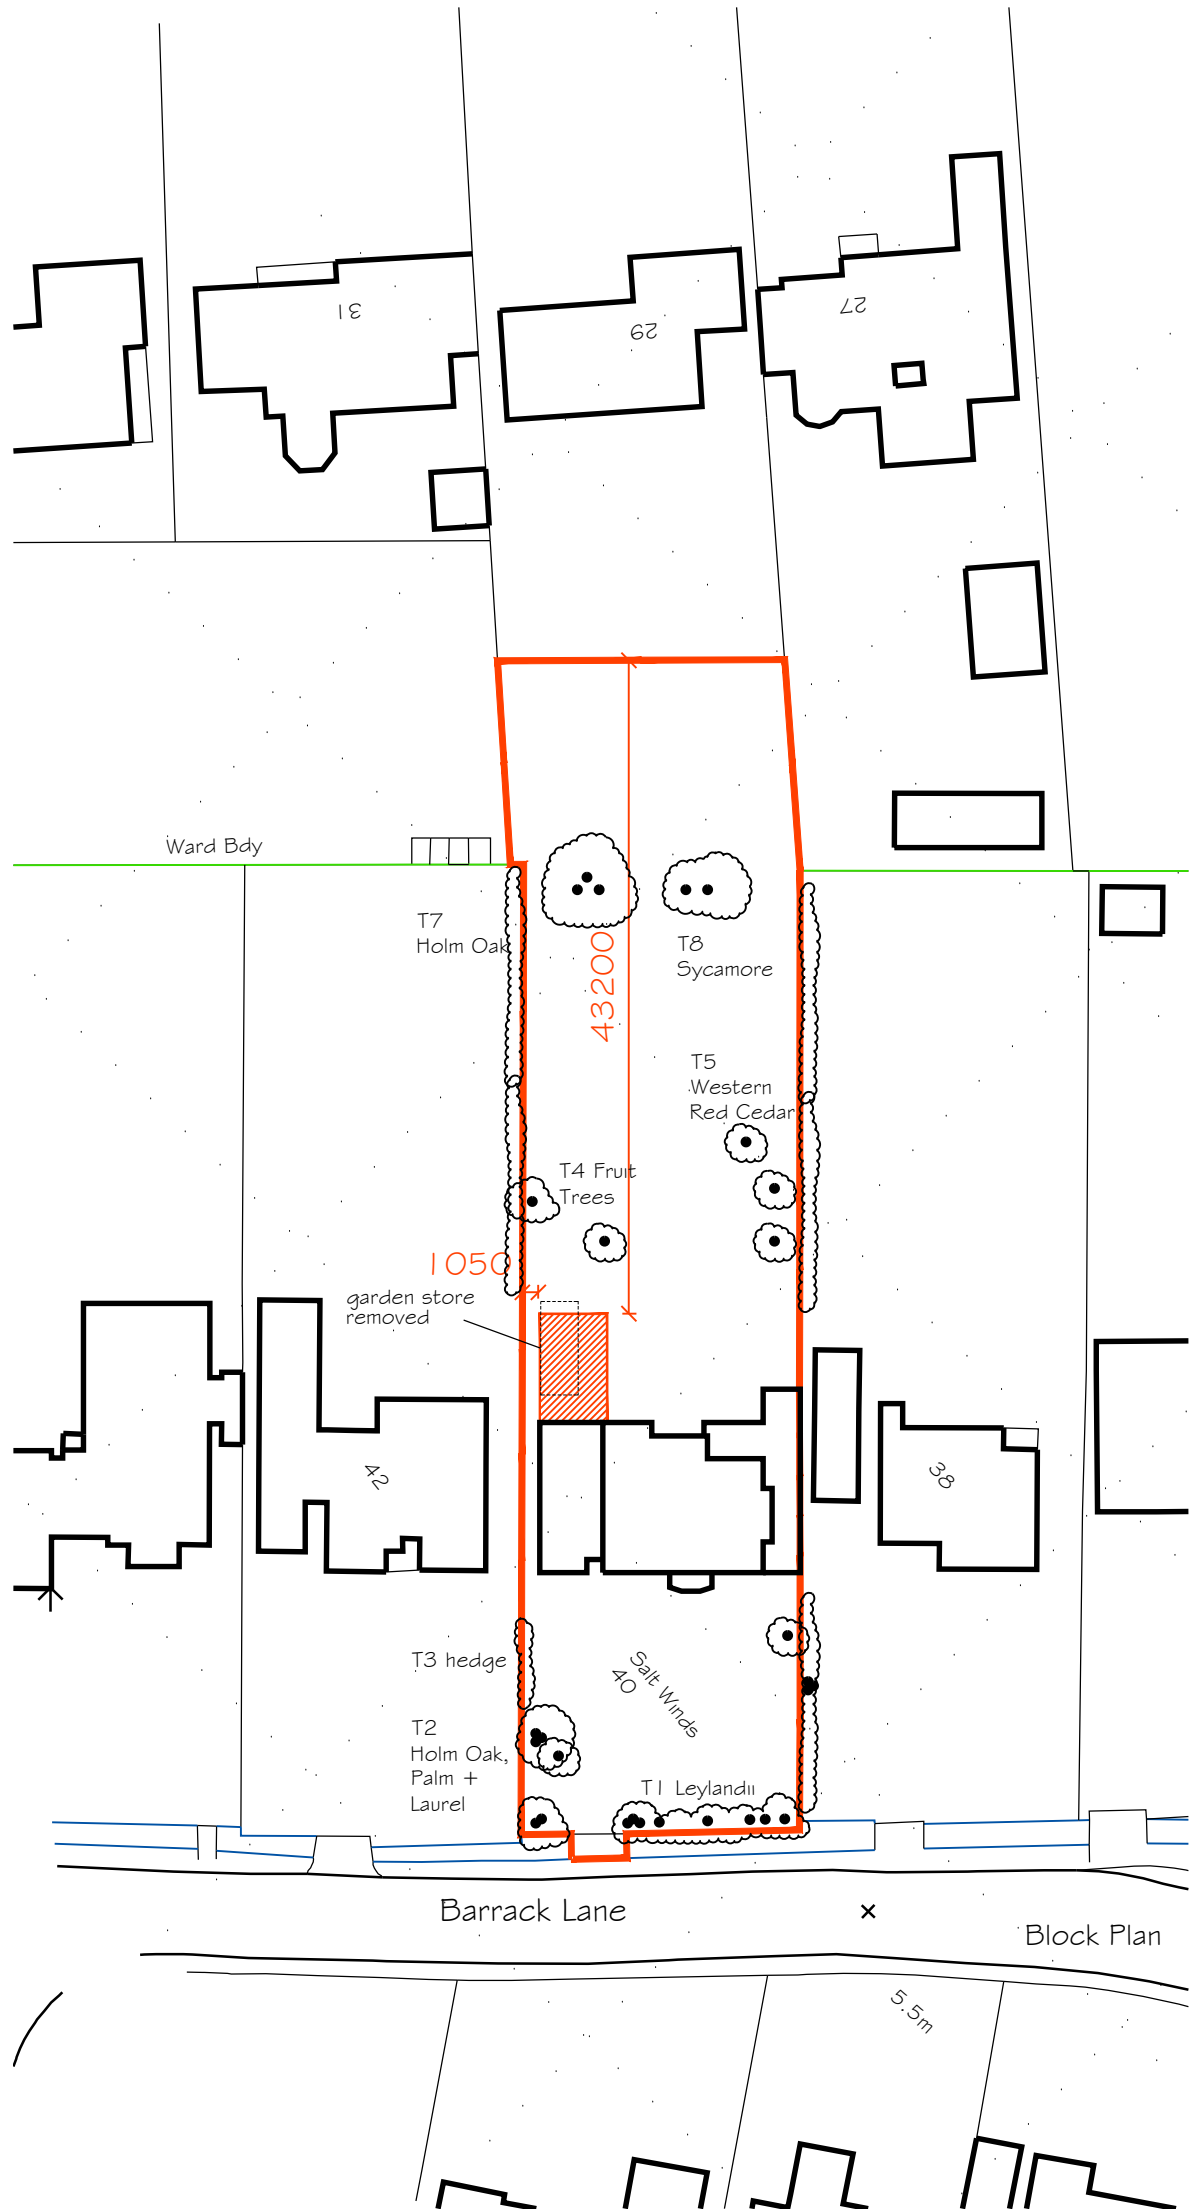

Location Plan

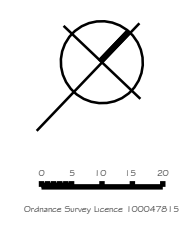

NOTES:

Dimensions to be checked on site before placing material orders or commencing work.

Any discrepancies shall be reported immediately.

Do not scale from these drawings except for planning purposes.

Use figured dimensions only.

Where applicable this drawing is to be read in conjunction with other consultants' drawings.

This drawing is the copyright of hda projects ltd.

| Rev | Date | Amendment |
|-----|------|-----------|
|-----|------|-----------|

**hda projects**

St Johns House - St Johns Street  
Chichester - West Sussex - PO19 1UU  
Tel: 07881287017  
e-mail: hda.projects@talktalk.net

For  
Mr+Mrs L Goater

Project  
40 Barrack Lane  
Bognor Regis  
West Sussex  
PO21 4DB

Title  
Block + Location Plans

| Date       | Drawn  | Scale              | Checked  |
|------------|--------|--------------------|----------|
| Nov 2021   | wm     | 1:500 + 1:250 @ A3 |          |
| Job Number | Prefix | Drawing Number     | Revision |
| 2021 46    | P      | 01                 |          |