




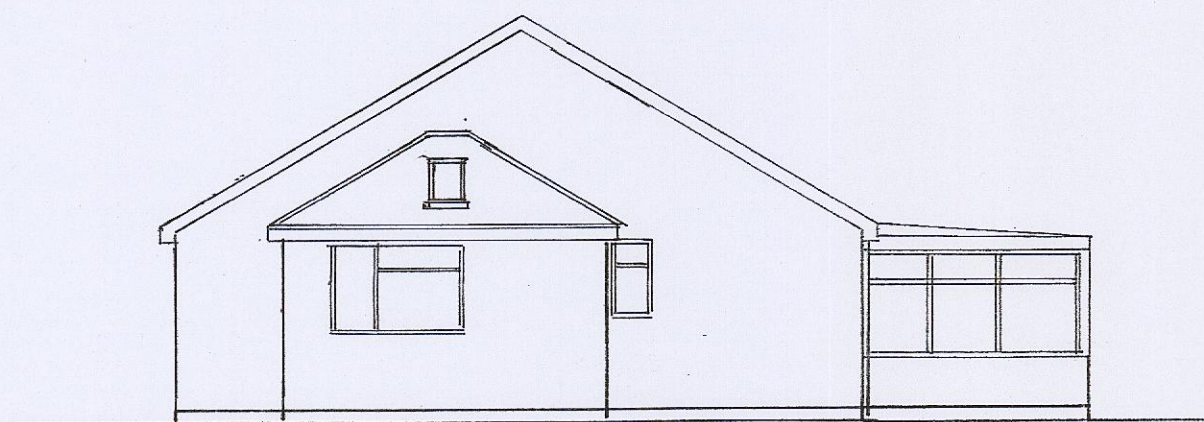

south-west

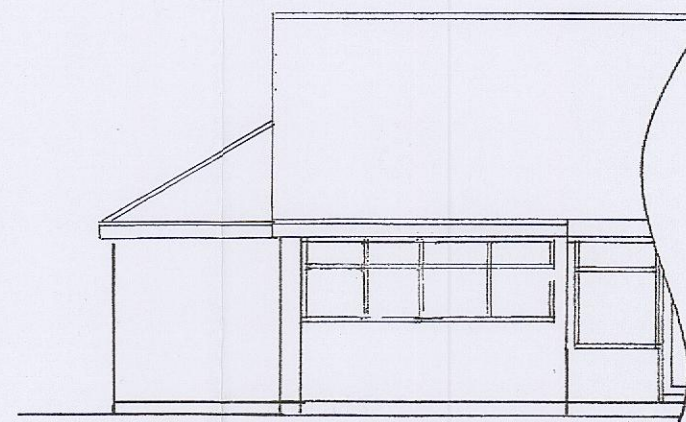


south-east

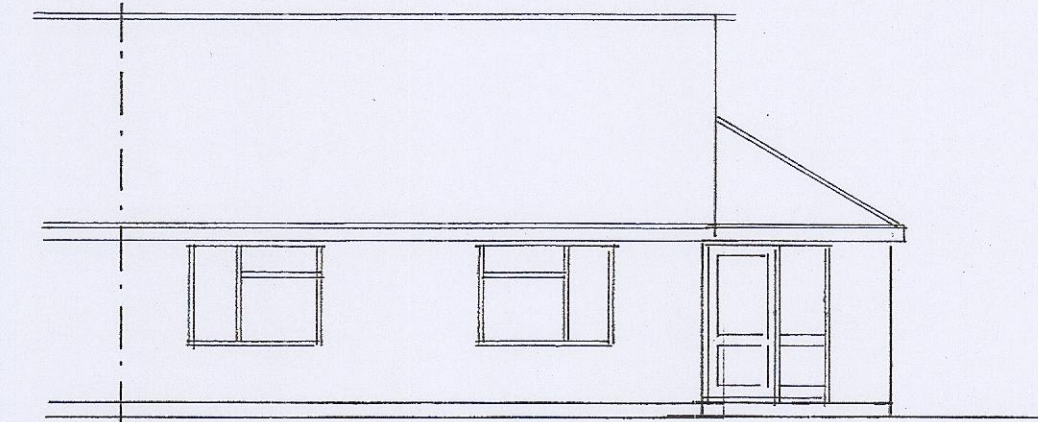


north-west

1 : 100

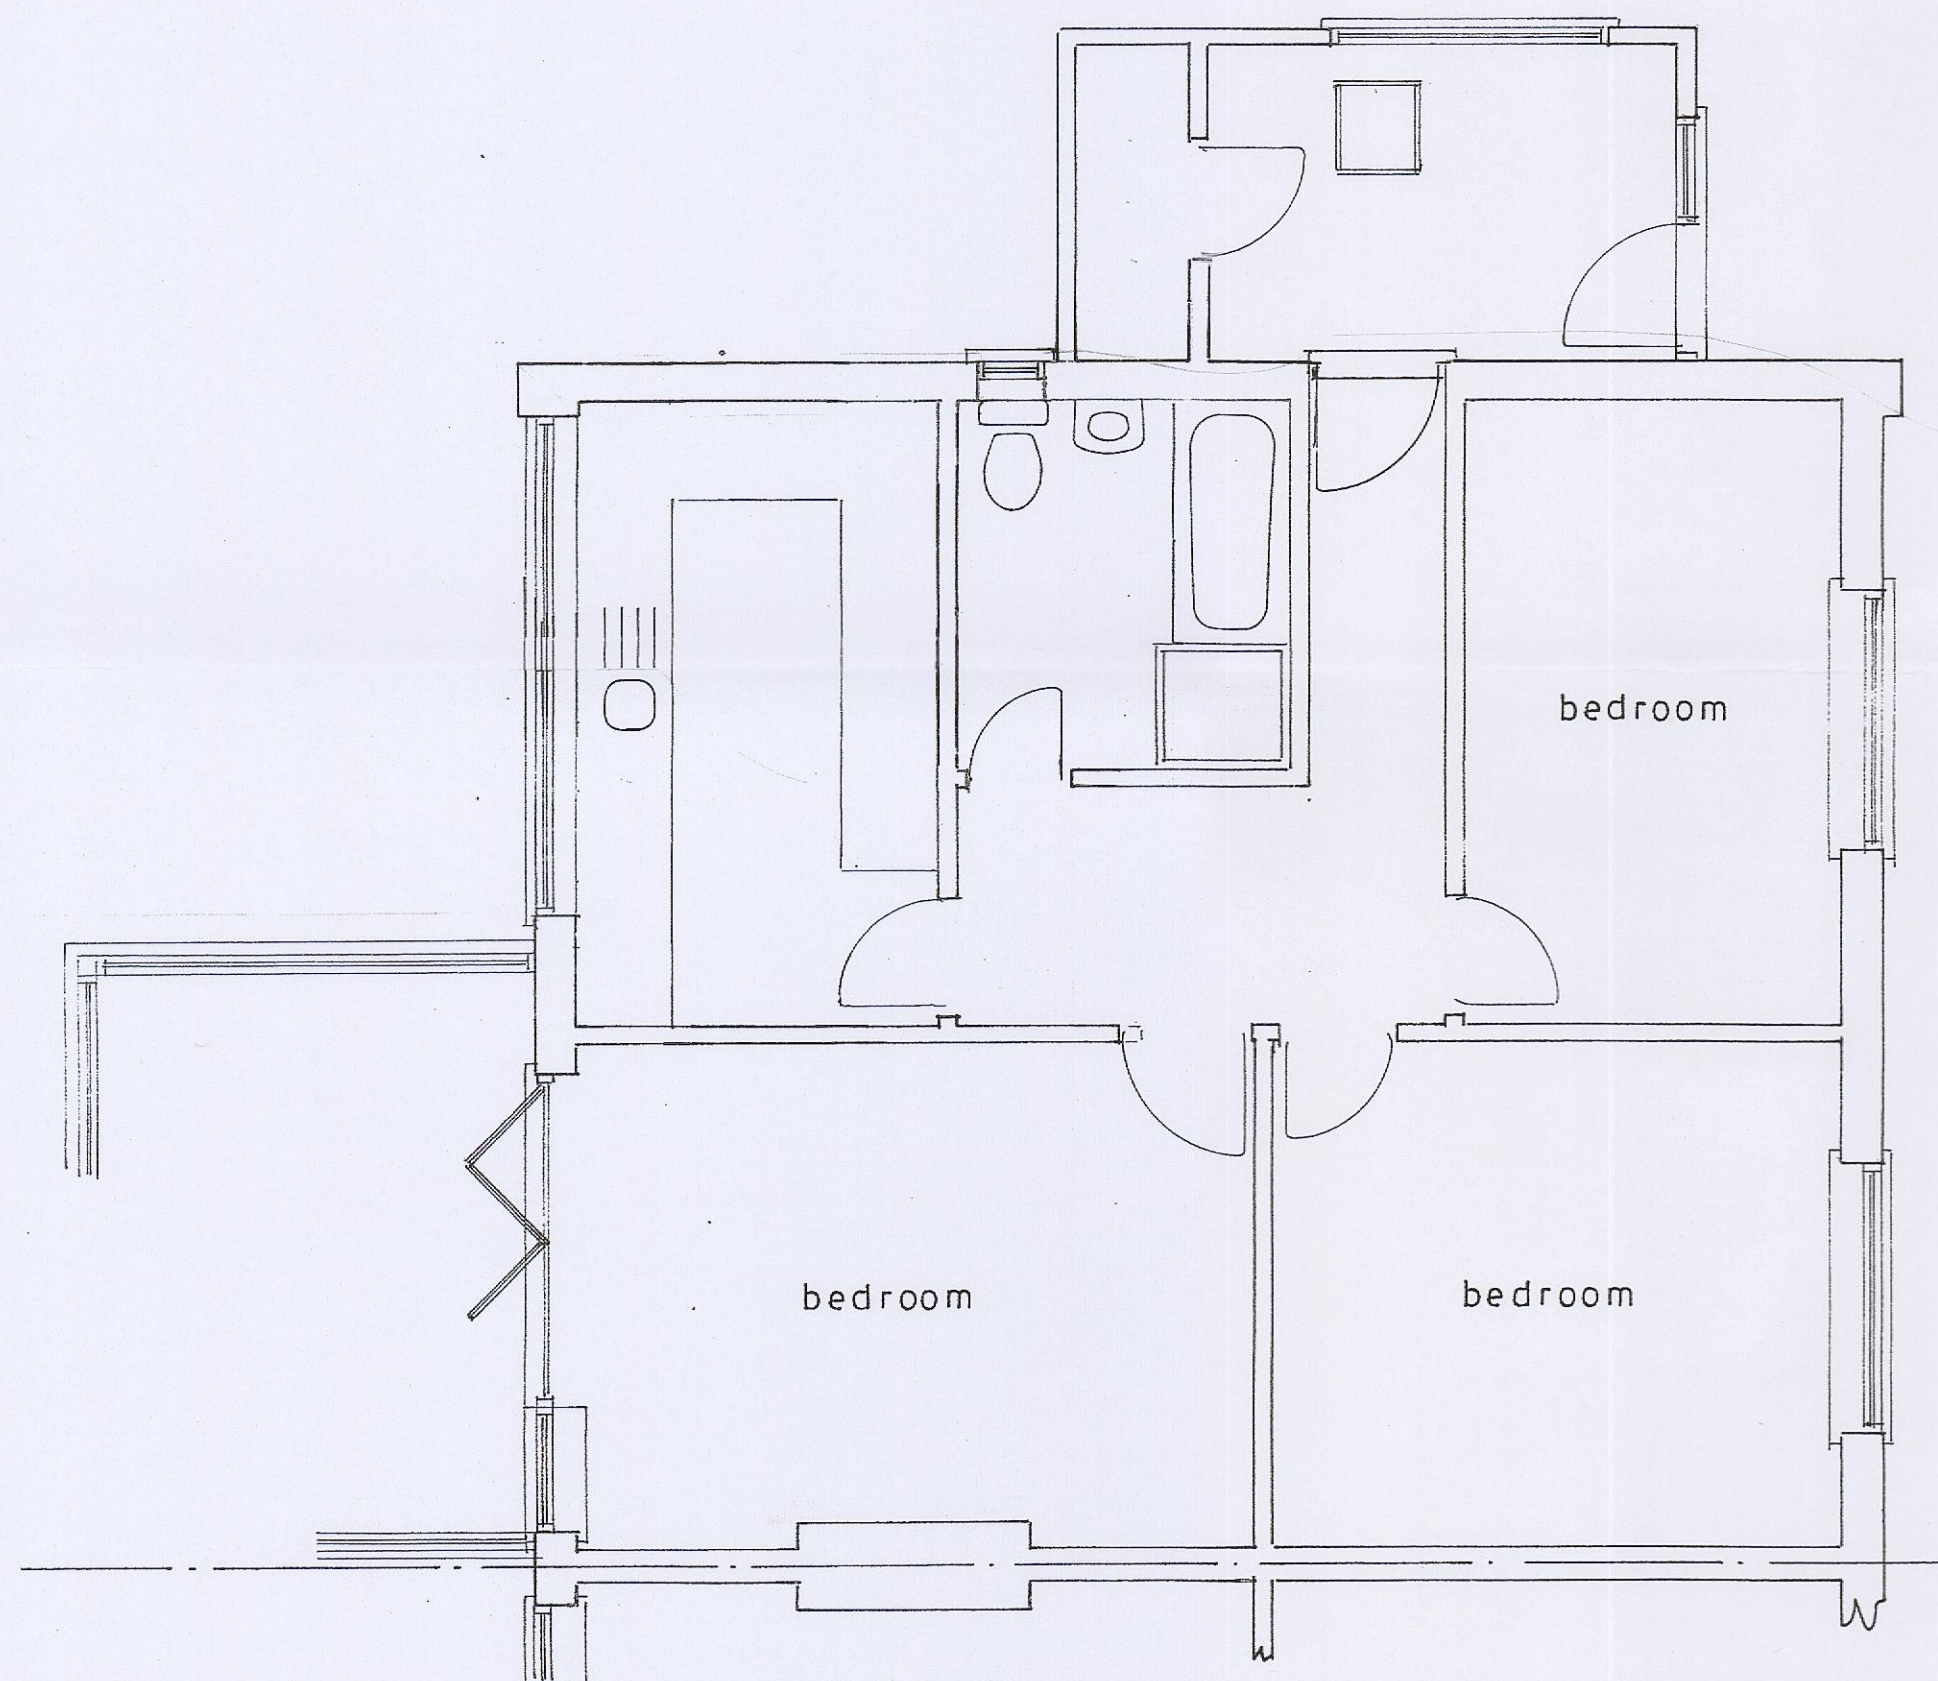


Plan

1 : 50

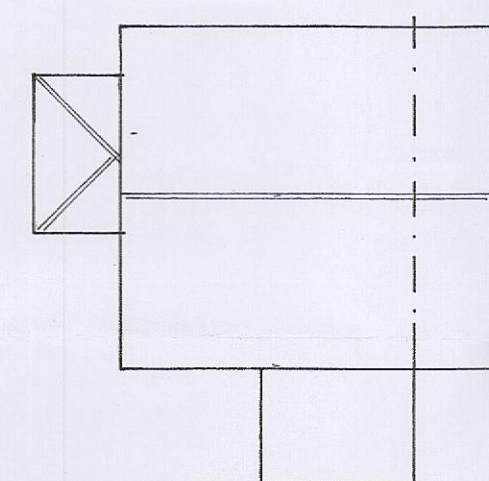

roof plan

1 : 200

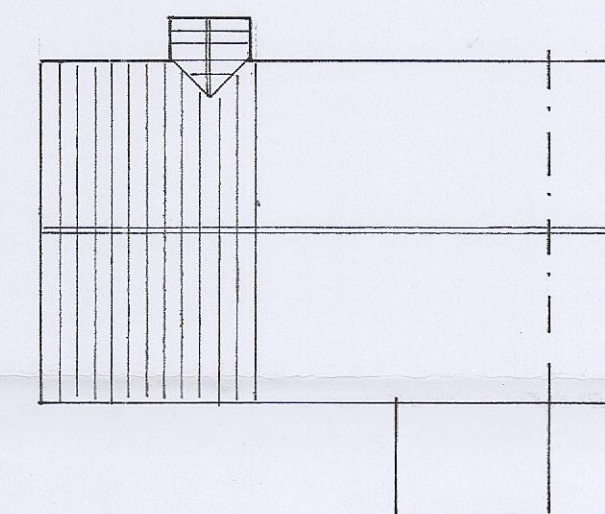

proposed roof plan

Existing

PROPOSED SINGLE STOREY EXTENSION AT 11, CAMBRIDGE WALK, WEST MEADS
FOR MR. & MRS. D. FEEK.

sheet 3 of 3

Bryan Butcher
Rainbow Cottage
Nyetimber Lane
Bognor Regis PO21 3JX
01243 266871
07973 233442
bryan.butcher@btinternet.com
www.bryanbutcher.com