
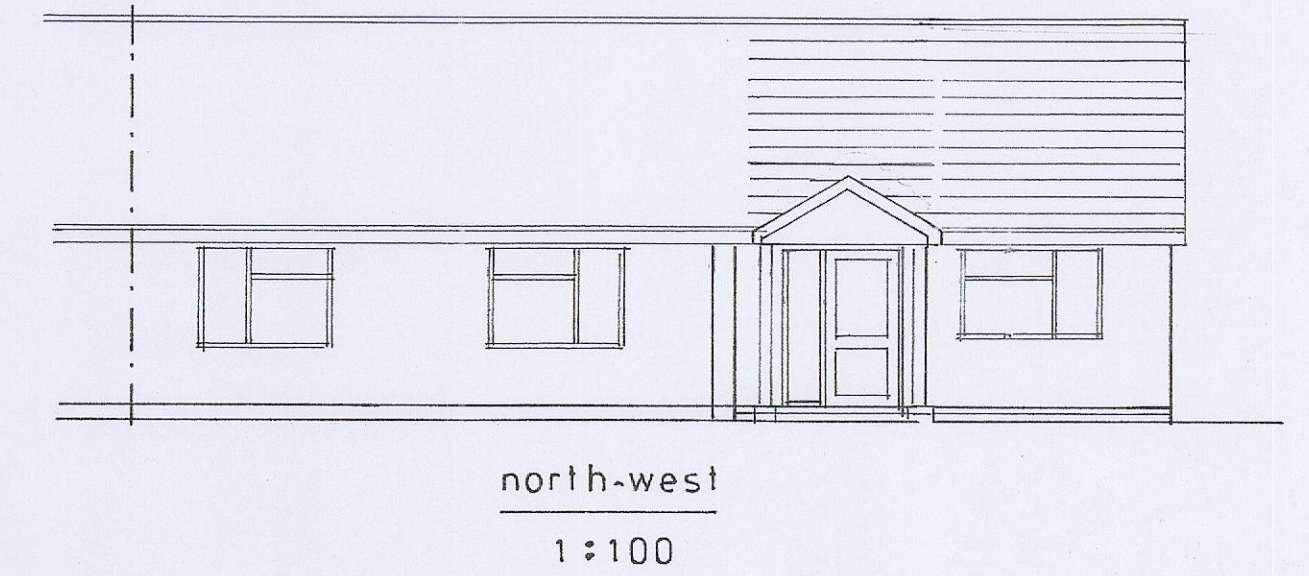


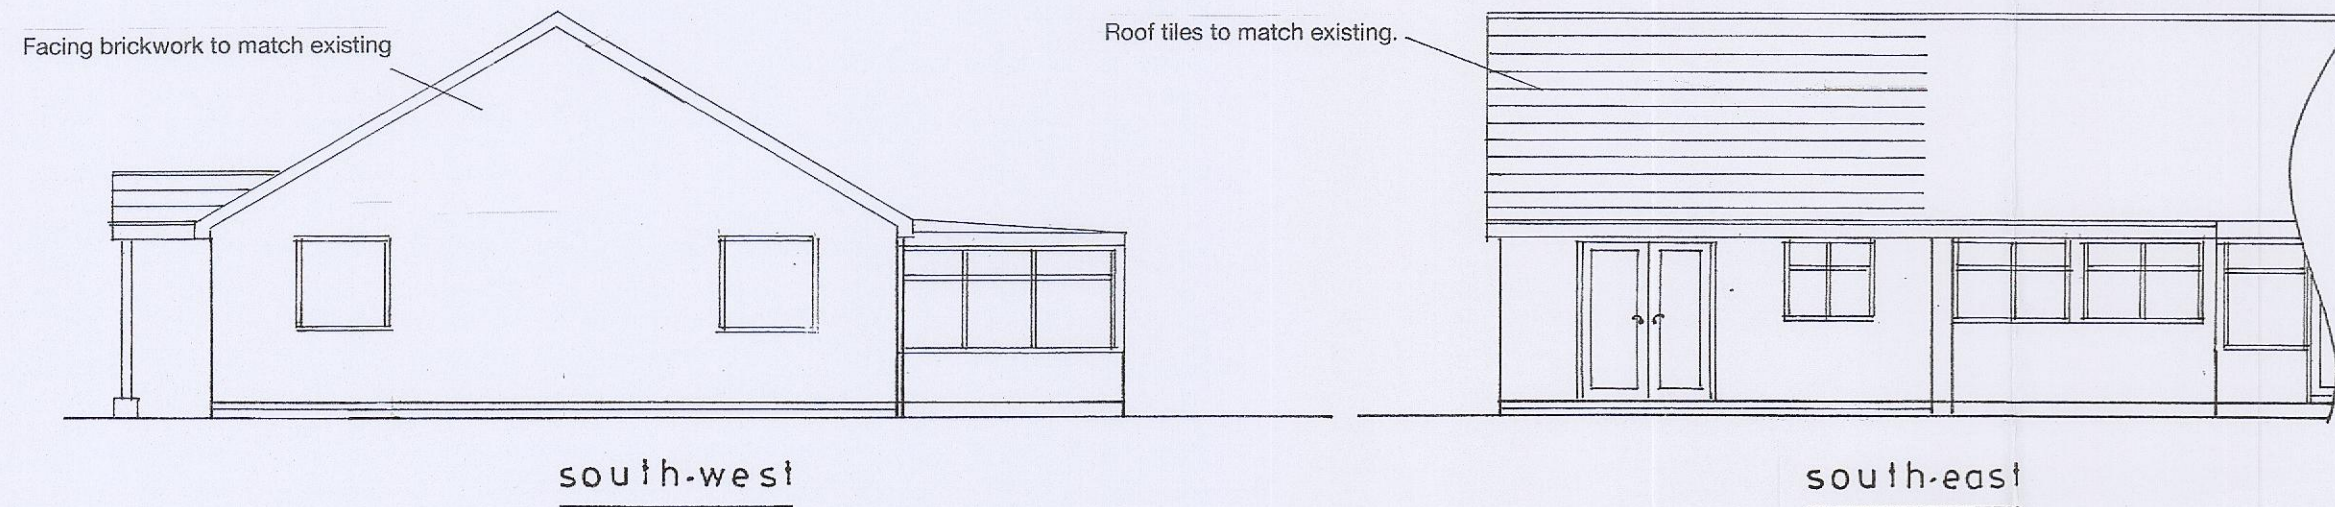

sheet 2 of 3

Proposed

PROPOSED SINGLE STOREY EXTENSION AT 11, CAMBRIDGE WALK, WEST MEADS
FOR MR. & MRS. D. FEEK.

Bryan Butcher
 Rainbow Cottage
 Nyetimber Lane
 Bognor Regis PO21 3JX
 01243 266871
 07973 233442
 bryan.butcher@btinternet.com
 www.bryanbutcher.com