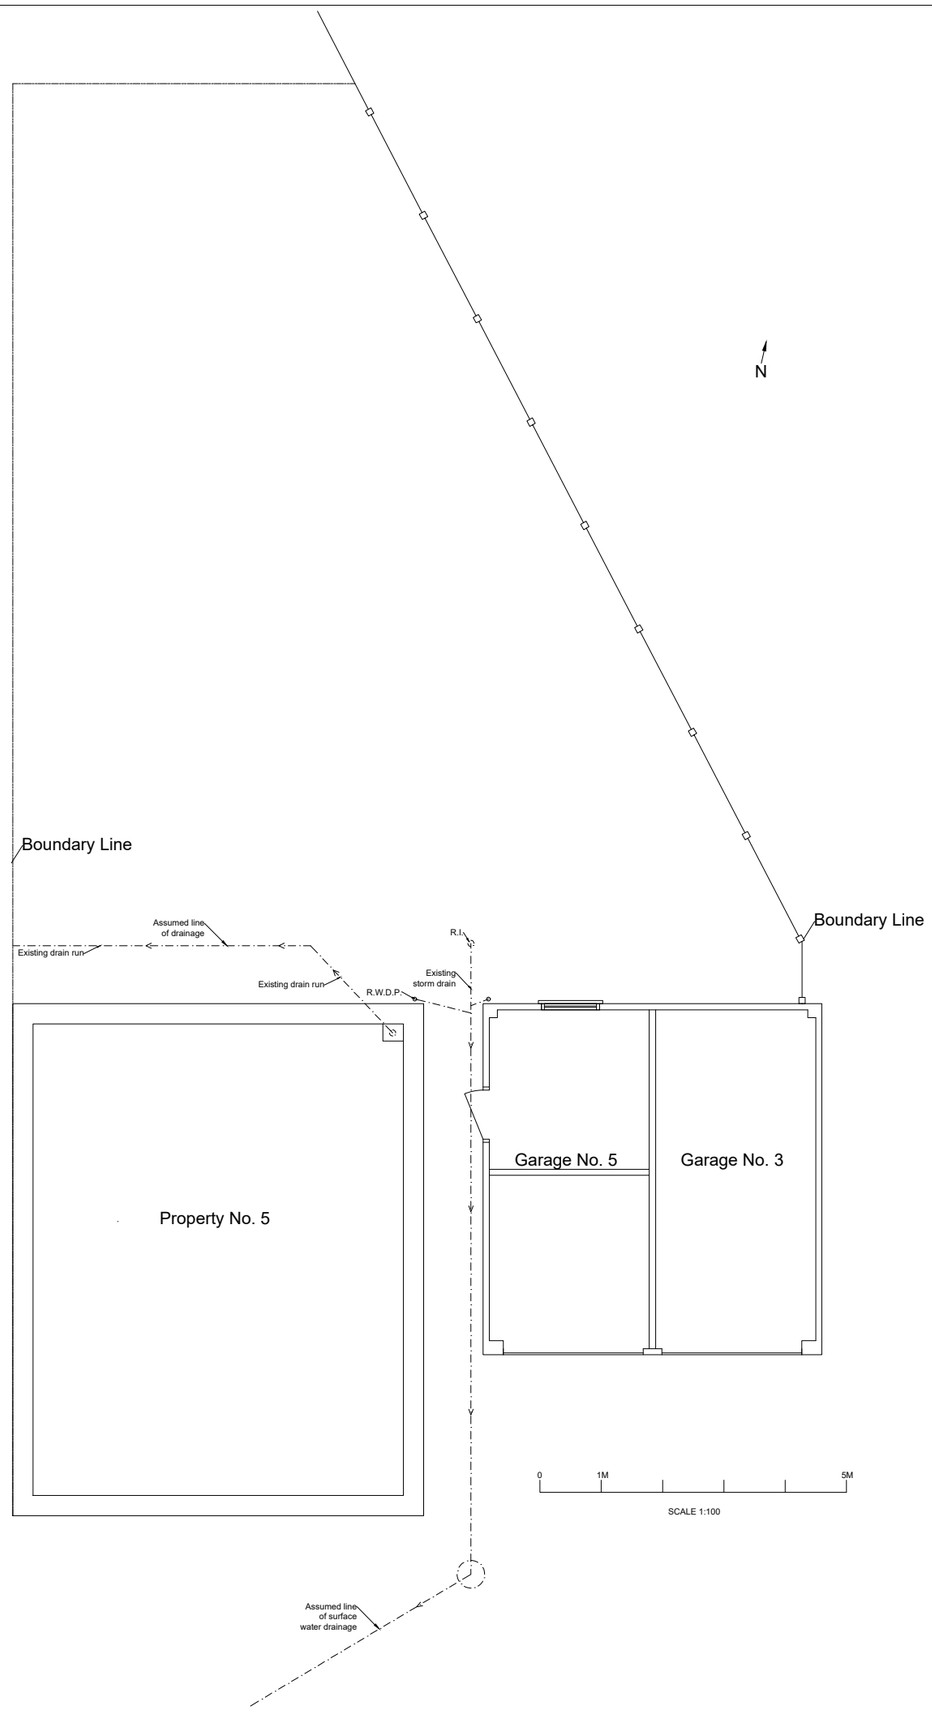

This drawing is for the purpose of planning and building control. Do not scale from this drawing for construction. The builder is responsible for checking on site all dimensions and relevant information prior to the commencement of work. All drawings to be validated by structural engineers report.

PLAN2BUILDSUSSEX.CO.UK

Mr. L.Briscombe
5 Cheveley Gardens, Bognor Regis
West Sussex PO21 4NF
EXISTING FLOORPLANS
A3 PAPER
Date: Feb,2026 Scale1:100 Dwg.no.EX.FP.