


ROOF/SKYLIGHT DETAIL

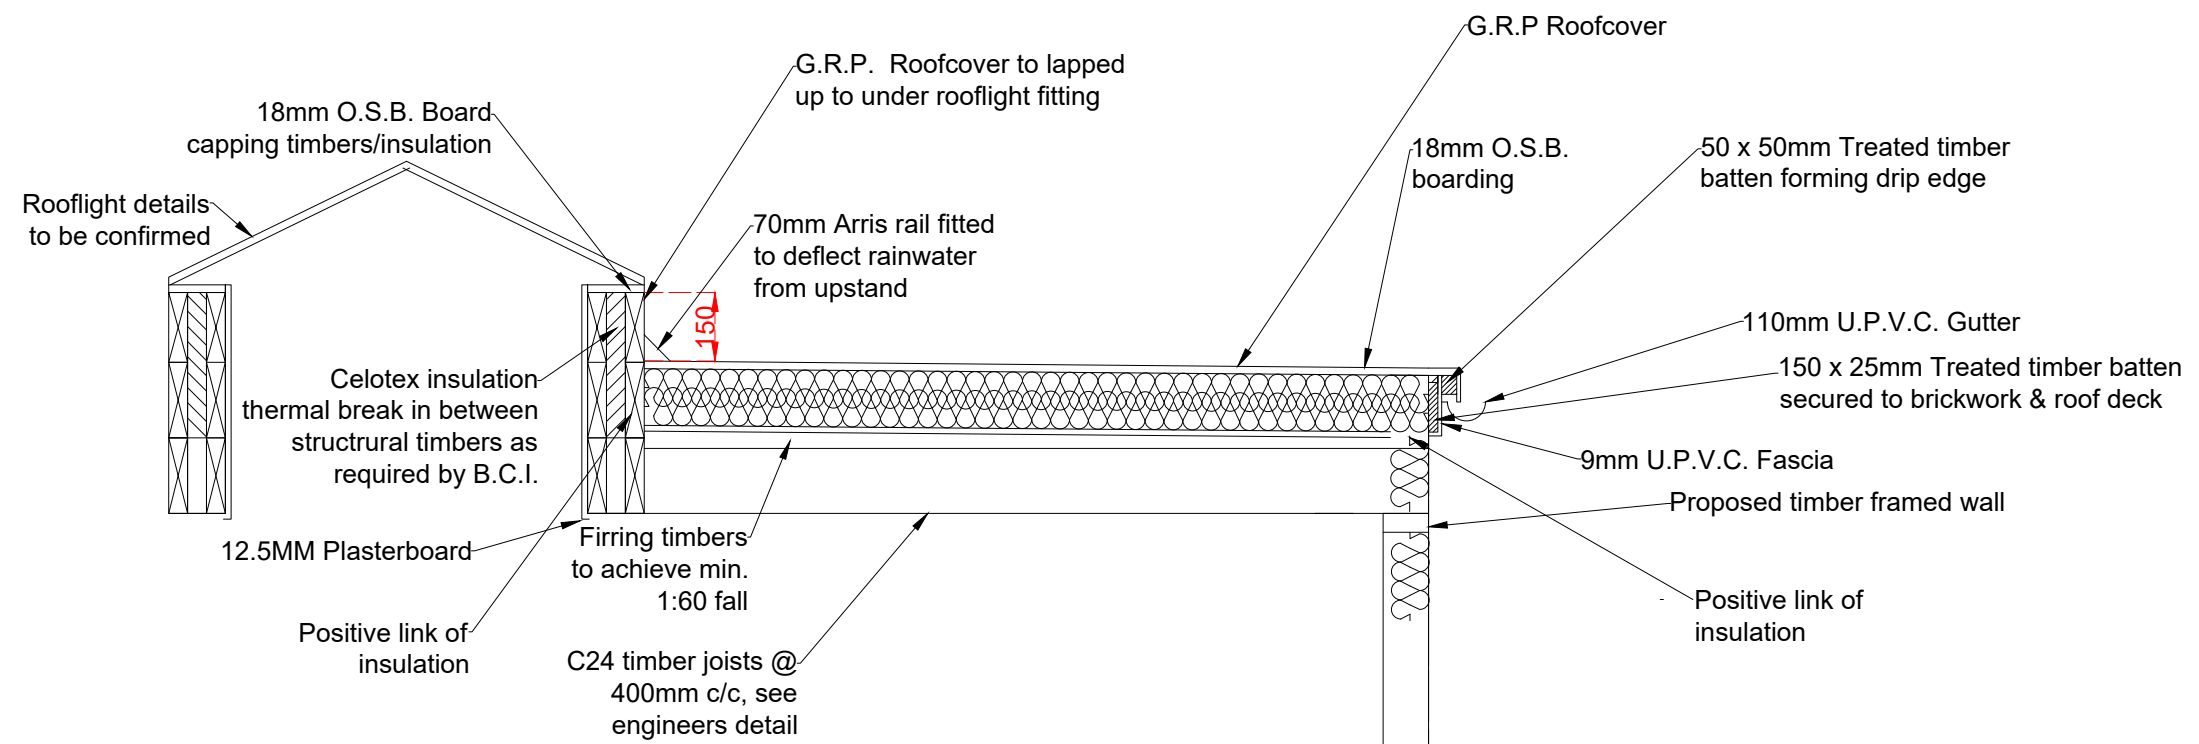

This drawing is for the purpose of planning and building control. Do not scale from this drawing for construction. The builder is responsible for checking on site all dimensions and relevant information prior to the commencement of work

PLAN2BUILDSUSSEX.CO.UK
TEL: 01243 26 73 25

Mr. L. Briscoombe
5 Cheveley Gardens, Bognor Regis,
West Sussex PO21 4NF
SKYLIGHT DETAILS A3 PAPER
Date: Feb 2026 No Scale Dwg.no. SK. 01