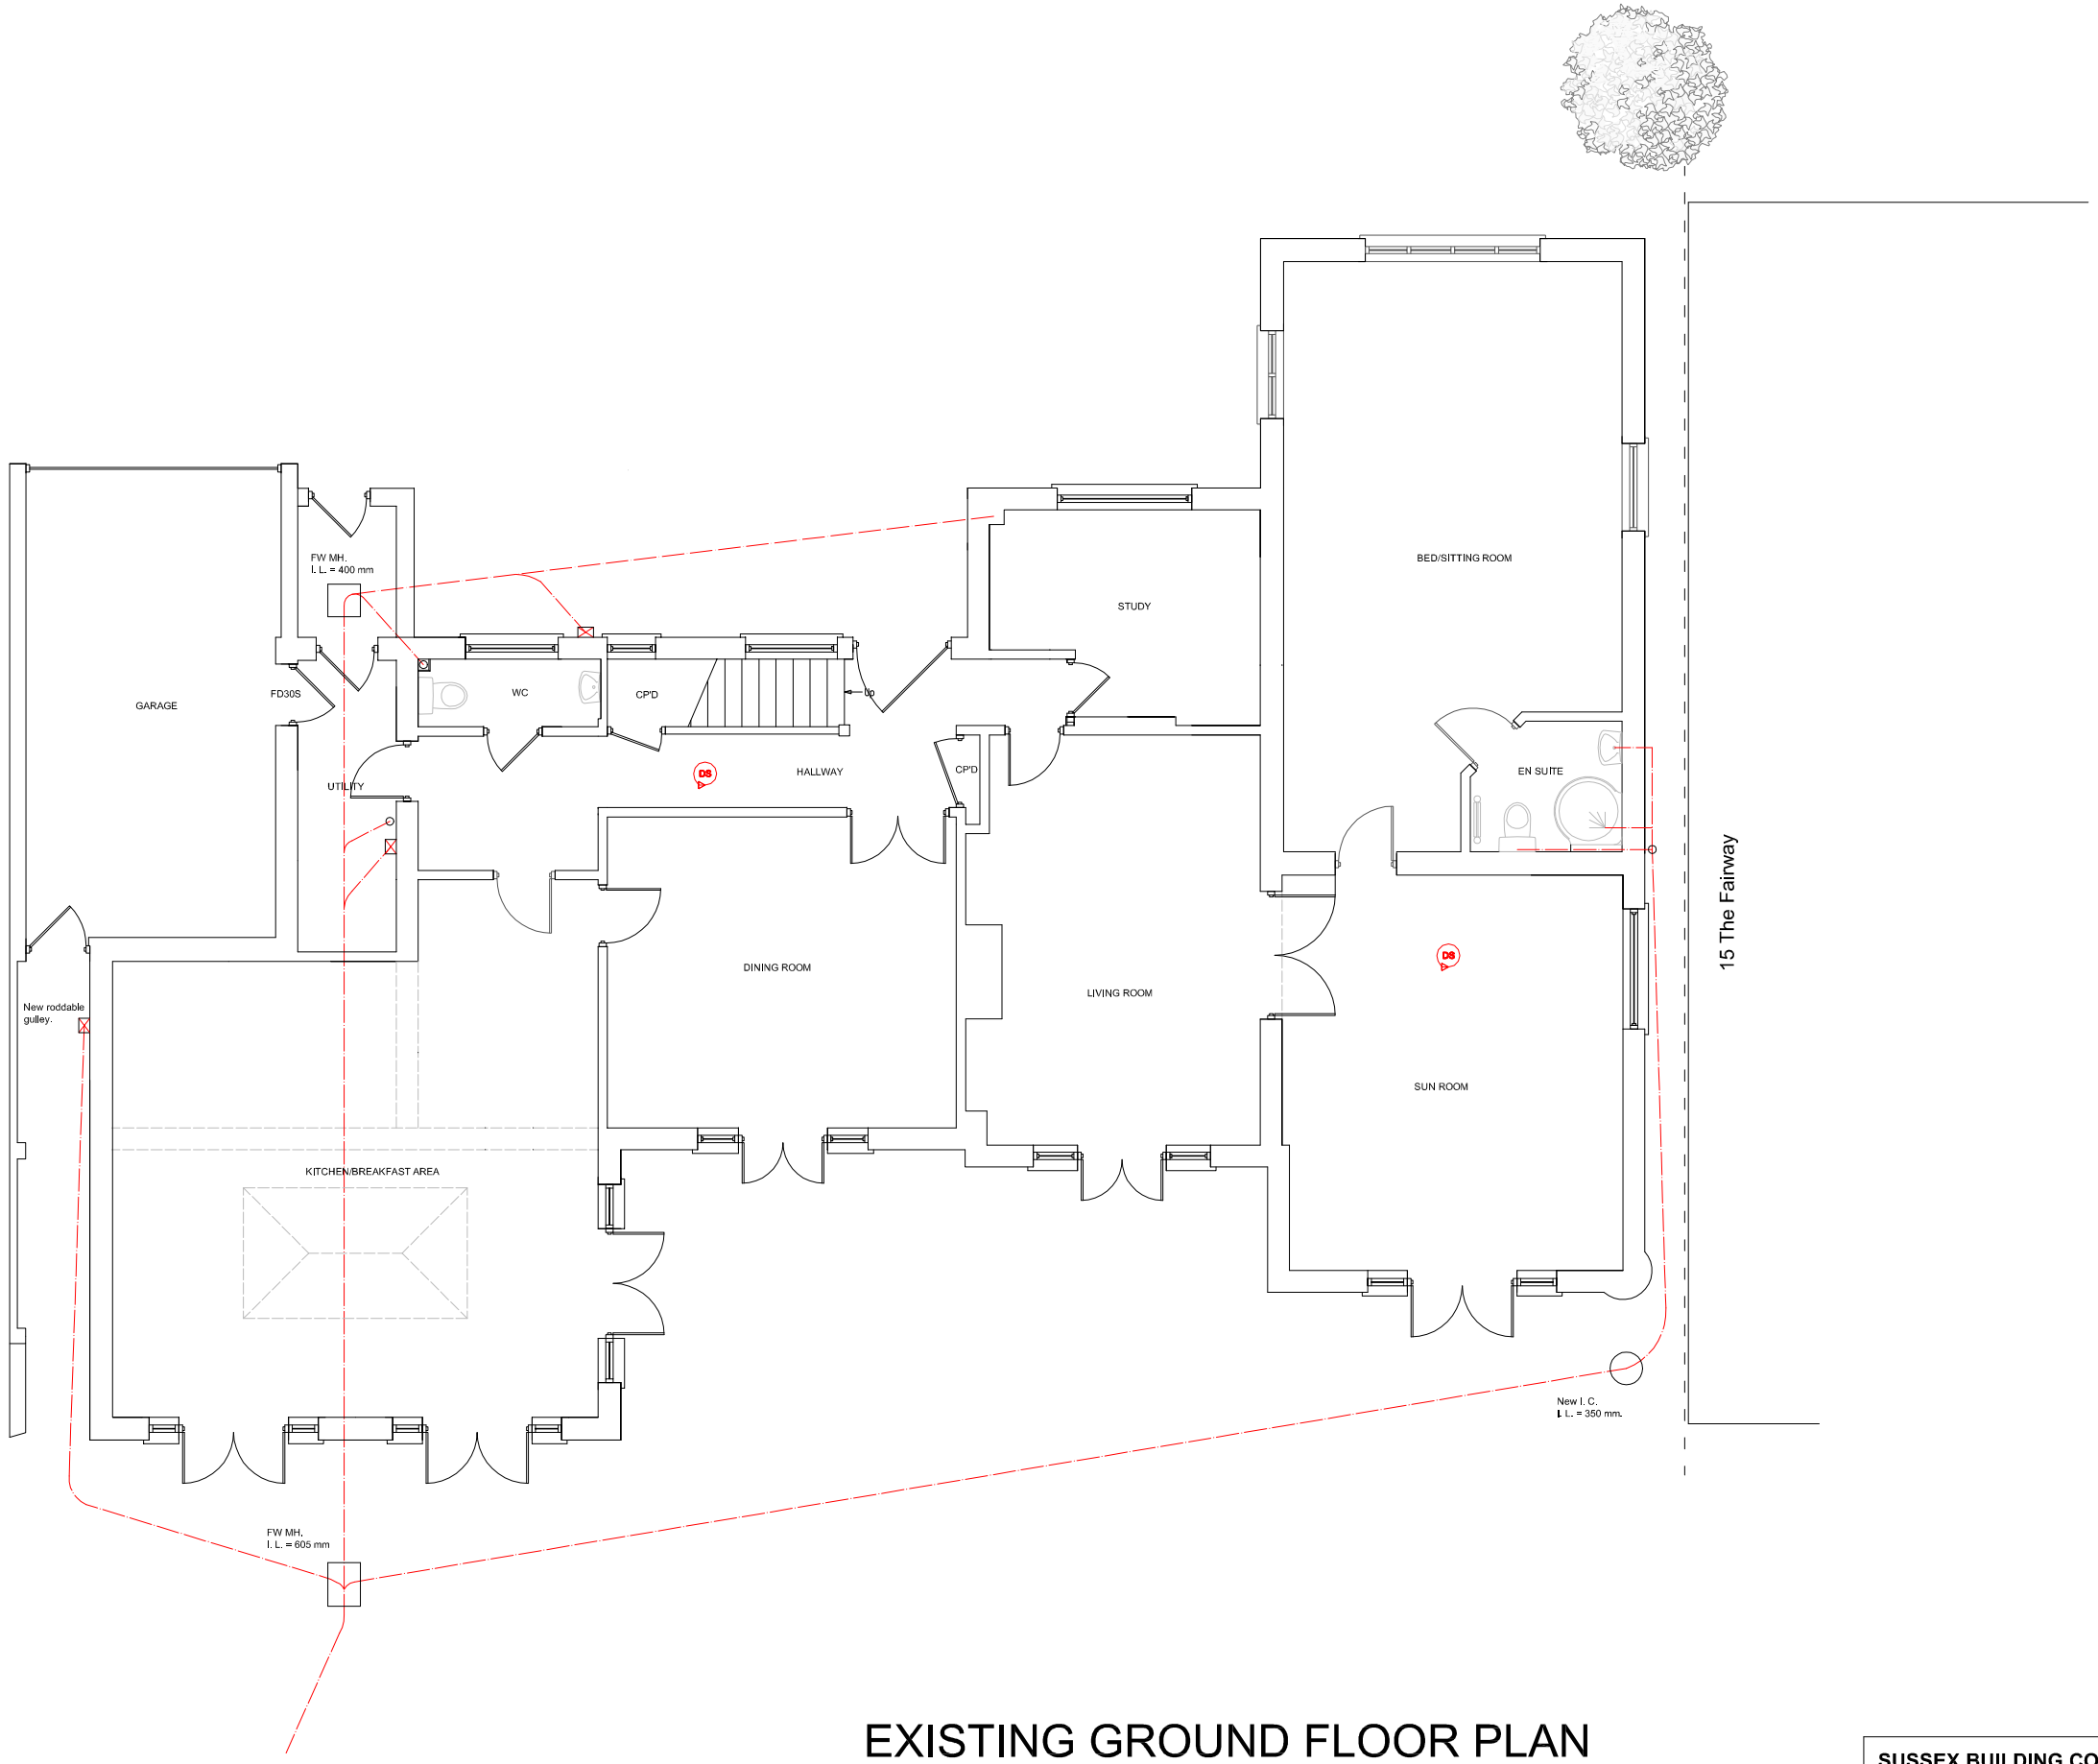


EXISTING GROUND FLOOR PLAN

SCALE 0 2 4 6 8 10 METRES

SUSSEX BUILDING CONSULTANCY LIMITED

16 THE FAIRWAY, ALDWICK,
BOGNOR REGIS, WEST SUSSEX.

SCALE - 1/100 REV - DATE - 28/10/2019

partner LABC

3 NORTHCOTE ROAD
BOGNOR REGIS
PO21 5LZ

TEL - (01243) 861379

ARUN DISTRICT COUNCIL AW/320/HH