



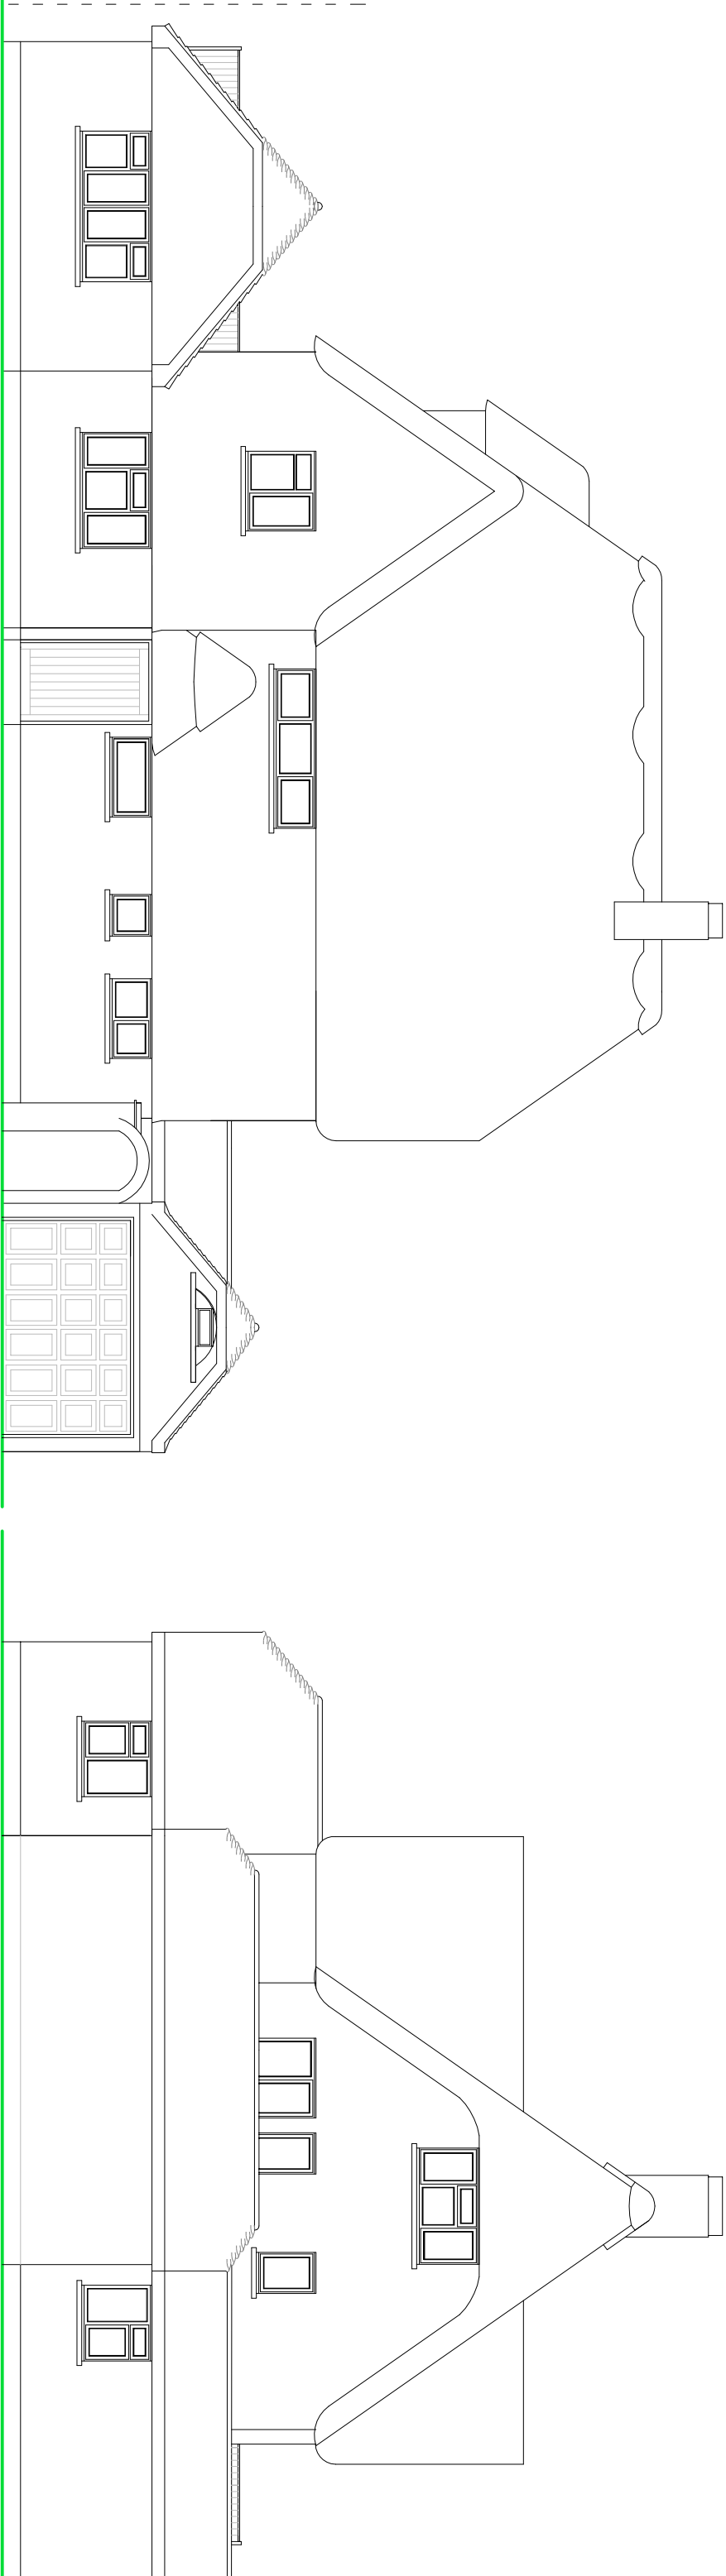

FRONT ELEVATION

SIDE ELEVATION

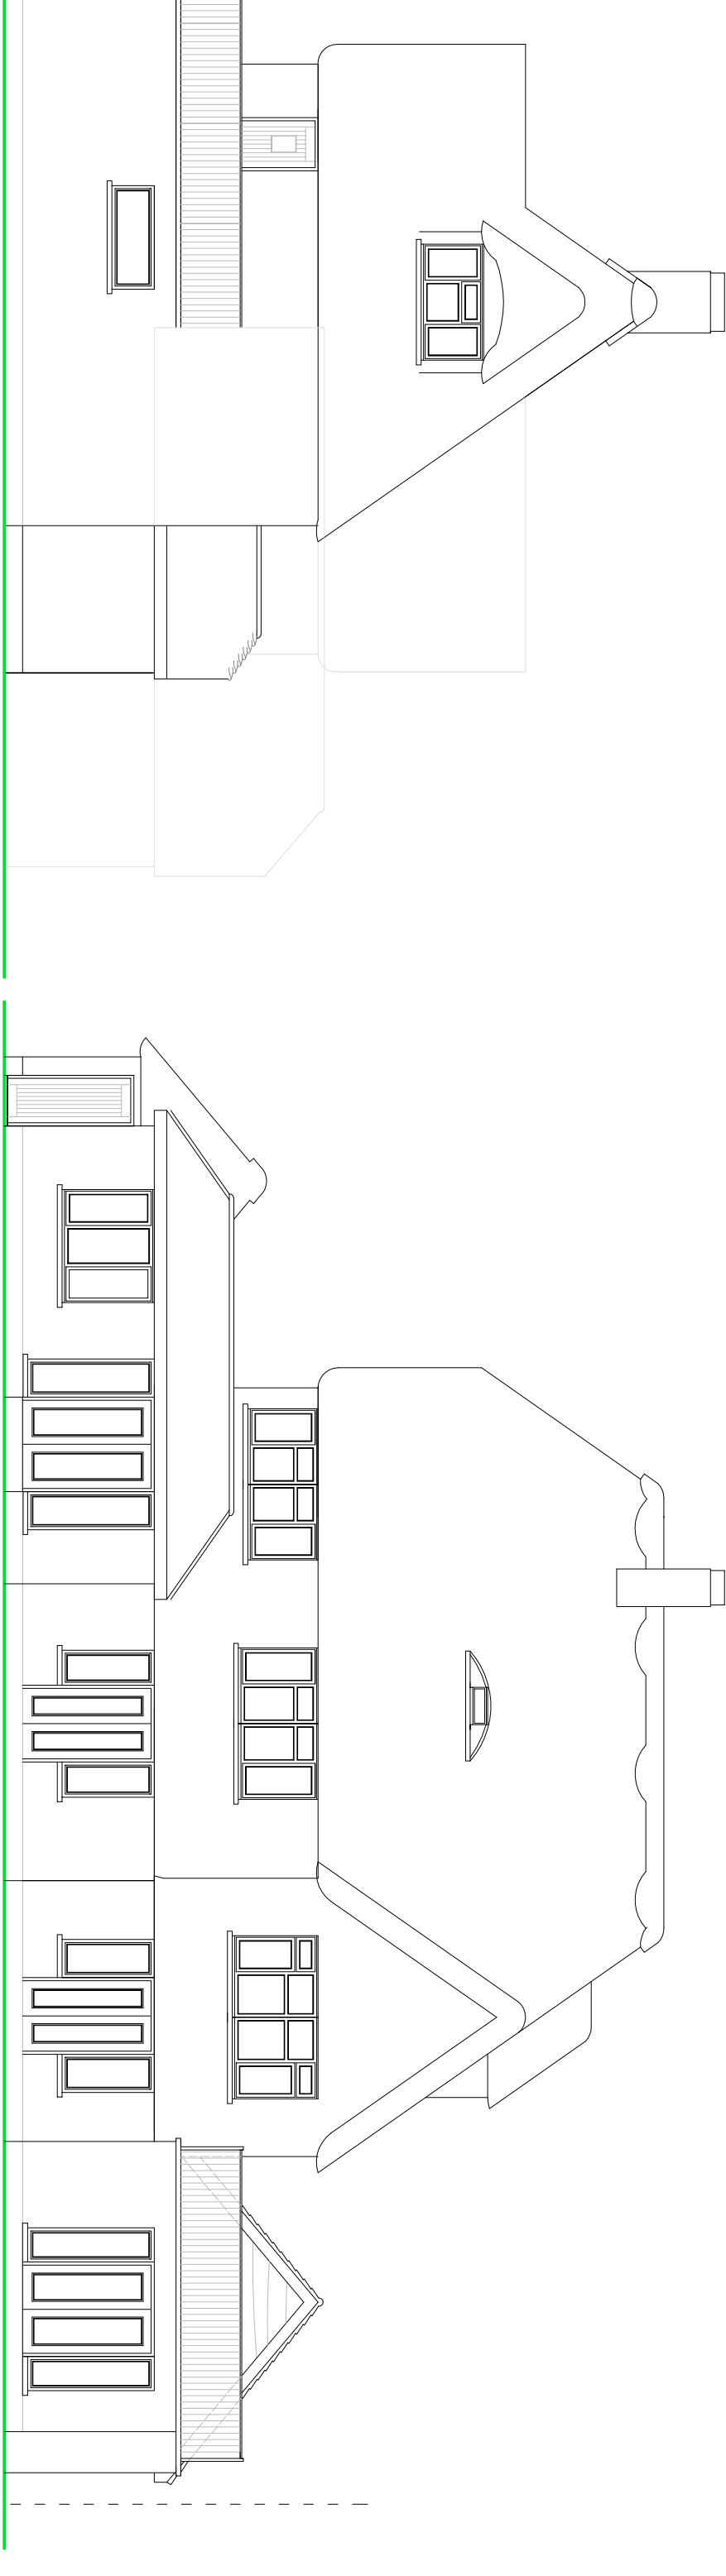


SIDE ELEVATION

REAR ELEVATION

NOTES

- ROOF - Plain clay tiles to pitched roof.
- WALLS - Mixture of painted calcium silicate brickwork and Elm boarding cladding to external walls.
- WINDOWS/DOORS - White framed PVC double glazed units.

EXISTING ELEVATIONS

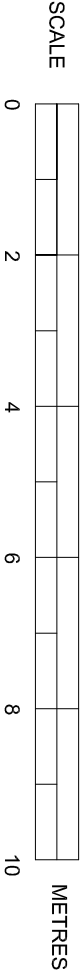

SUSSEX BUILDING CONSULTANCY LIMITED

16 THE FAIRWAY, ALDWICK,
BOGNOR REGIS, WEST SUSSEX.

SCALE - 1/100 REV - DATE - 28/10/2019

LABC
PARTNER
3 NORTHCOOTE ROAD
PO21 1LZ
BOGNOR REGIS
TEL - (01243) 861379