


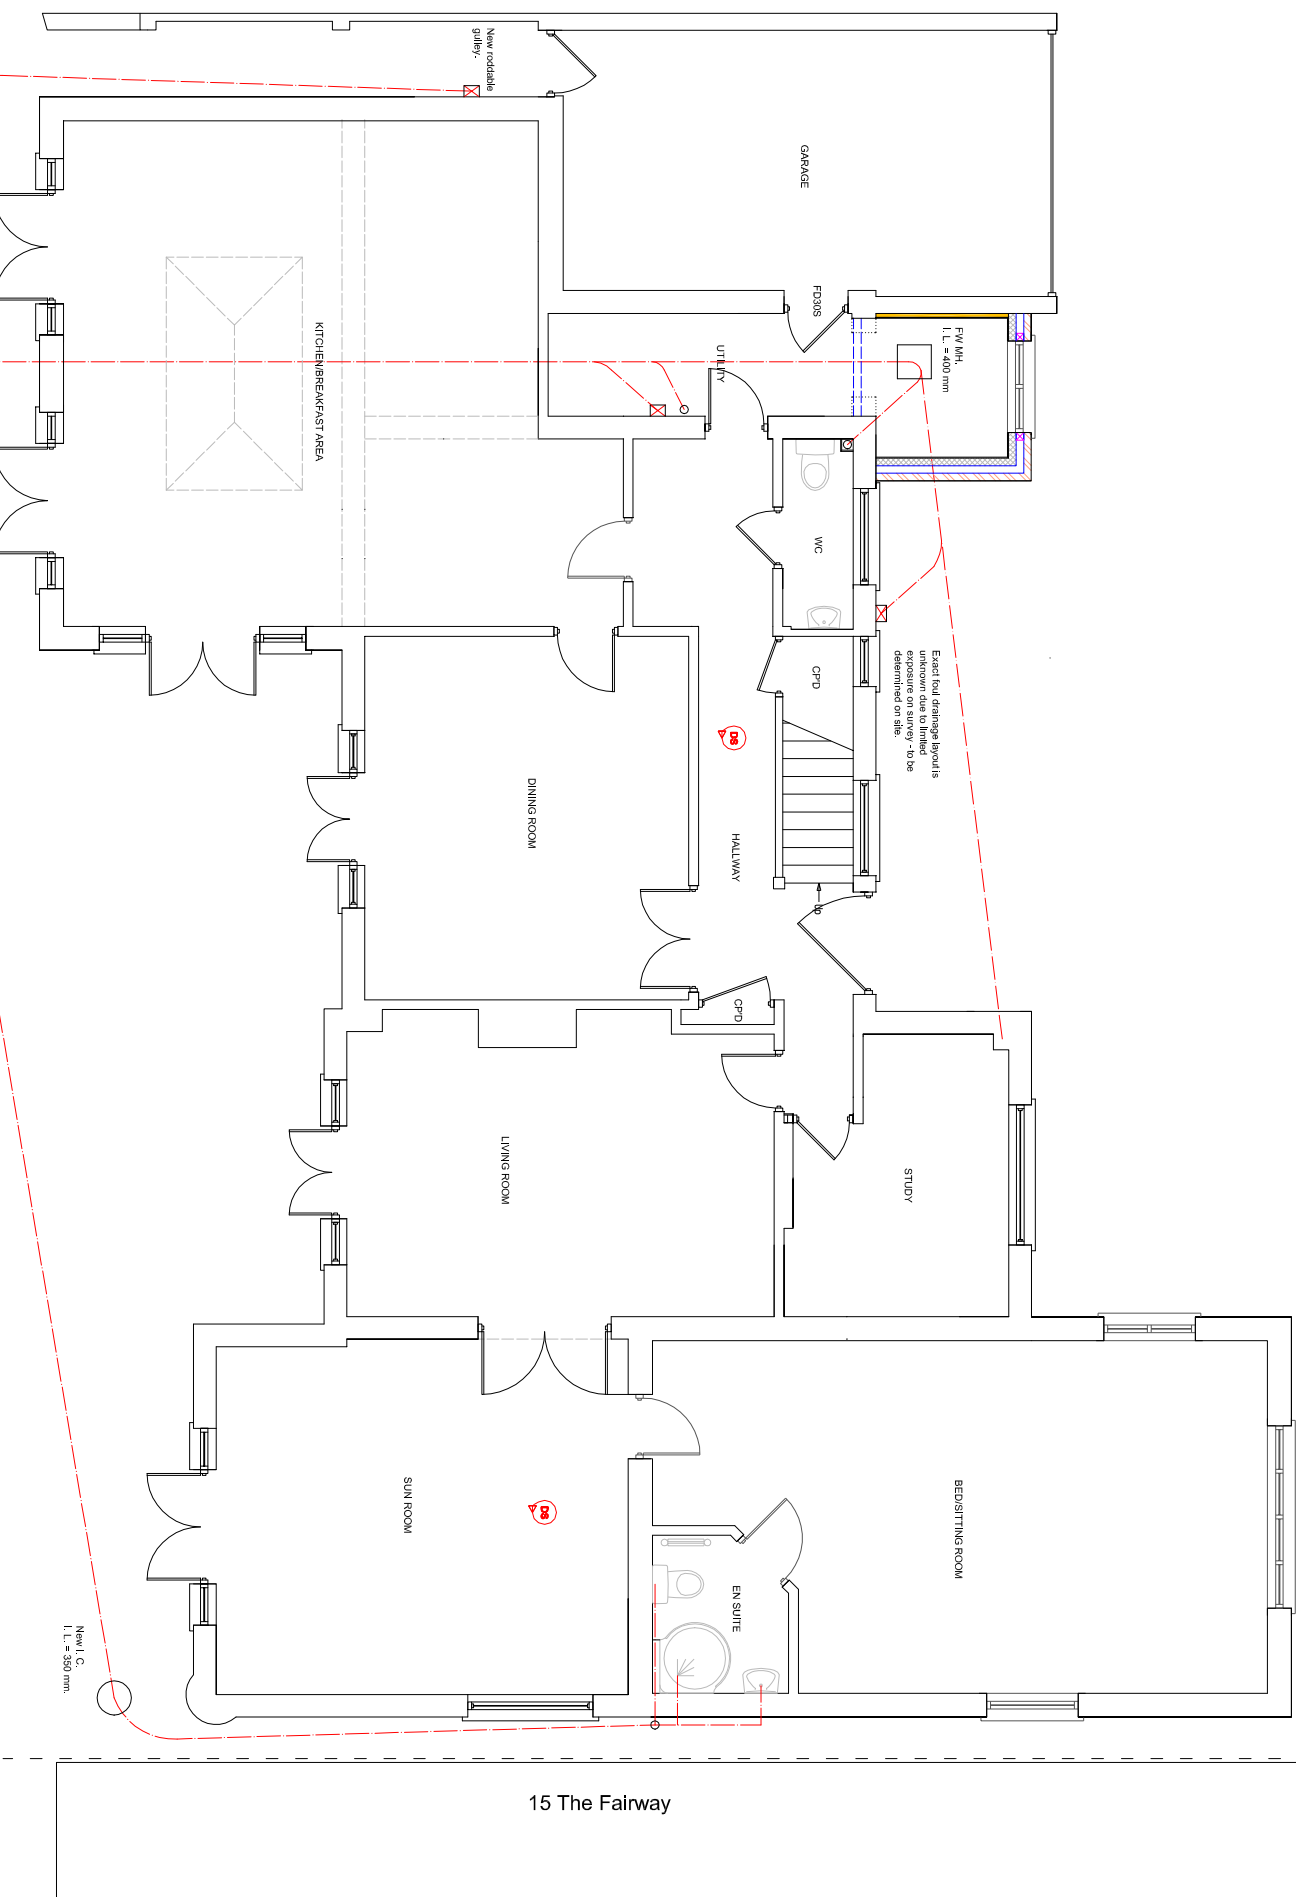

SUSSEX BUILDING CONSULTANCY LIMITED
16 THE FAIRWAY, ALDWICK,
BOGNOR REGIS, WEST SUSSEX.
SCALE - 1/100 REV - DATE - 28/10/2019



LABC
3 NORTHCOTE ROAD
BOGNOR REGIS
PO21 5LZ
TEL - (01243) 861379