



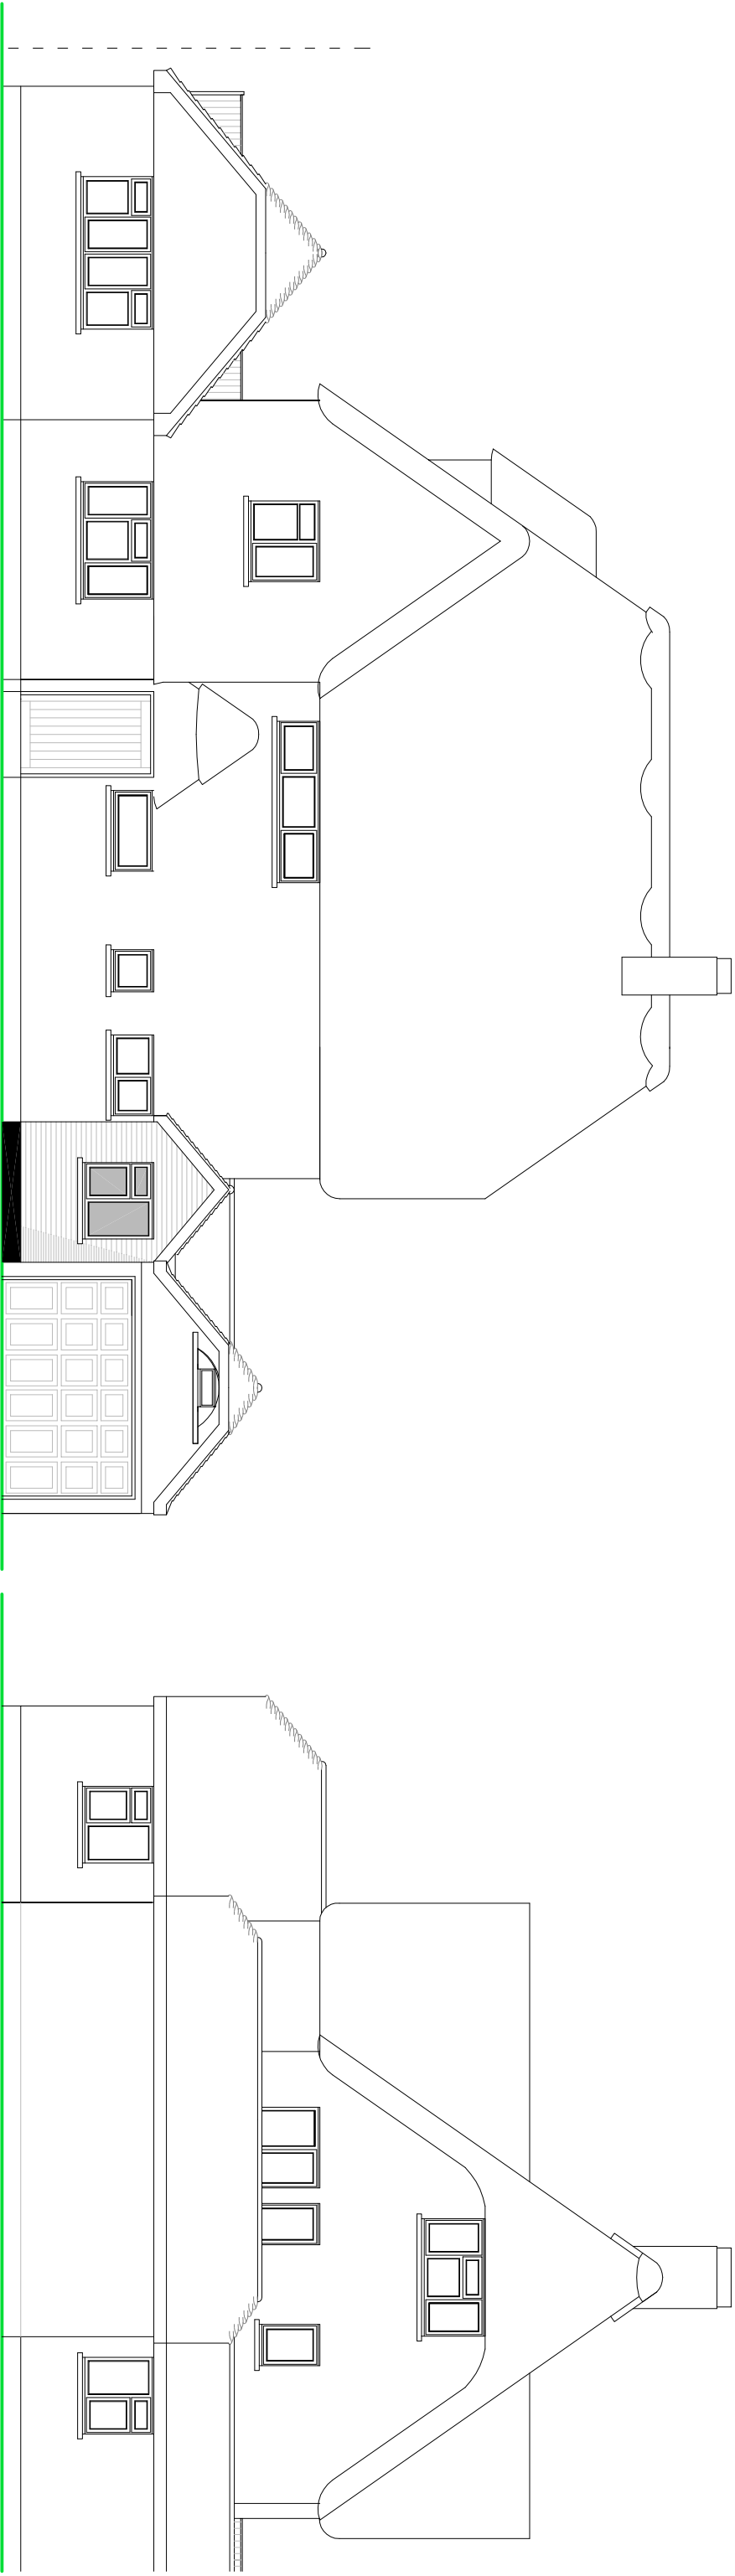

FRONT ELEVATION

SIDE ELEVATION

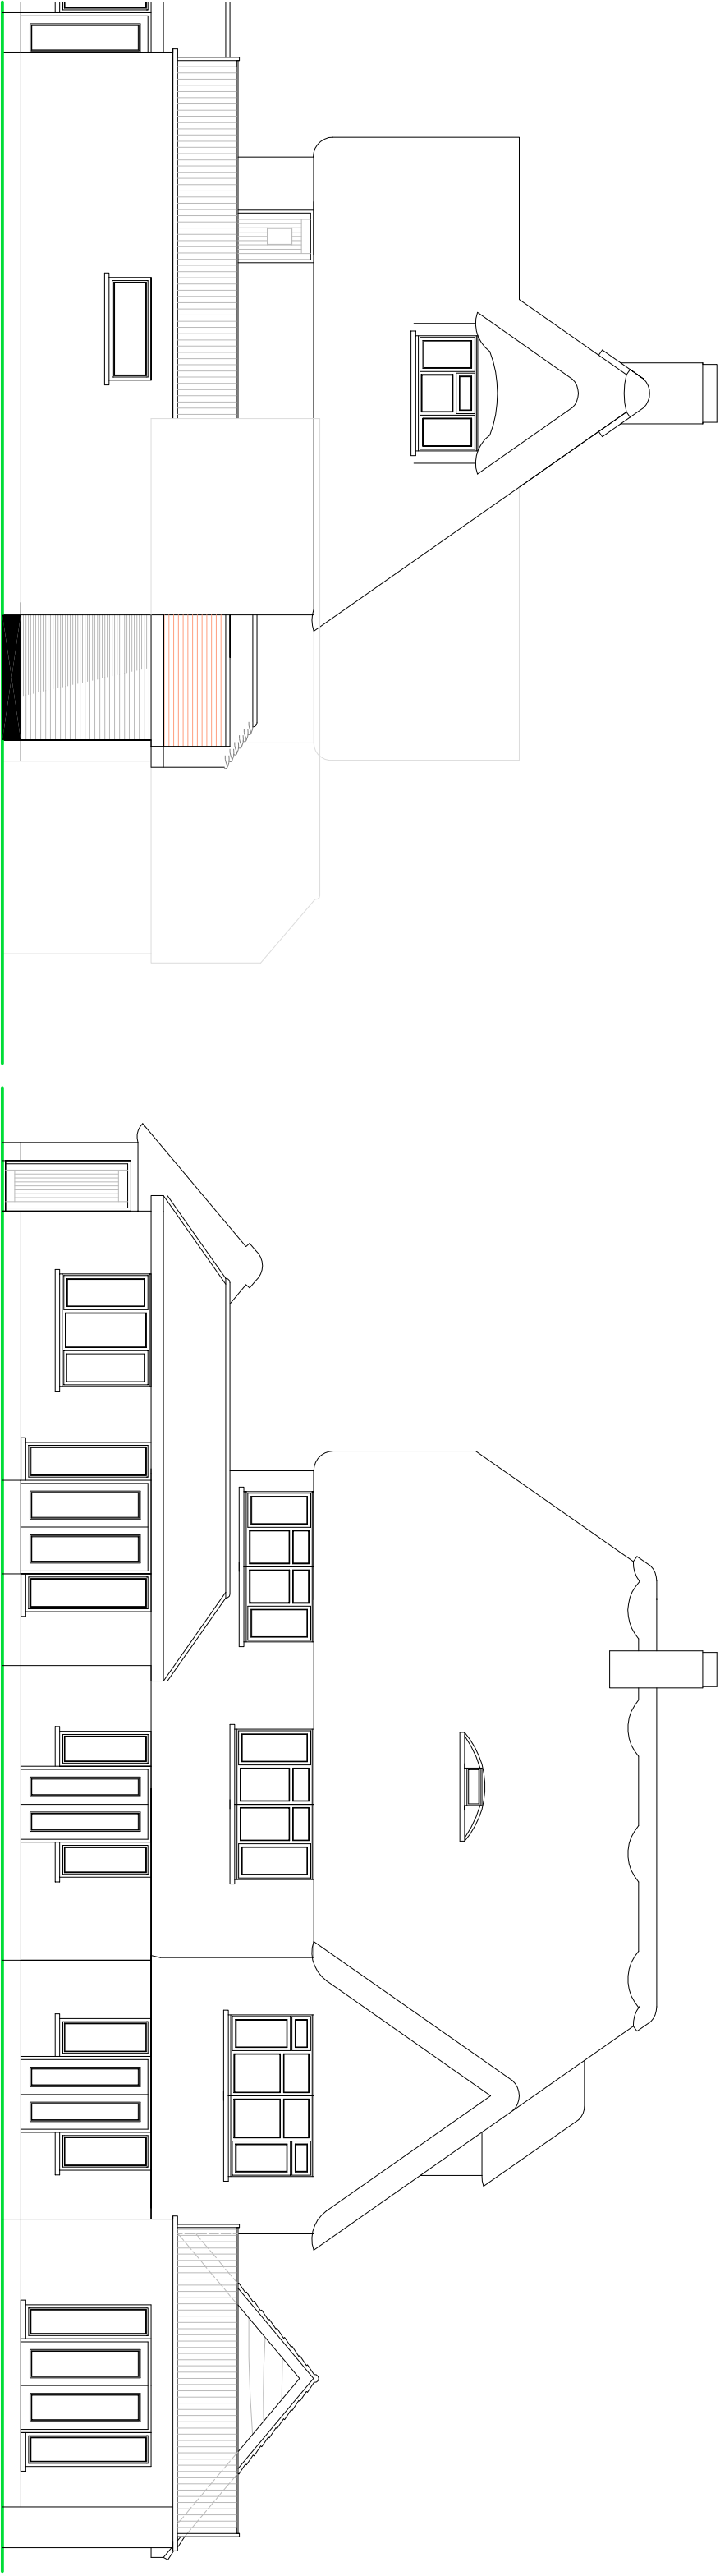


SIDE ELEVATION

REAR ELEVATION

NOTES

- ROOF - Plain clay tiles to pitched roof to match GRP flat roof behind.
- WALLS - Painted calcurim silicate brickwork to match existing.
- WINDOWS/DOORS - White framed PVC double glazed units.

PROPOSED ELEVATIONS

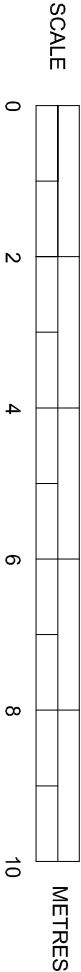

SUSSEX BUILDING CONSULTANCY LIMITED

16 THE FAIRWAY, ALDWICK,
BOGNOR REGIS, WEST SUSSEX.

SCALE - 1/100 REV - A DATE - 12/11/2019

LABC
Partner

3 NORTH COLE ROAD
BOGNOR REGIS
PO21 9JZ
TEL - (01243) 861379