



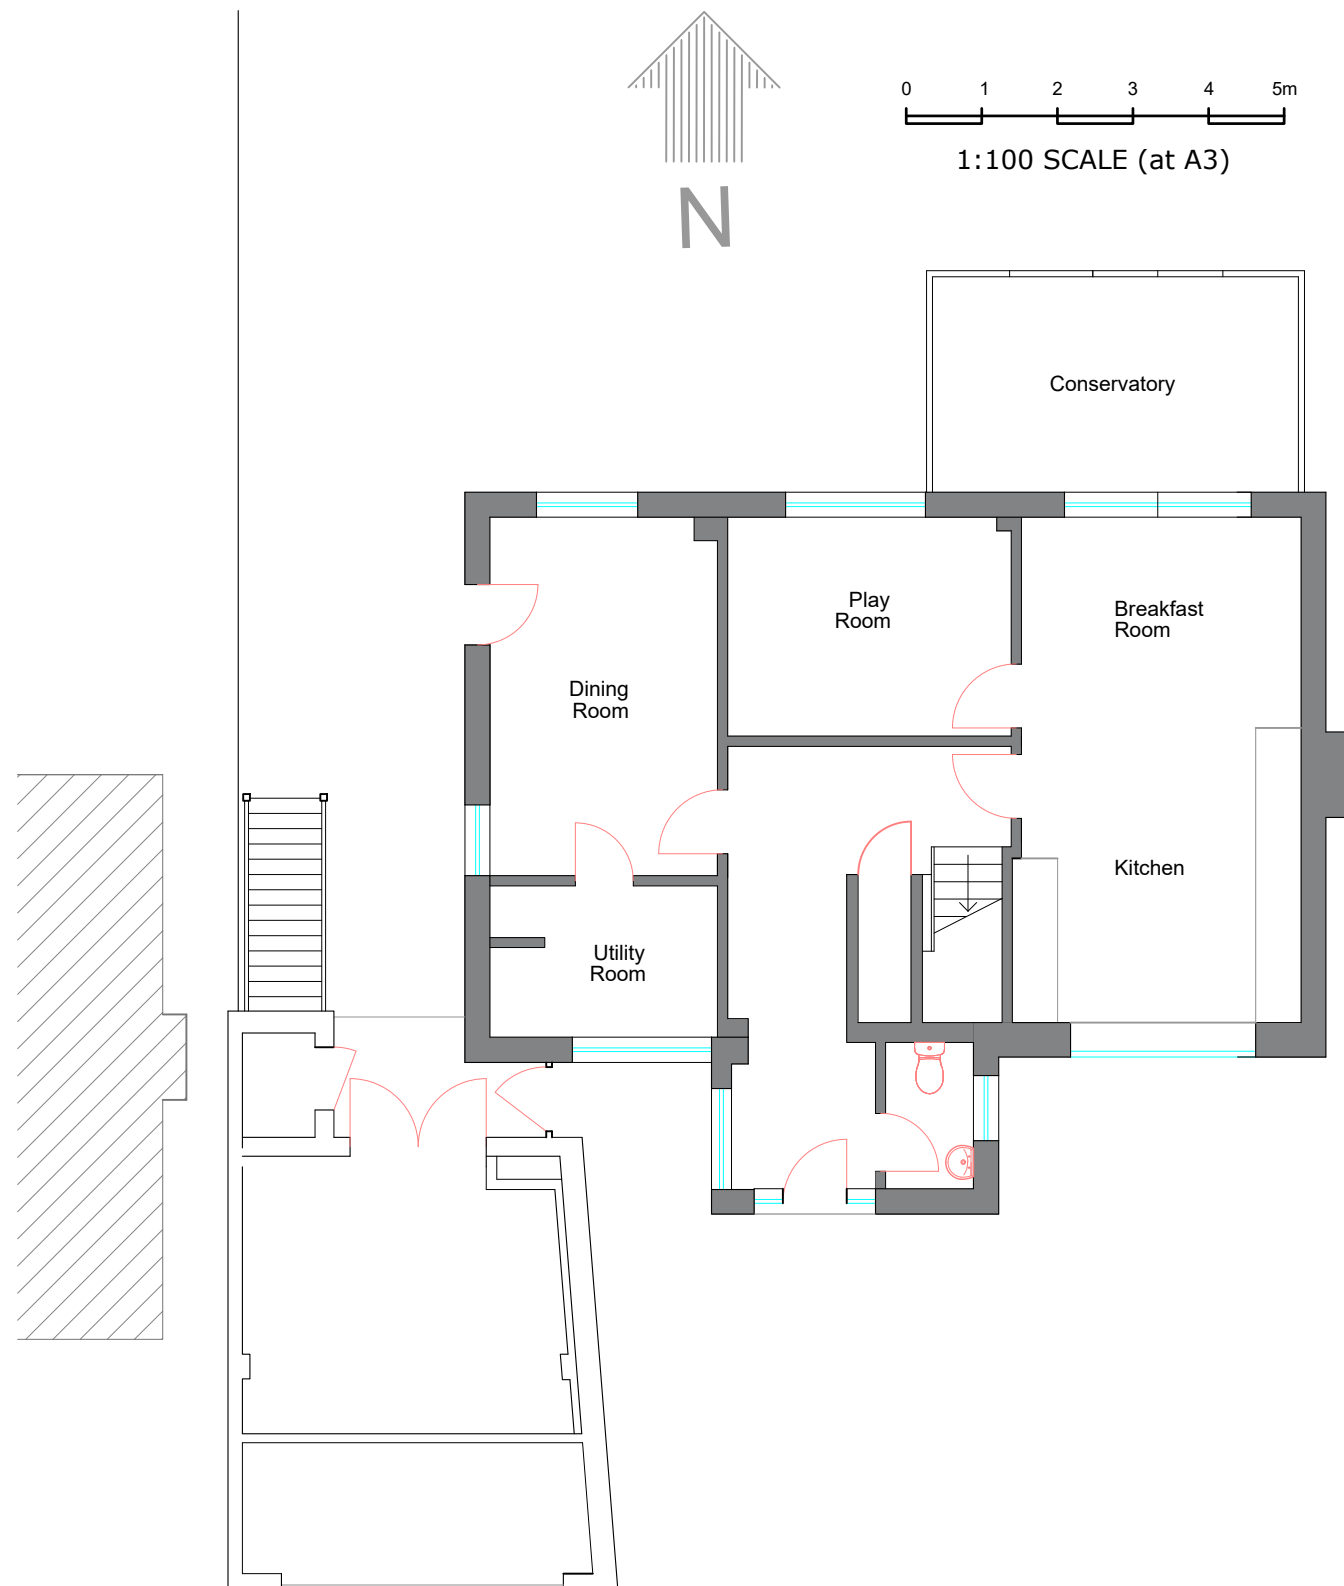

EXISTING GROUND FLOOR

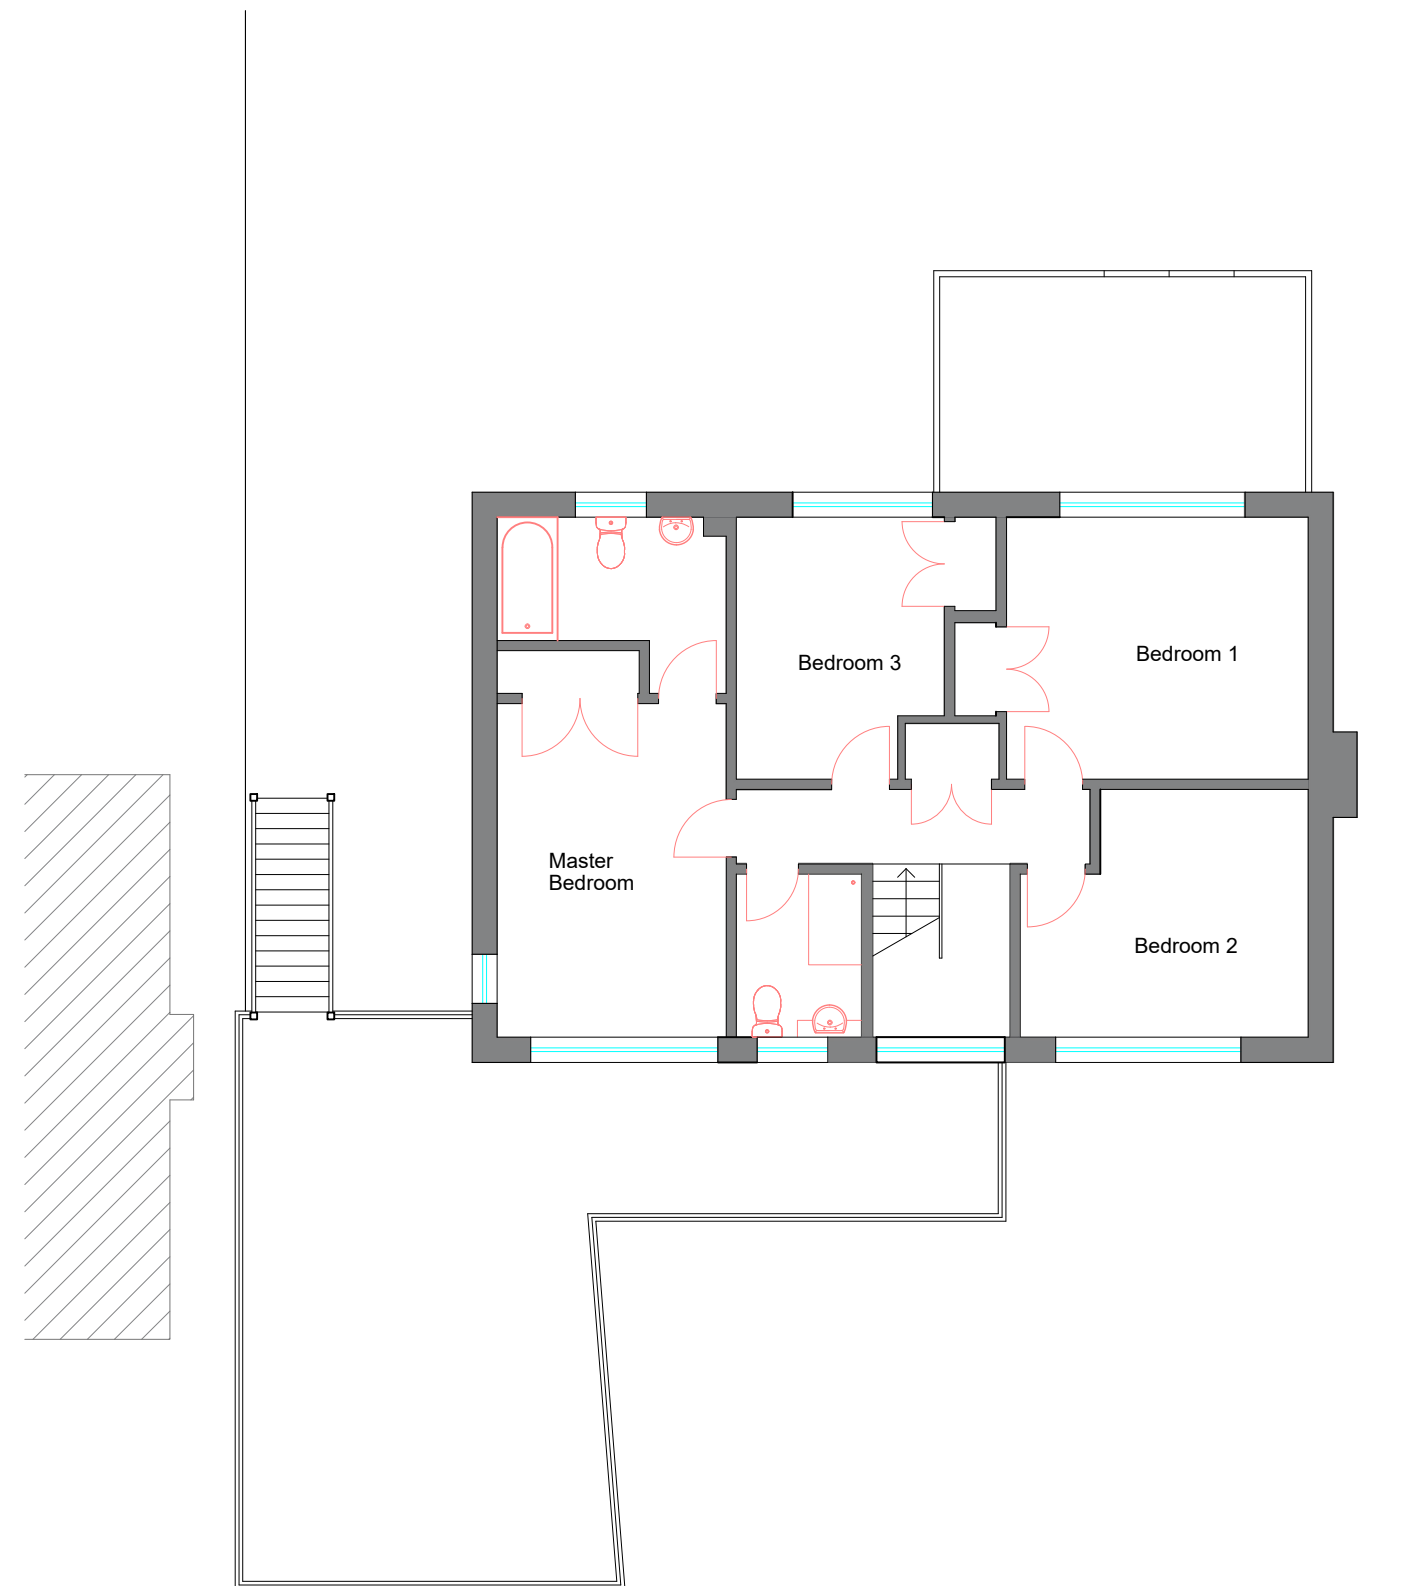

EXISTING FIRST FLOOR

PROPOSED EXTENSION & ALTERATIONS For Mr and Mrs Delaney 4 SHORECROFT, ALDWICK, SUSSEX. PO21 4AS

Broomfield Studio
 Birdham
 West Sussex
 PO20 7BA

Phone: 01243 512 327
 Email: richardmeynell@gmail.com



Drawing No. C.1062H - 01	Date: 20-12-20
Rev.	Date: