


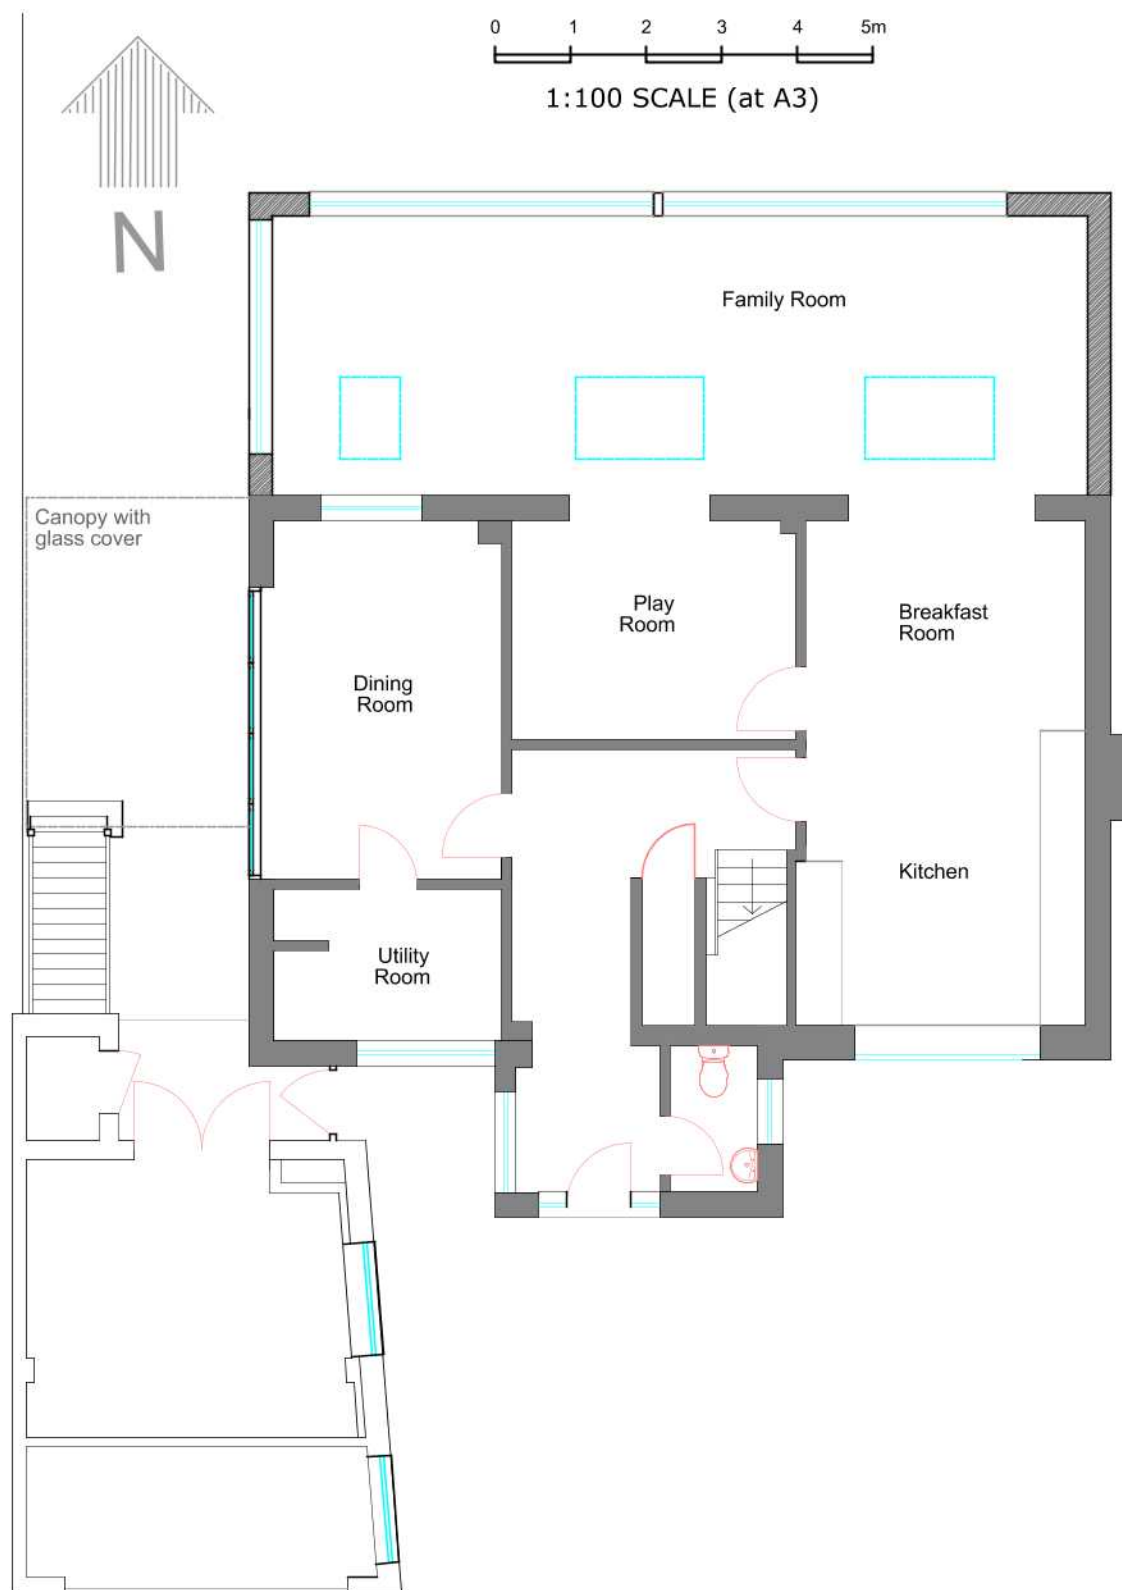

PROPOSED GROUND FLOOR



PROPOSED FIRST FLOOR

PROPOSED EXTENSION & ALTERATIONS For Mr and Mrs Delaney 4 SHORECROFT, ALDWICK, SUSSEX. PO21 4AS

Broomfield Studio
Birdham
West Sussex
PO20 7BA

Phone: 01243 512 327
Email: richardmeynell@gmail.com



Drawing No. C.1062H - 03
Date: 22-12-20

Rev. A
Date: 15-01-21