

Copyright reserved.



This drawing may only be used for the client and location specified in the title block. It may not be copied or reproduced in any form without the written consent of the architect.

1. The works shown have been drawn for submission to the local planning authority and are not to be used for construction.

2. Materials shall commence with planning approval has been given by the local authority.

3. No works to commence without either full plans building control approval or a building notice saved with the local authority.

4. The dimensions indicated are approximate and subject to site checks by the contractor prior to commencement, which either includes the works from construction or add additional checks to location of building, easements and underground services, drainage, foundation depths, due to trees, ground conditions or any underground structure or obstruction, condition of the existing building.

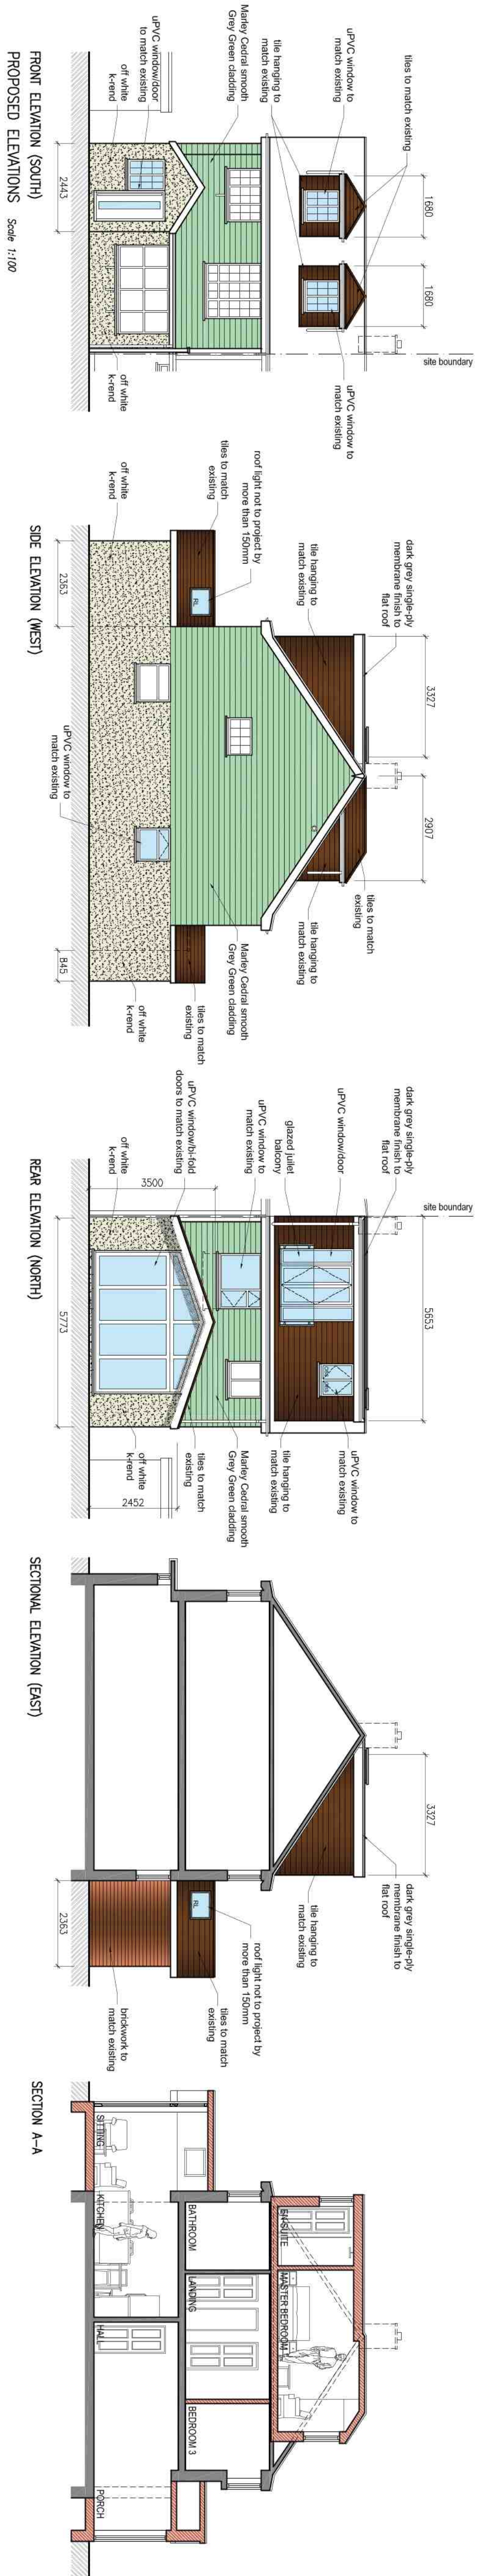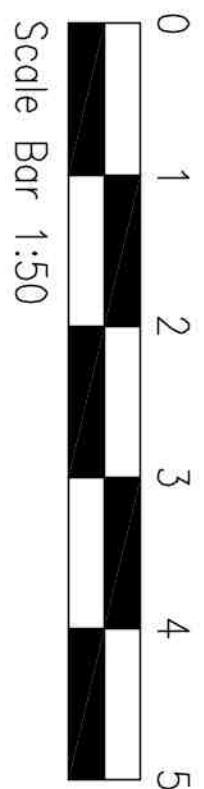

STATUS		PROJECT	
APPLICATION		MR CONRAD	
STUD	DATE	REV	DESCRIPTION
11/01/150	03/26/06/2021	3367/03	05/14/21
DESIGN		DATE	
A			