



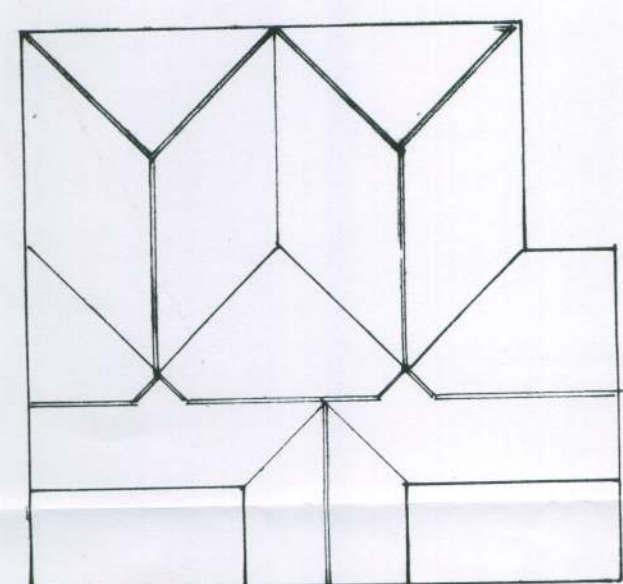


existing roof plan

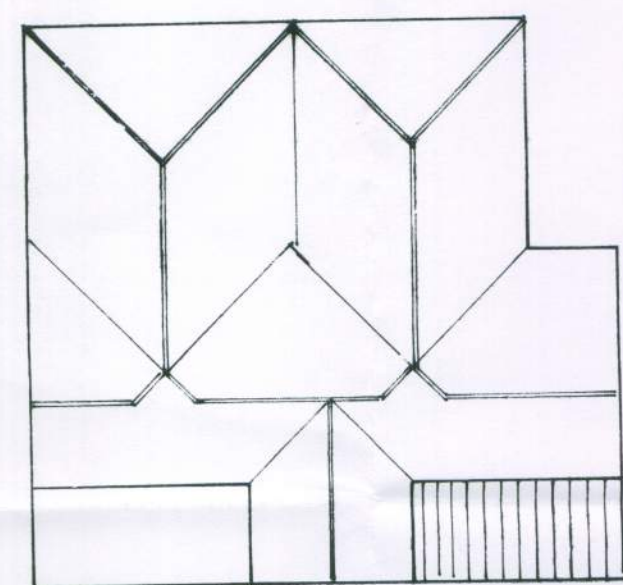


proposed roof plan

1 : 200

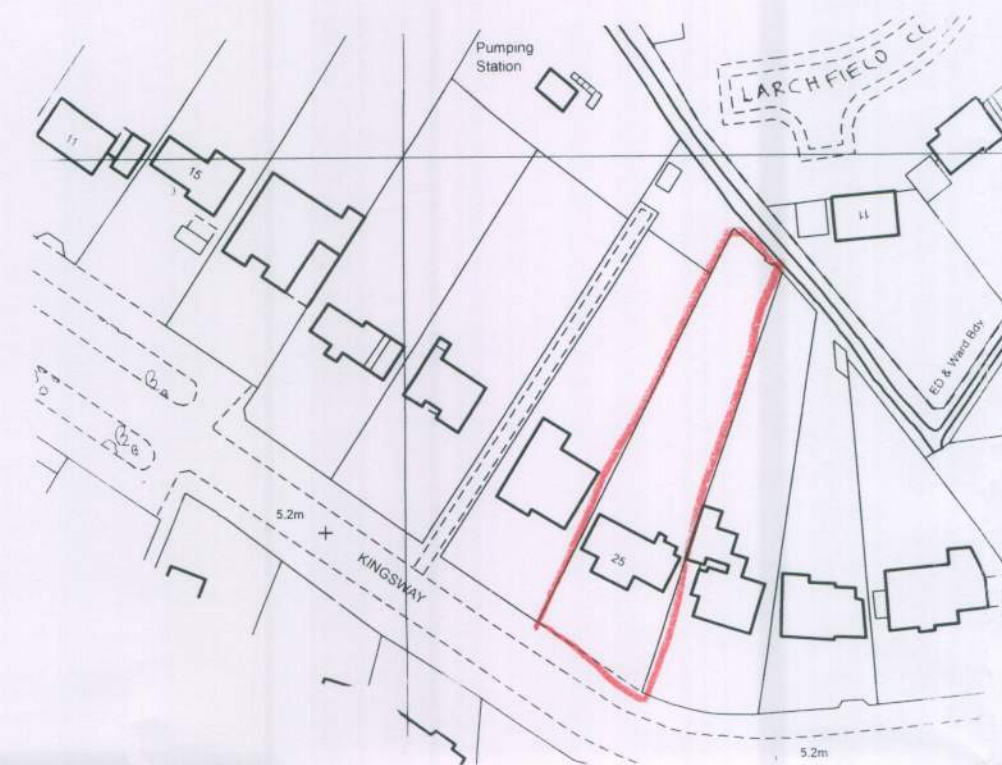


location plan

1 : 1250

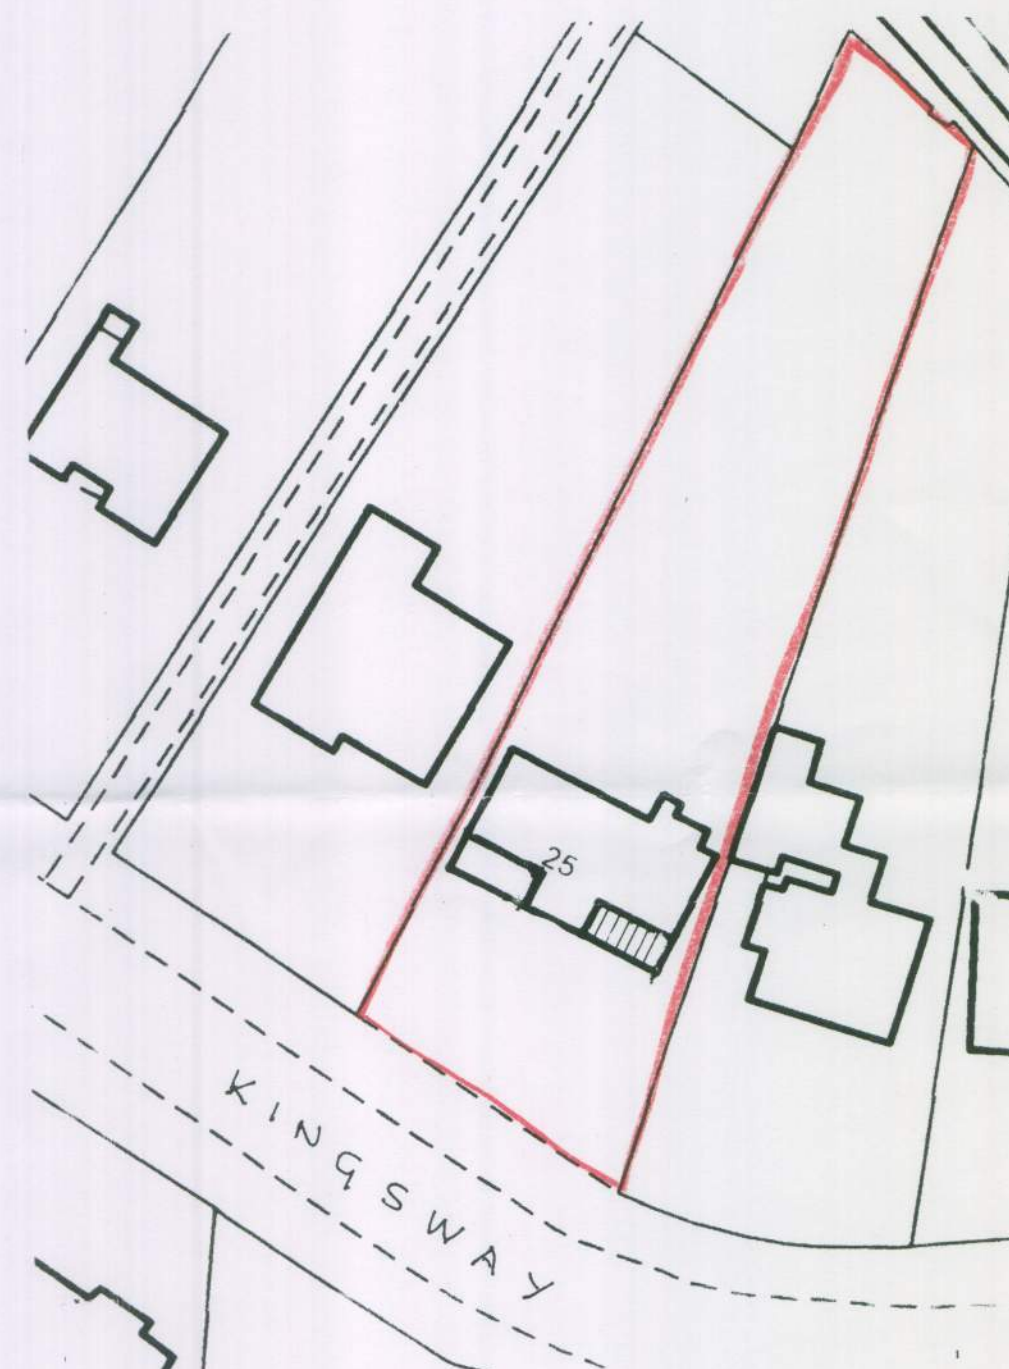

block plan


1 : 500

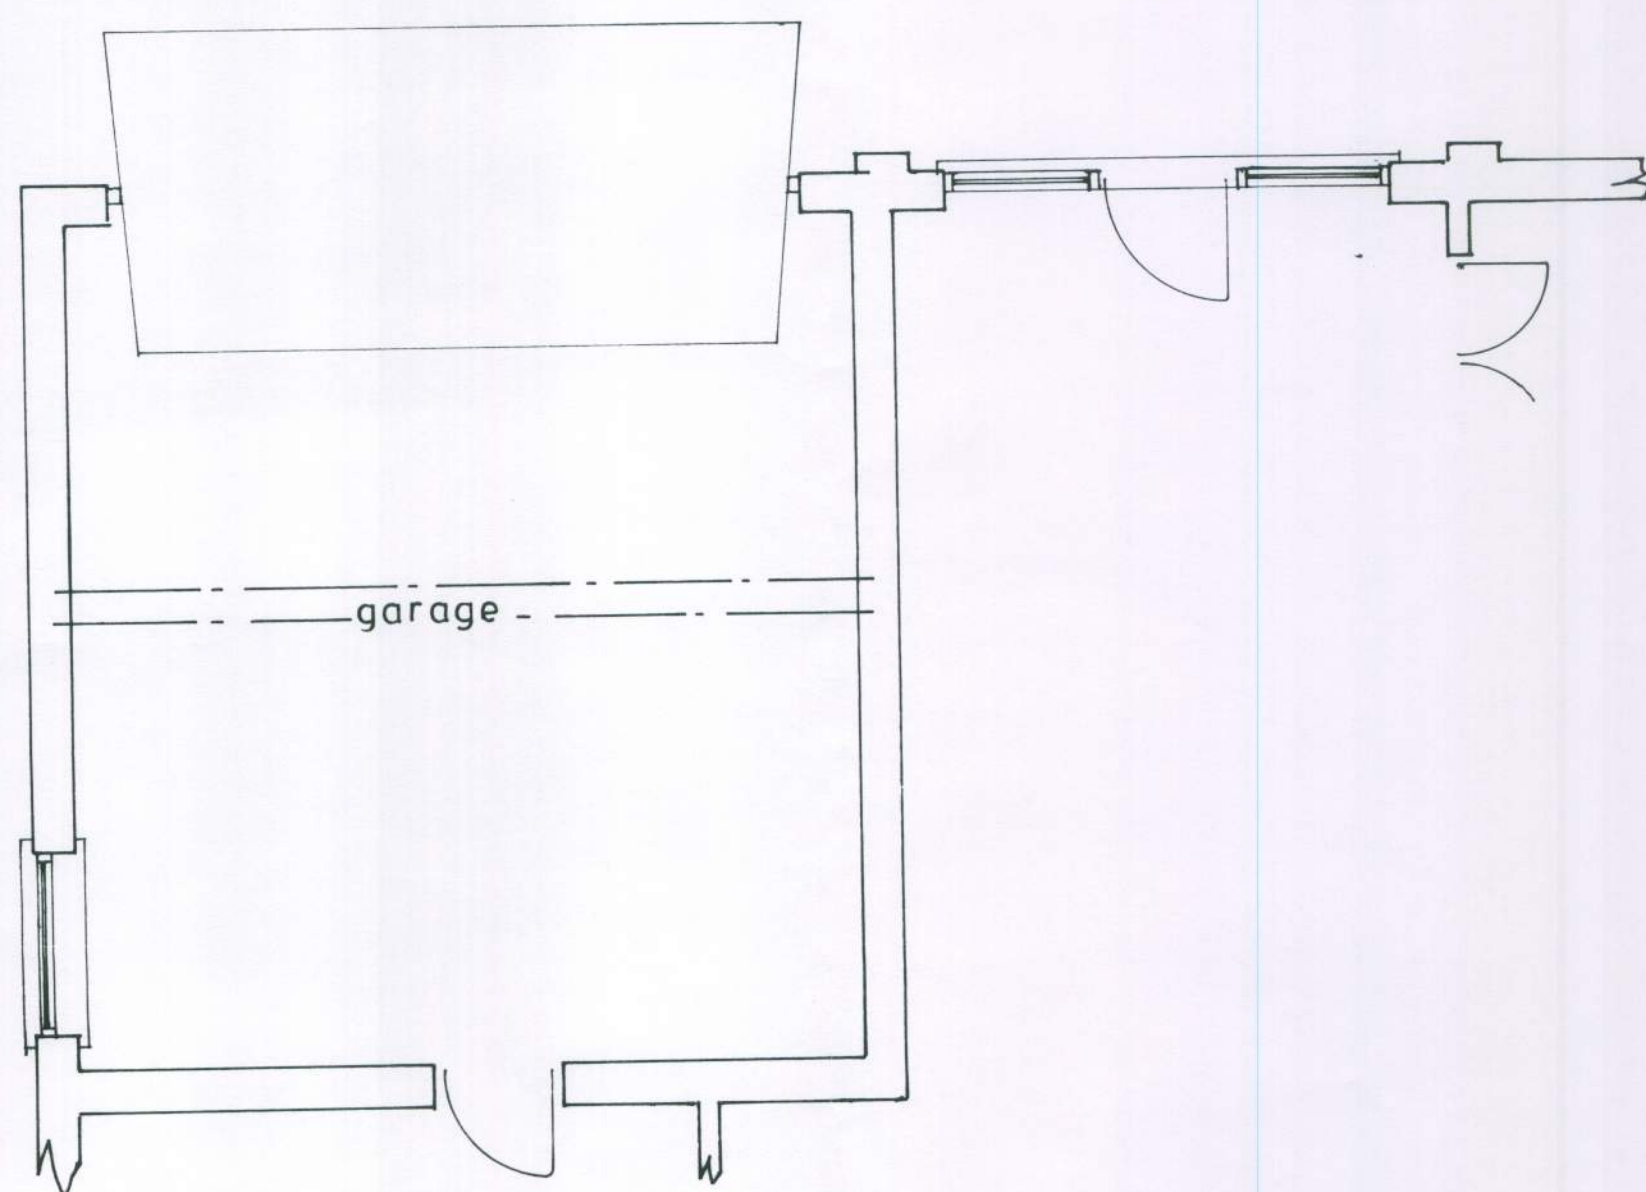

Plan

1 : 50

[proposed + existing]

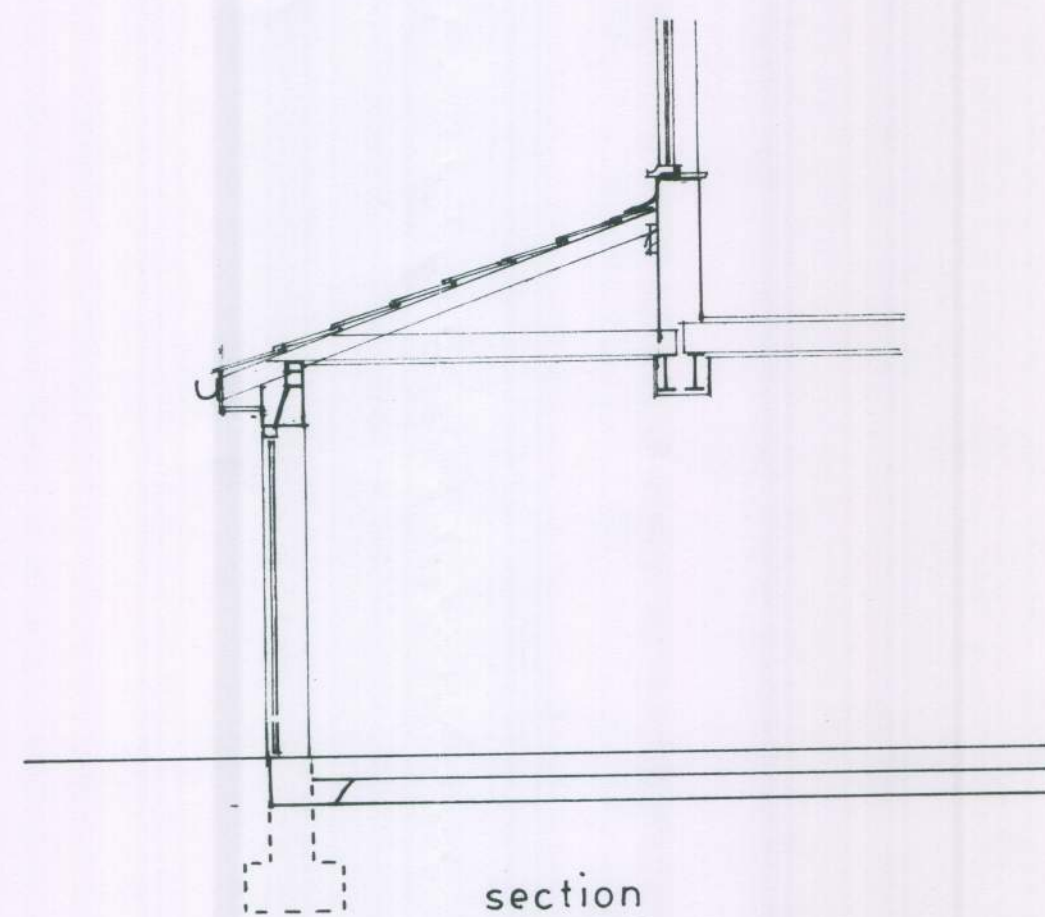

section

1 : 50

sheet 1 of 2

PROPOSED EXTERNAL ALTERATIONS AT 25, KINGSWAY, CRAIGWEIL FOR MR. & MRS. G. DEAL.

Bryan Butcher
Rainbow Cottage
Nyetimber Lane
Bognor Regis PO21 3JX
01243 266871
07973 233442
bryan.butcher@btinternet.com
www.bryanbutcher.com