



Remove existing iron balustrade and replace with stainless steel with opaque glass panels

Remove existing concrete interlocking roof tiles and replace with 'Redland' mini Stonewolds.

Provide new tiled roof over existing garage with min. 150mm upstand below existing window frame.

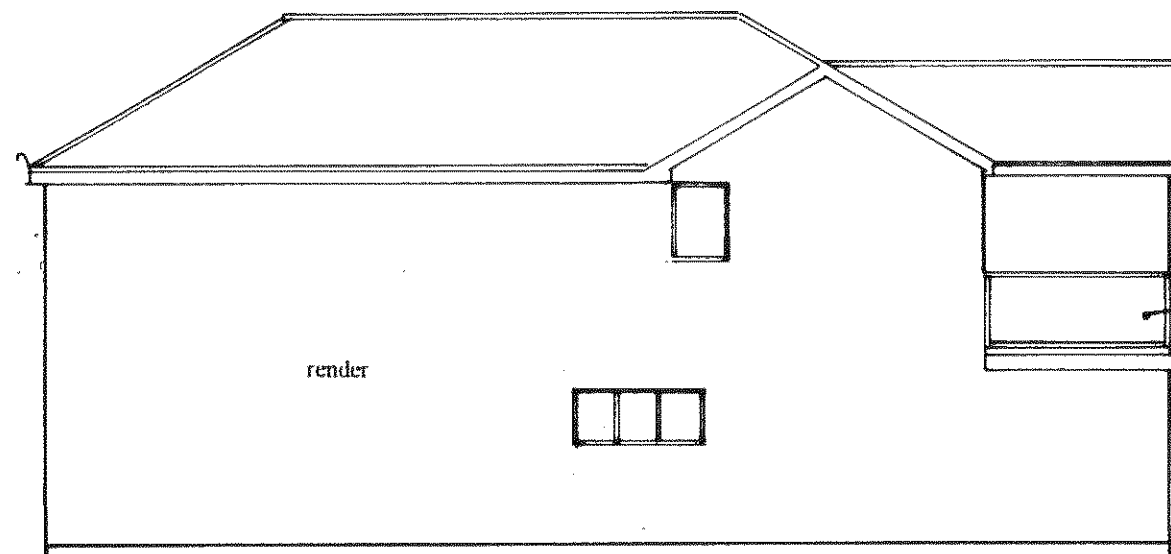

west

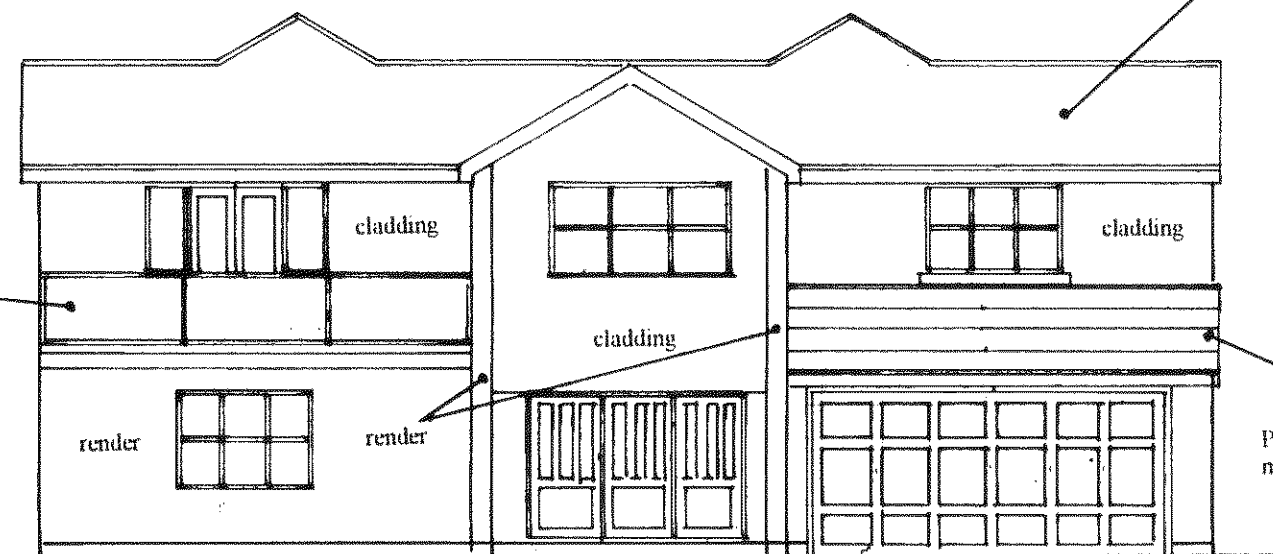

south


1 : 100

proposed

Roof Tiles:- Redland Mini Stonewolds in grey

Render:- K-render silicone render in cream


Cladding:- Fibre Cement cladding in cream

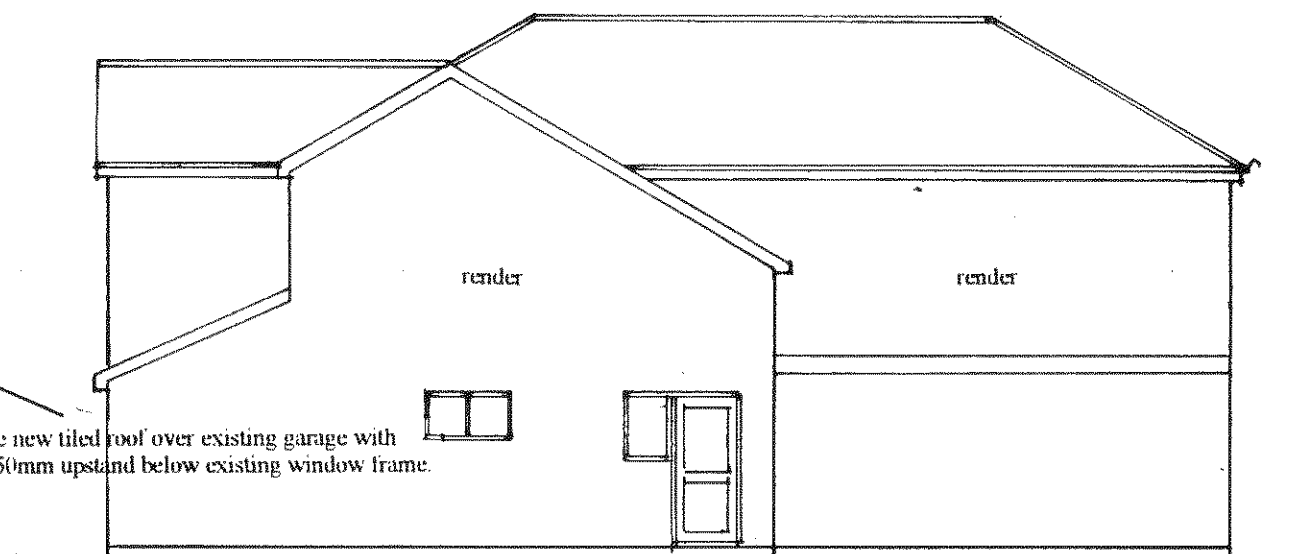


east



north

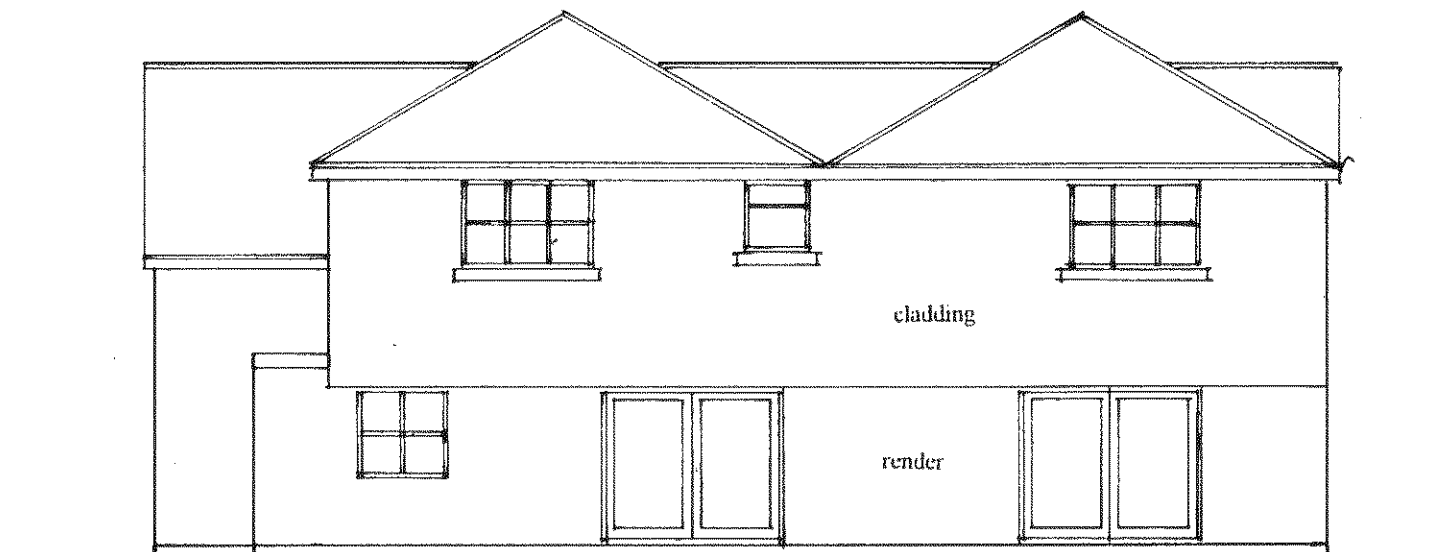

north

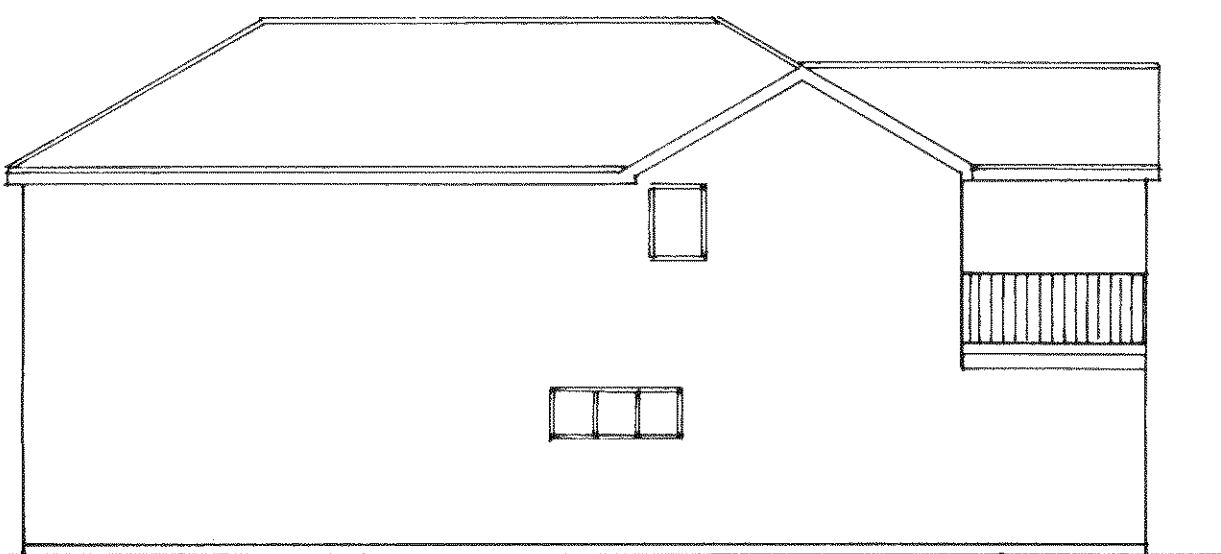


west



south

1 : 100

existing

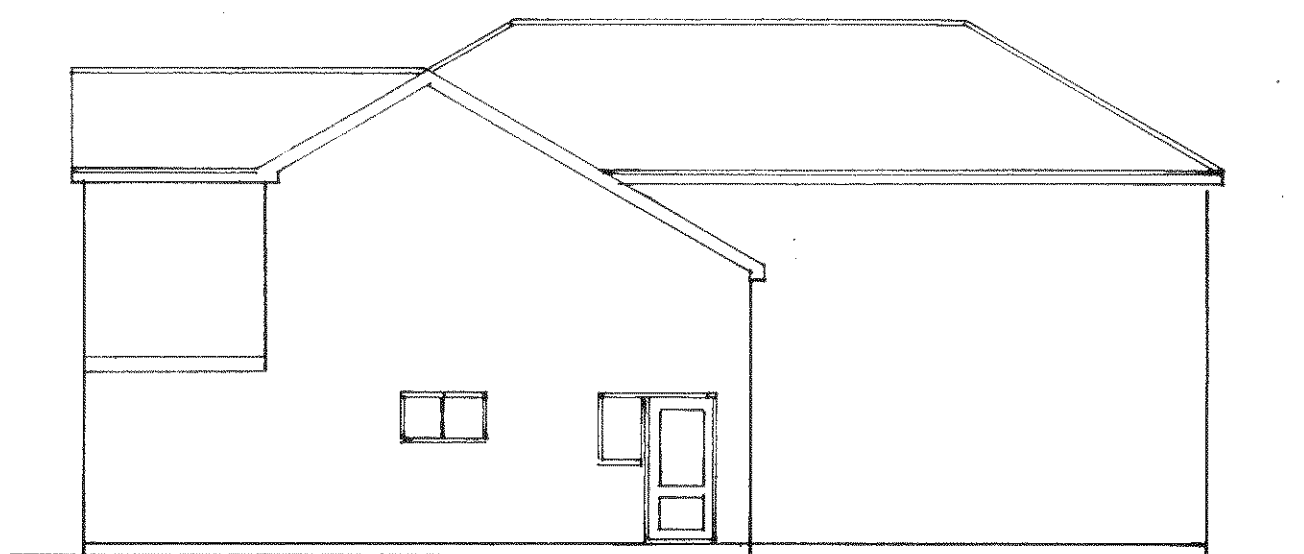

east

sheet 2 of 2

PROPOSED EXTERNAL ALTERATIONS AT 25, KINGSWAY, CRAIGWEIL FOR MR. & MRS. G. DEAL.

Bryan Butcher
Rainbow Cottage
Nyetimber Lane
Bognor Regis PO21 3JX
01243 266871
07973 233442
bryan.butcher@btinternet.com
www.bryanbutcher.com