



© Crown copyright and database rights 2021 Ordnance Survey 100048957. The representation of road, track or path is no evidence of a boundary or right of way. The representation of features as lines is no evidence of a property boundary.


Supplied by: www.ukmapcentre.com
Serial No: 229736
Centre Coordinates: 490873, 98172
Production Date: 16/12/2021 10:05:24

Sea Pines, 54 The Drive, Aldwick, PO21 4DT

006 Location Plan at 1:1250 scale

13 01 22

ARUN DISTRICT COUNCIL AW/413/21/HH

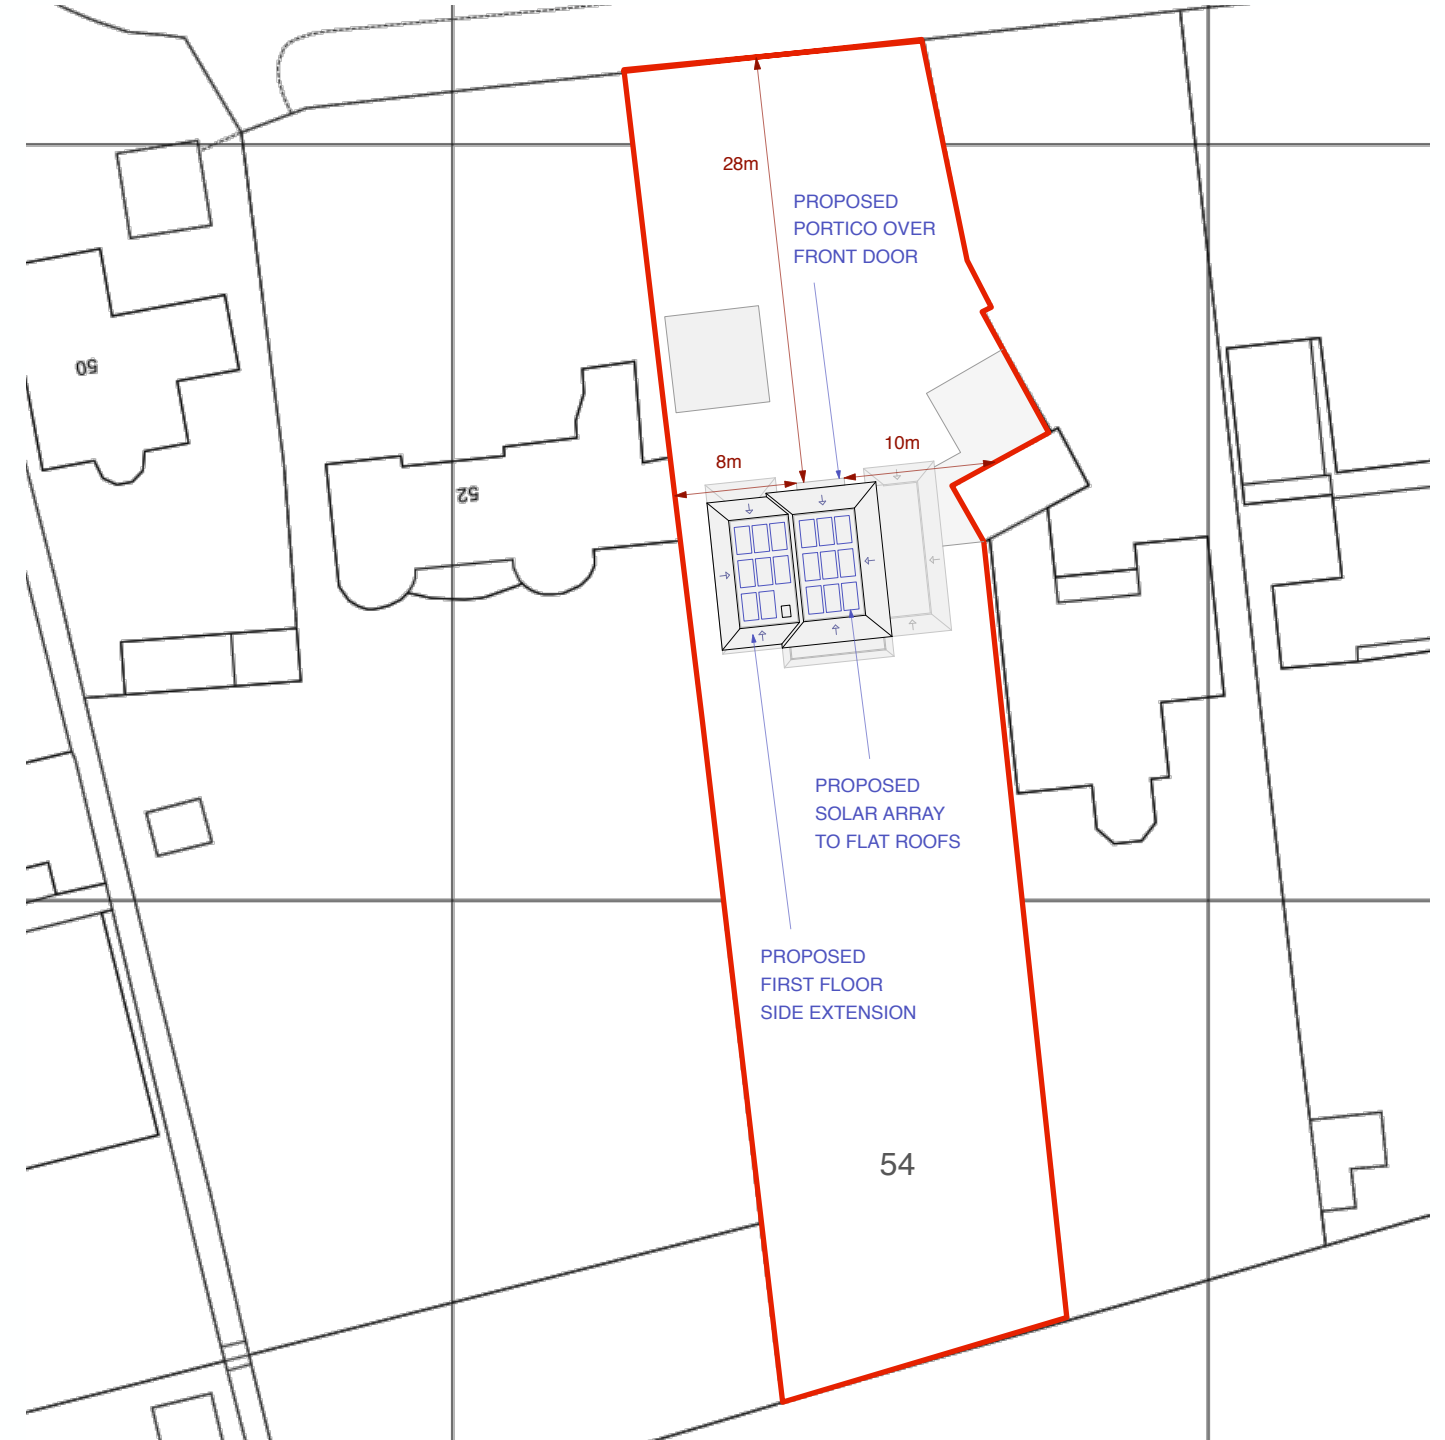

Proposed Site Plan at 1:500 scale

0 10 m

scale bar