


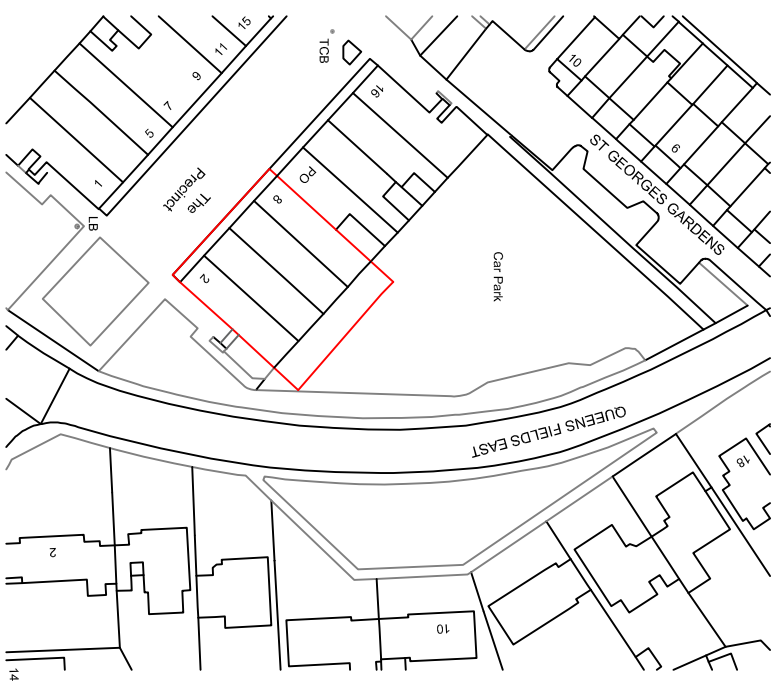

Your Home Plans Ltd
Chichester Enterprise Centre,
Terminus Road, Chichester, PO19 8TX
01243 908064
june@yourhomeplans.co.uk

2-8 The Precinct
West Meads
Bognor Regis
West Sussex
PO21 5SB

Location Map			
Project Number: WEST-21		Drawing No: L01	
Date: 16th December 2021			
Drawn By: Your Home Plans Ltd			
Checked By: JEG		Scale: 1:1250 A4	