



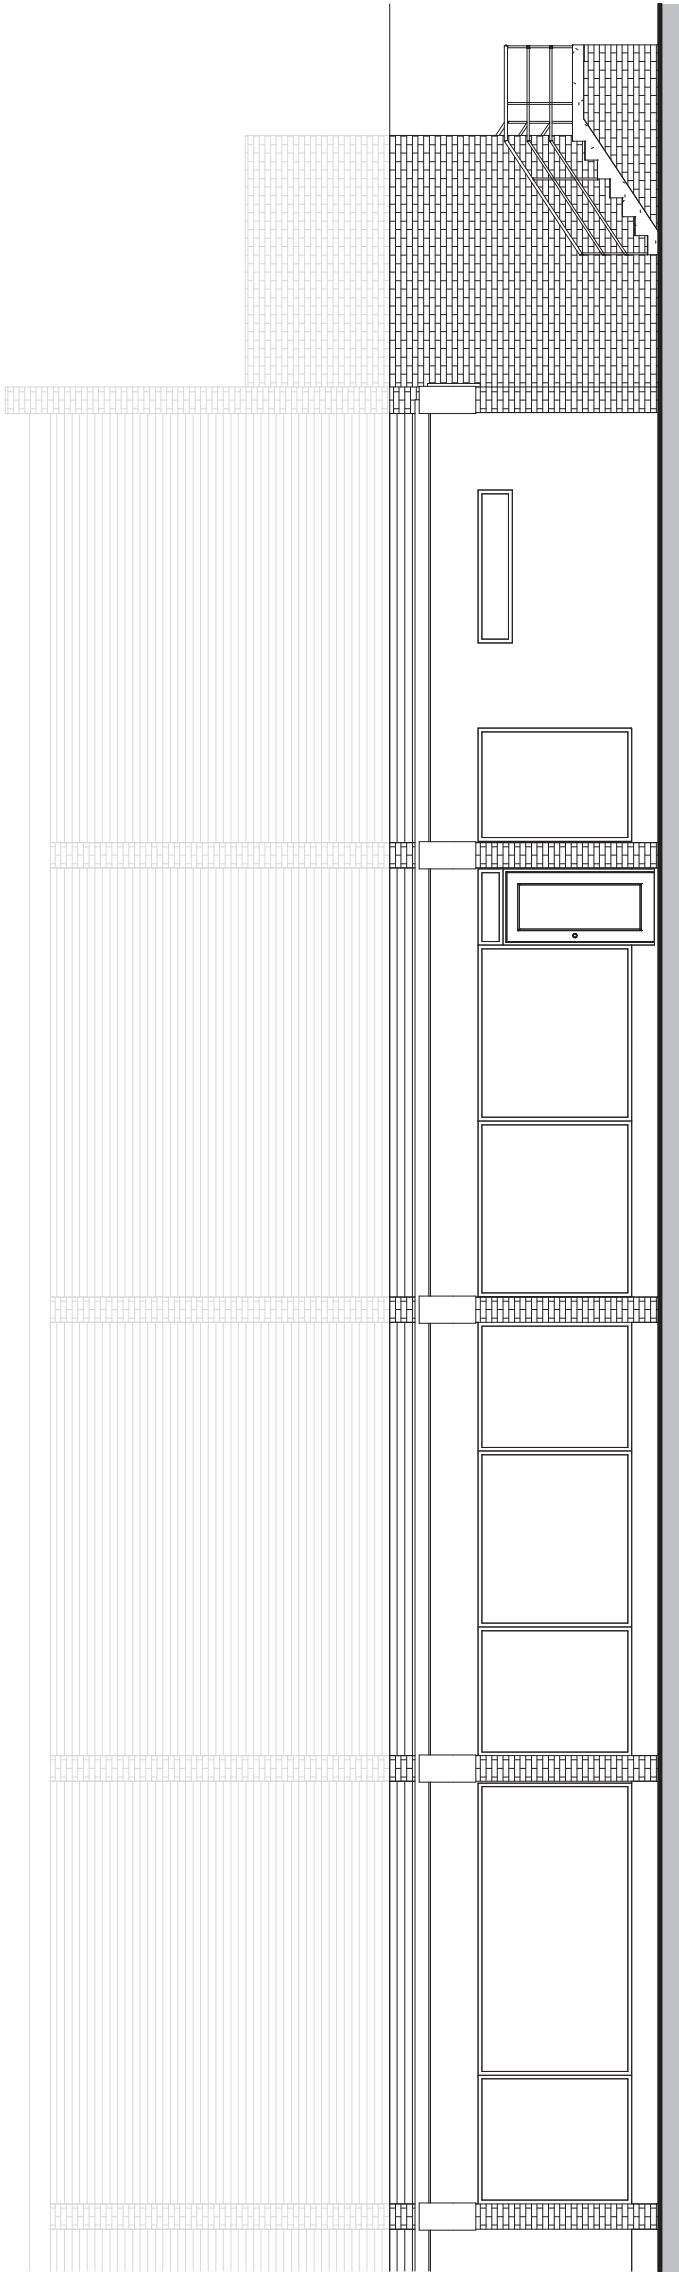

Proposed South West Elevation
1 : 100

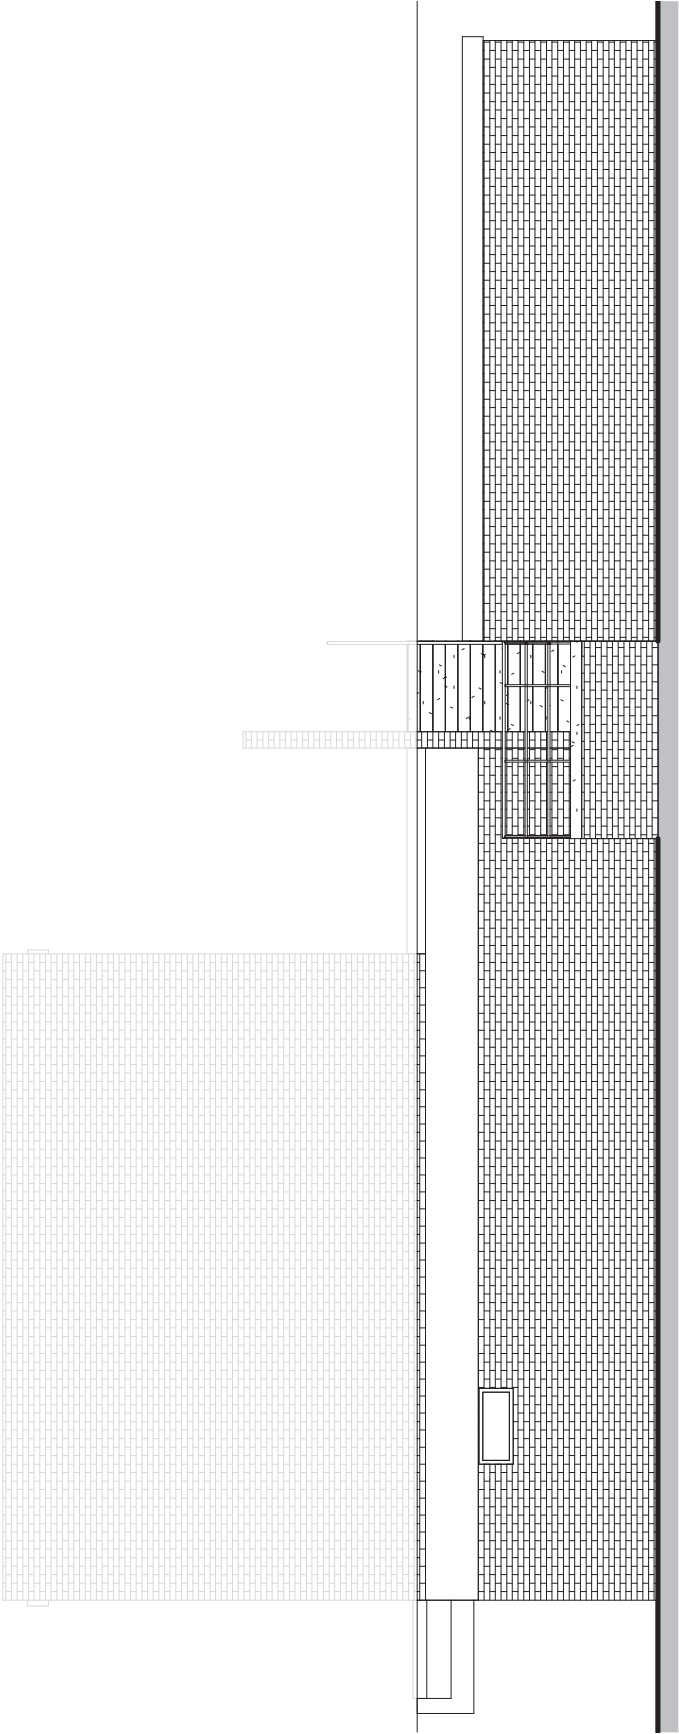

Proposed South East Elevation
1 : 100

