


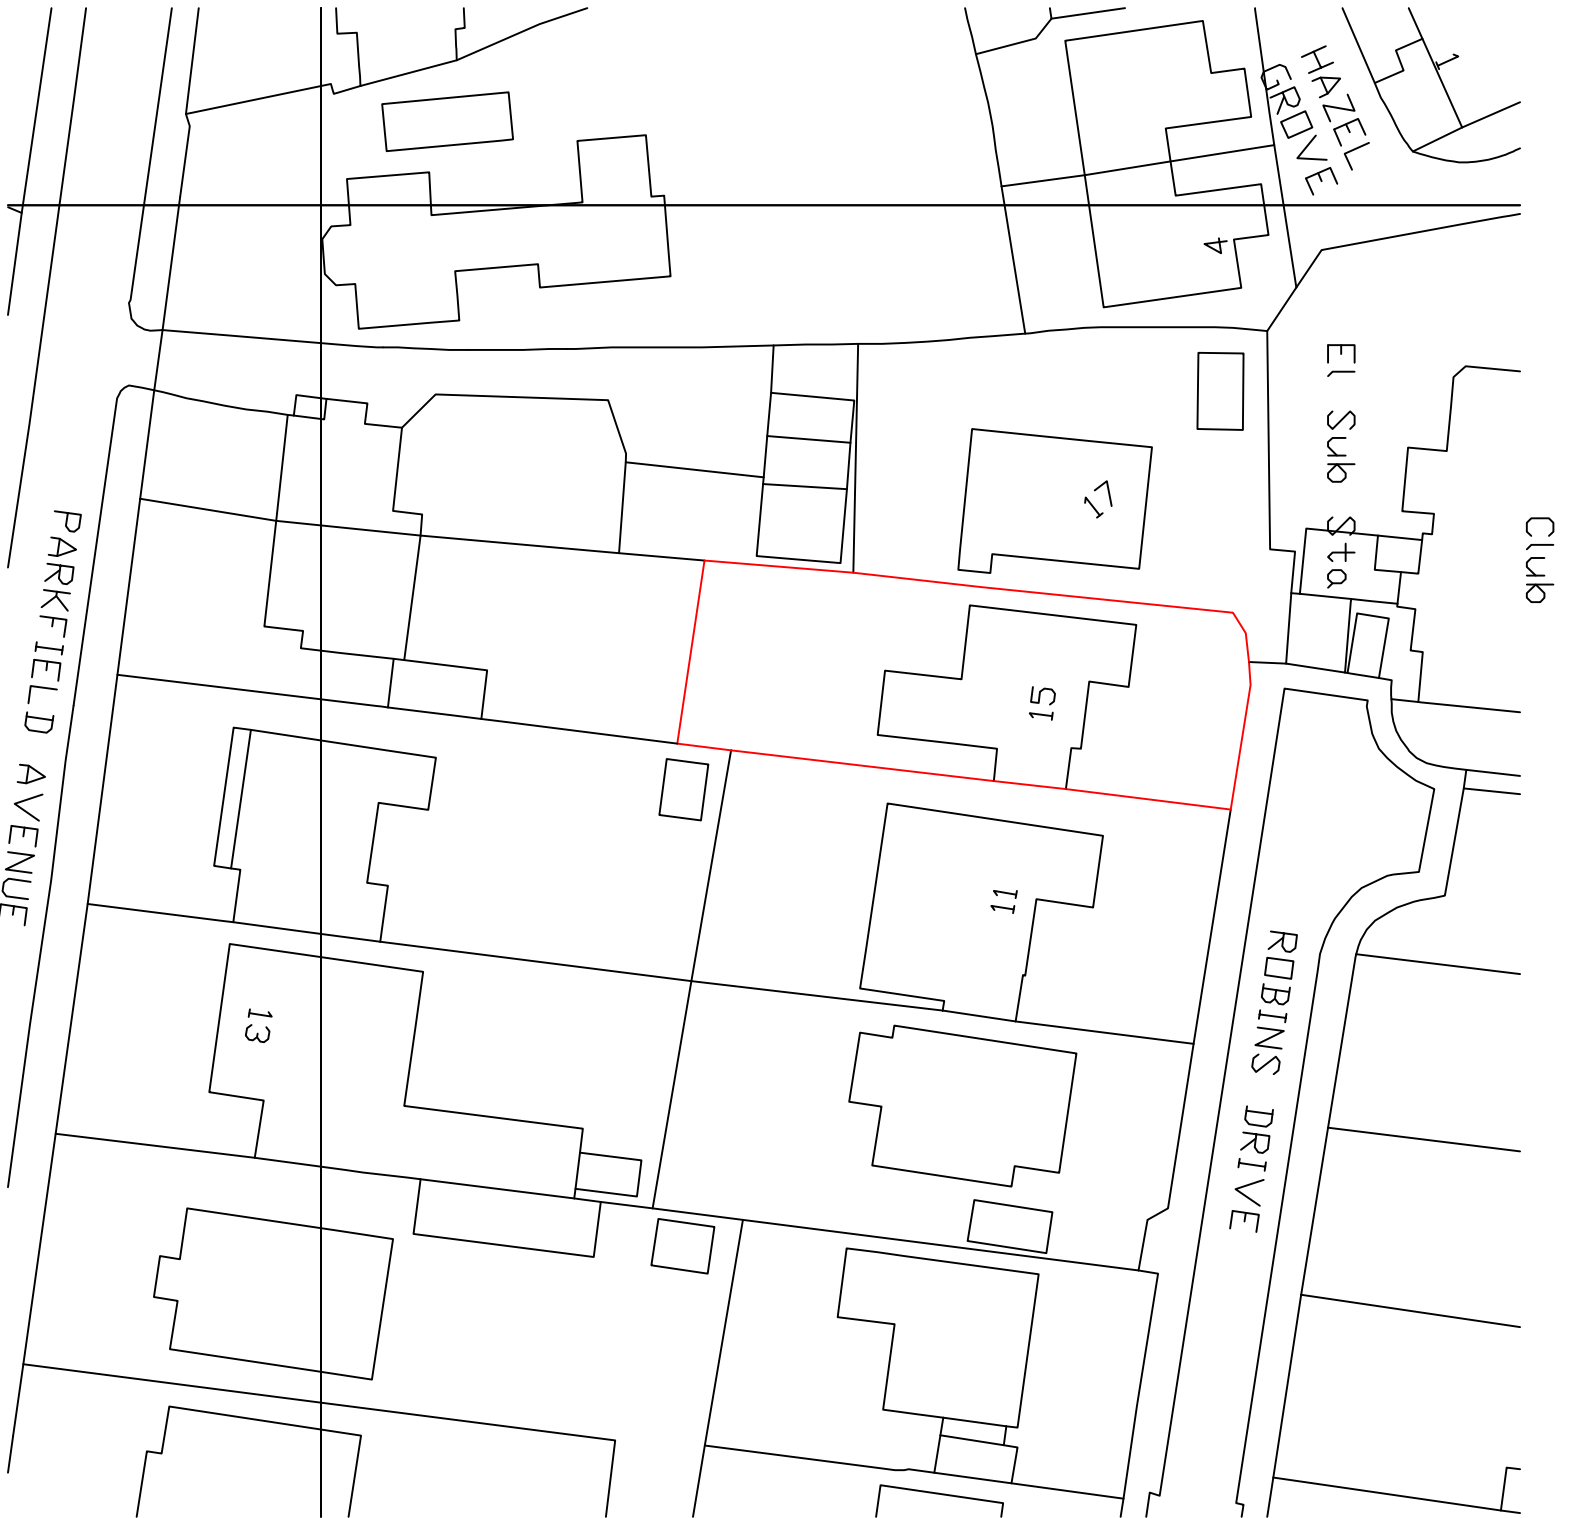

Crown Copyright and database rights 2021.
OS 100031961 National Map Centre.
Purchased 22/12/2021 1 year licence.

Drawing 2 - Block Plan
Scale 1:500 @ A4