


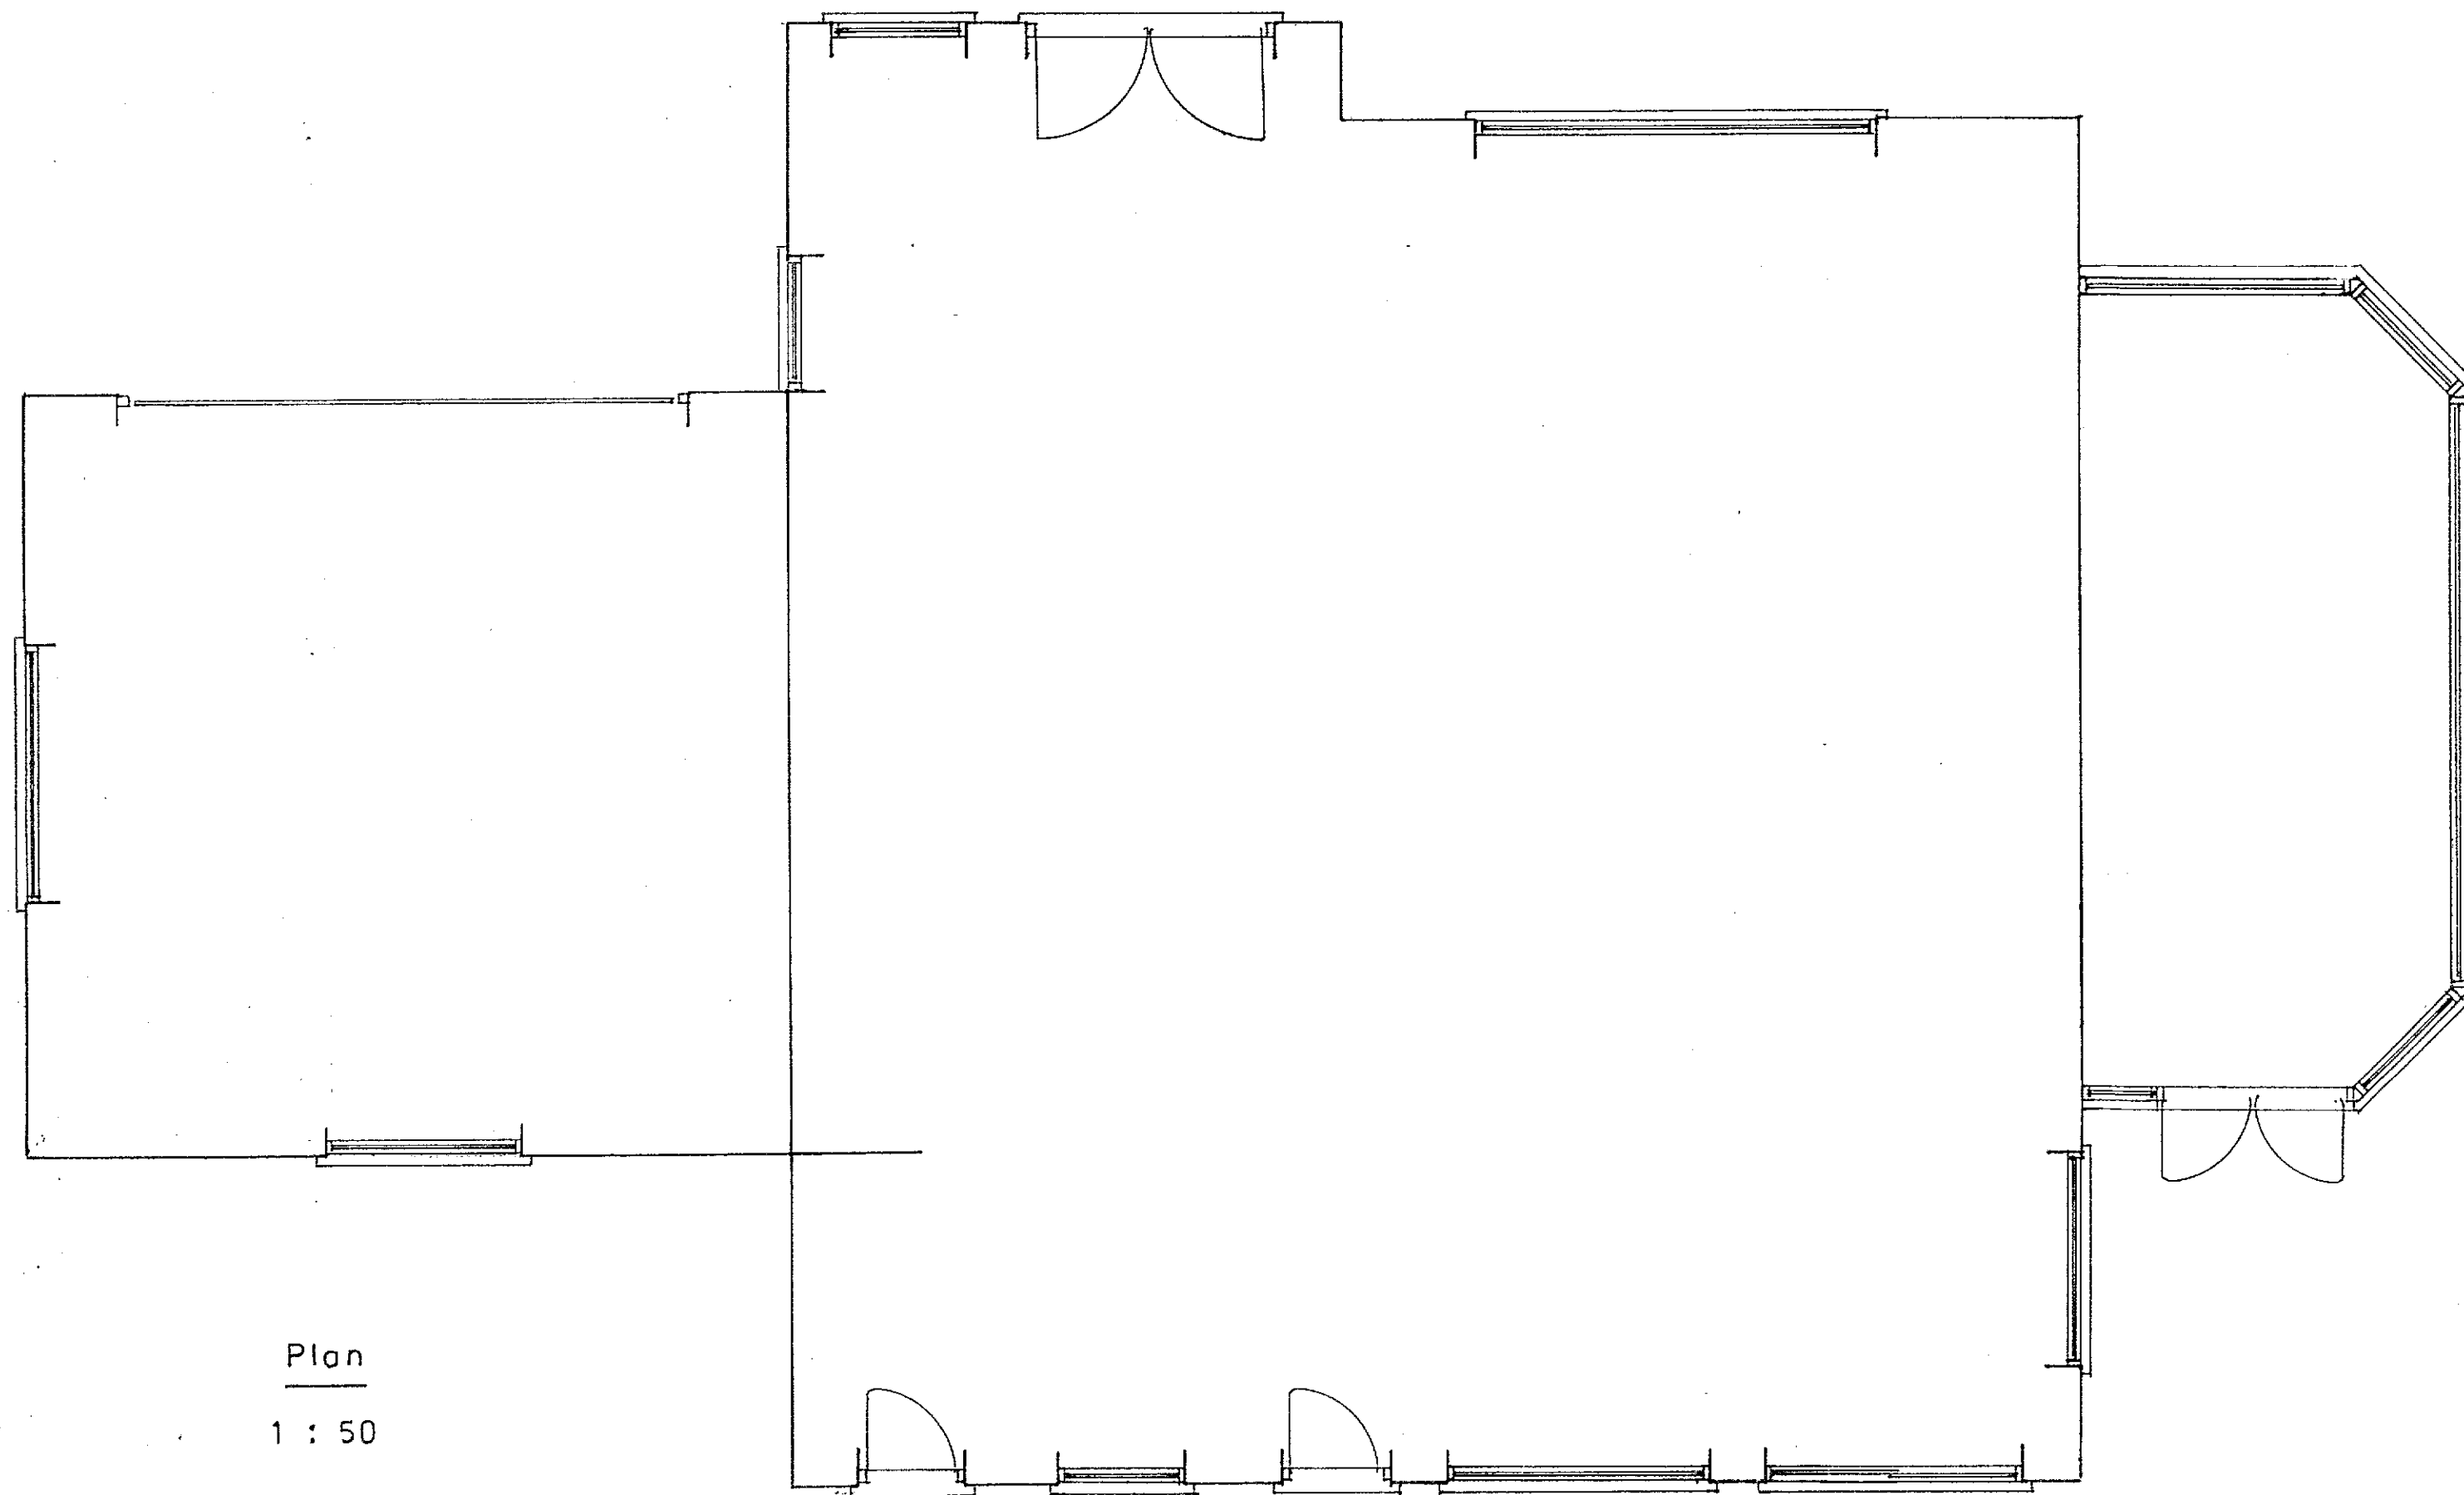

Plan
1 : 50

Existing

PROPOSED FRONT CANOPY ROOF AT 25, THE DRIVE, CRAIGWEIL FOR MR. J. FRENCH
AND MRS. C. HALEY.

sheet 3 of 4

Bryan Butcher
Rainbow Cottage
Nyetimber Lane PO21 3JX
Bognor Regis
01243 266871
07973 233442
bryan.butcher@btinternet.com
www.bryanbutcher.com