


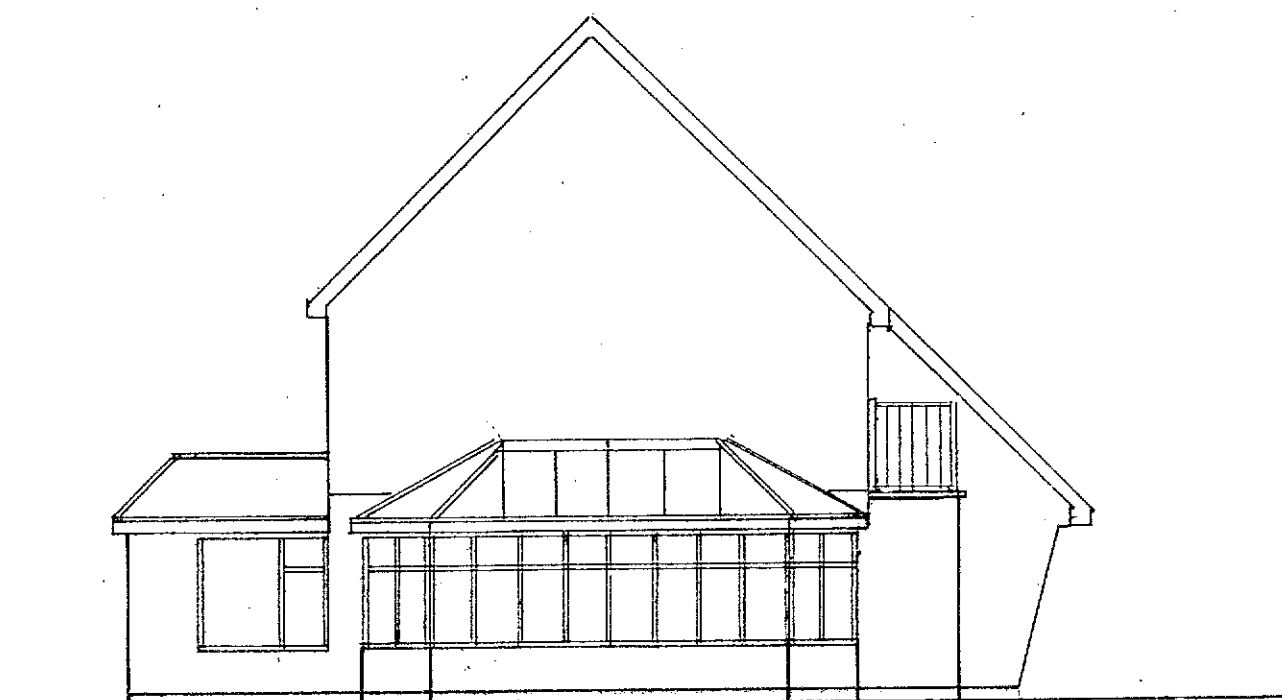

west




south


1 : 100



east

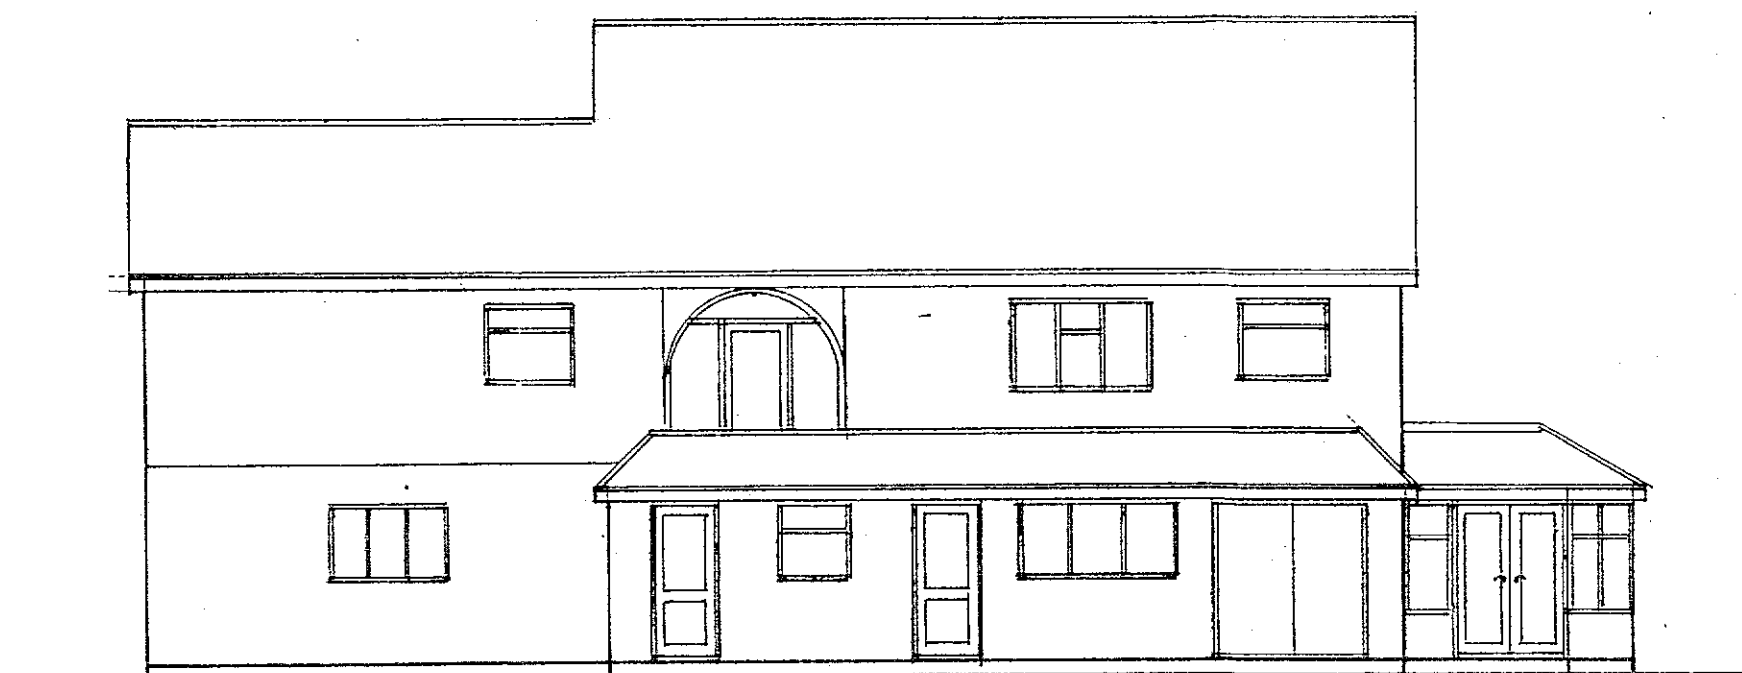


north

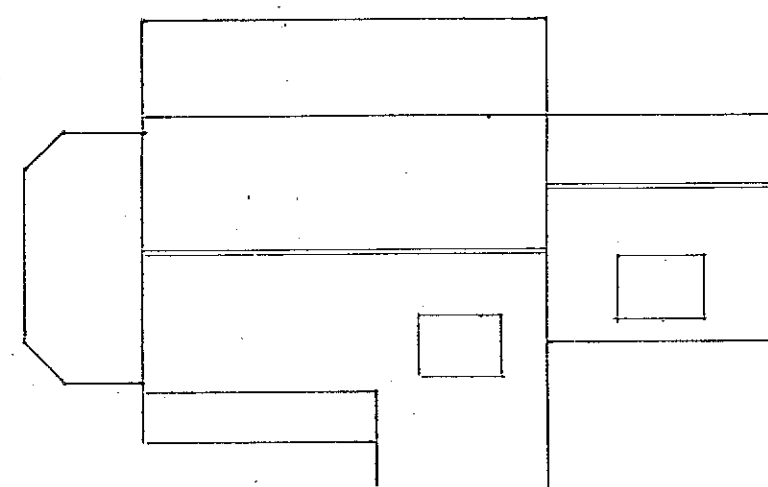

roof plan

1 : 200

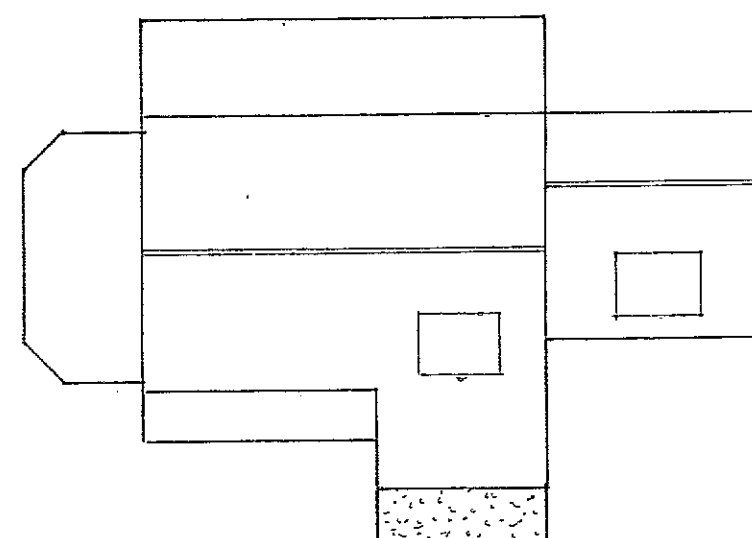

proposed roof plan

Existing

PROPOSED FRONT CANOPY ROOF AT 25, THE DRIVE, CRAIGWEIL FOR MR. J. FRENCH
AND MRS. C. HALEY.

sheet 4 of 4

Bryan Butcher
Rainbow Cottage
Nyetimber Lane
Bognor Regis PO21 3JX
01243 266871
07973 233442
bryan.butcher@btinternet.com
www.bryanbutcher.com